




2 FRONT
1 : 100




3 REAR
1 : 100

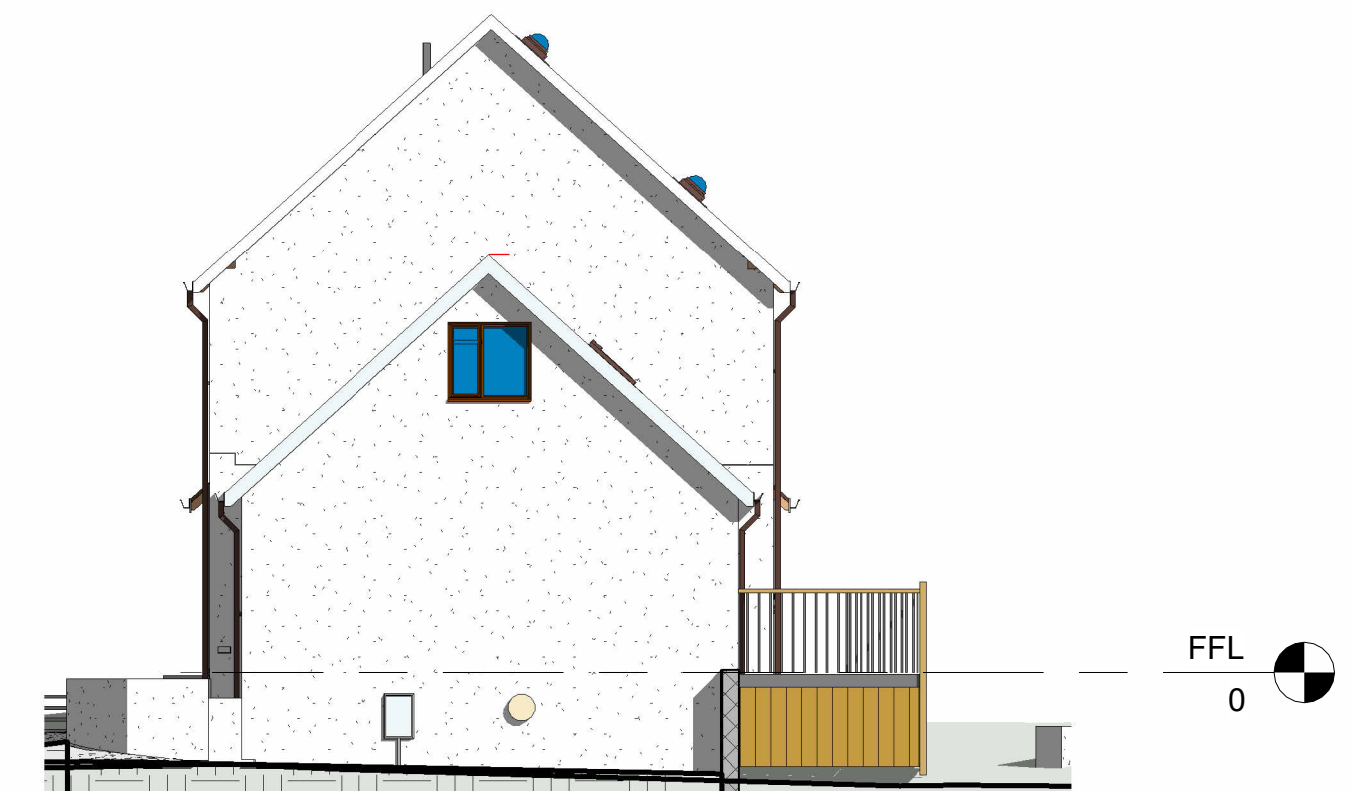


5 SIDE LOUNGE
1 : 100

Roof Tiles
Walls K-Rend colour off white
Windows Dark Grey upvc d.g
RW Goods Grey pvc Half round

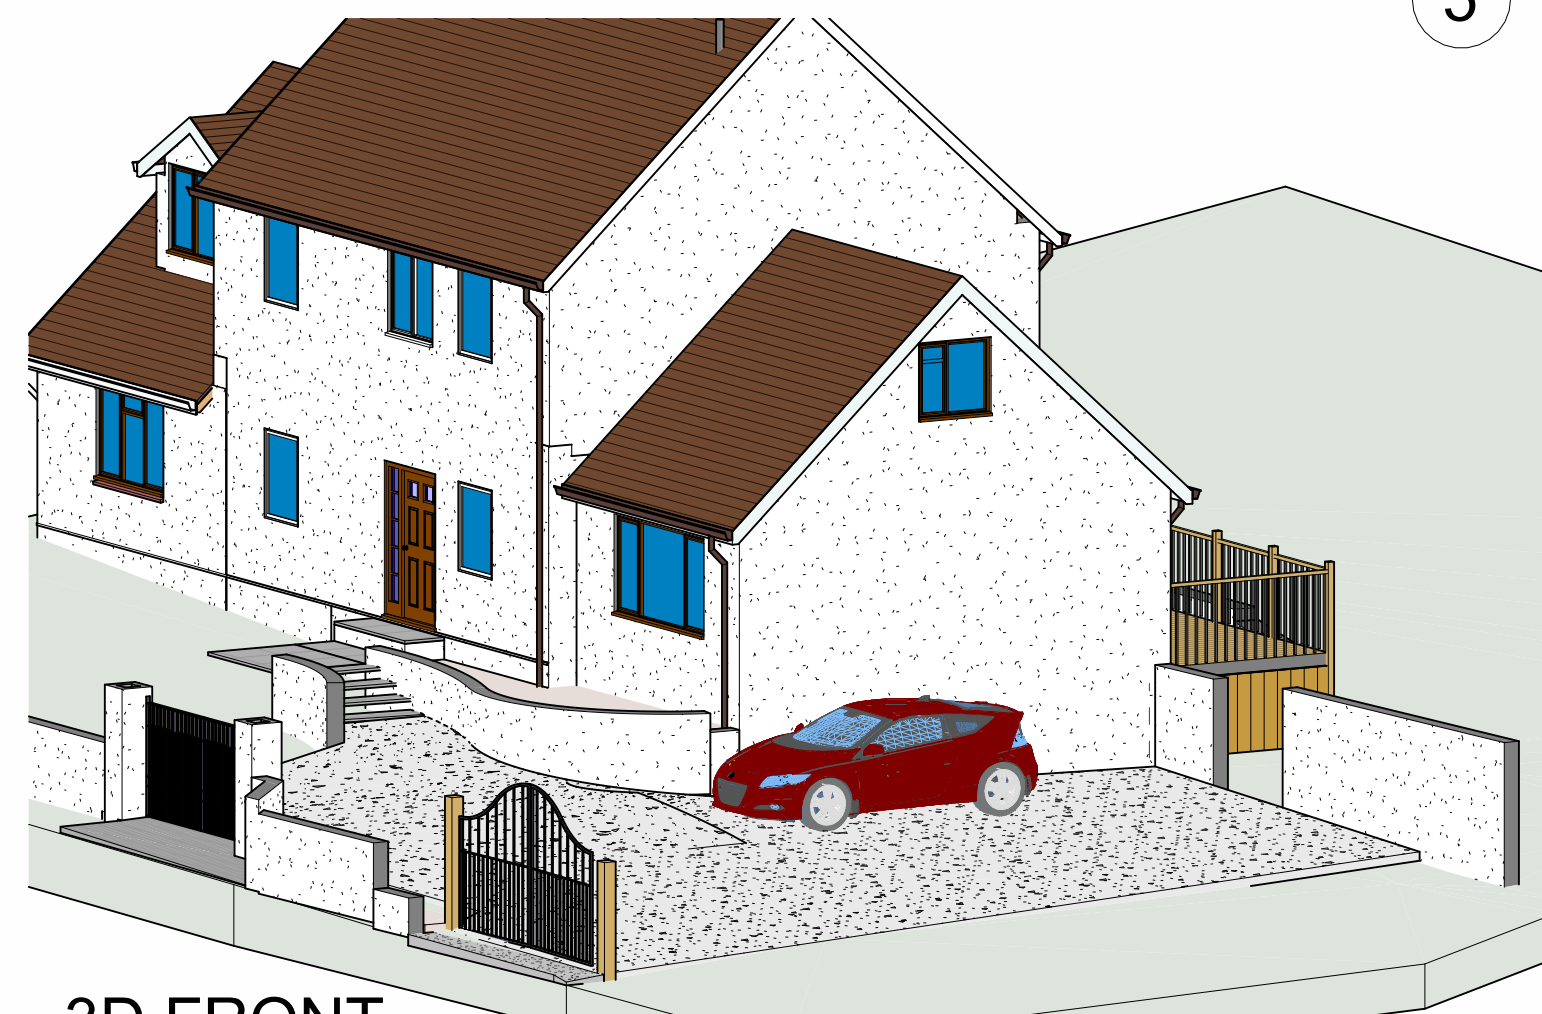

4 3D FRONT

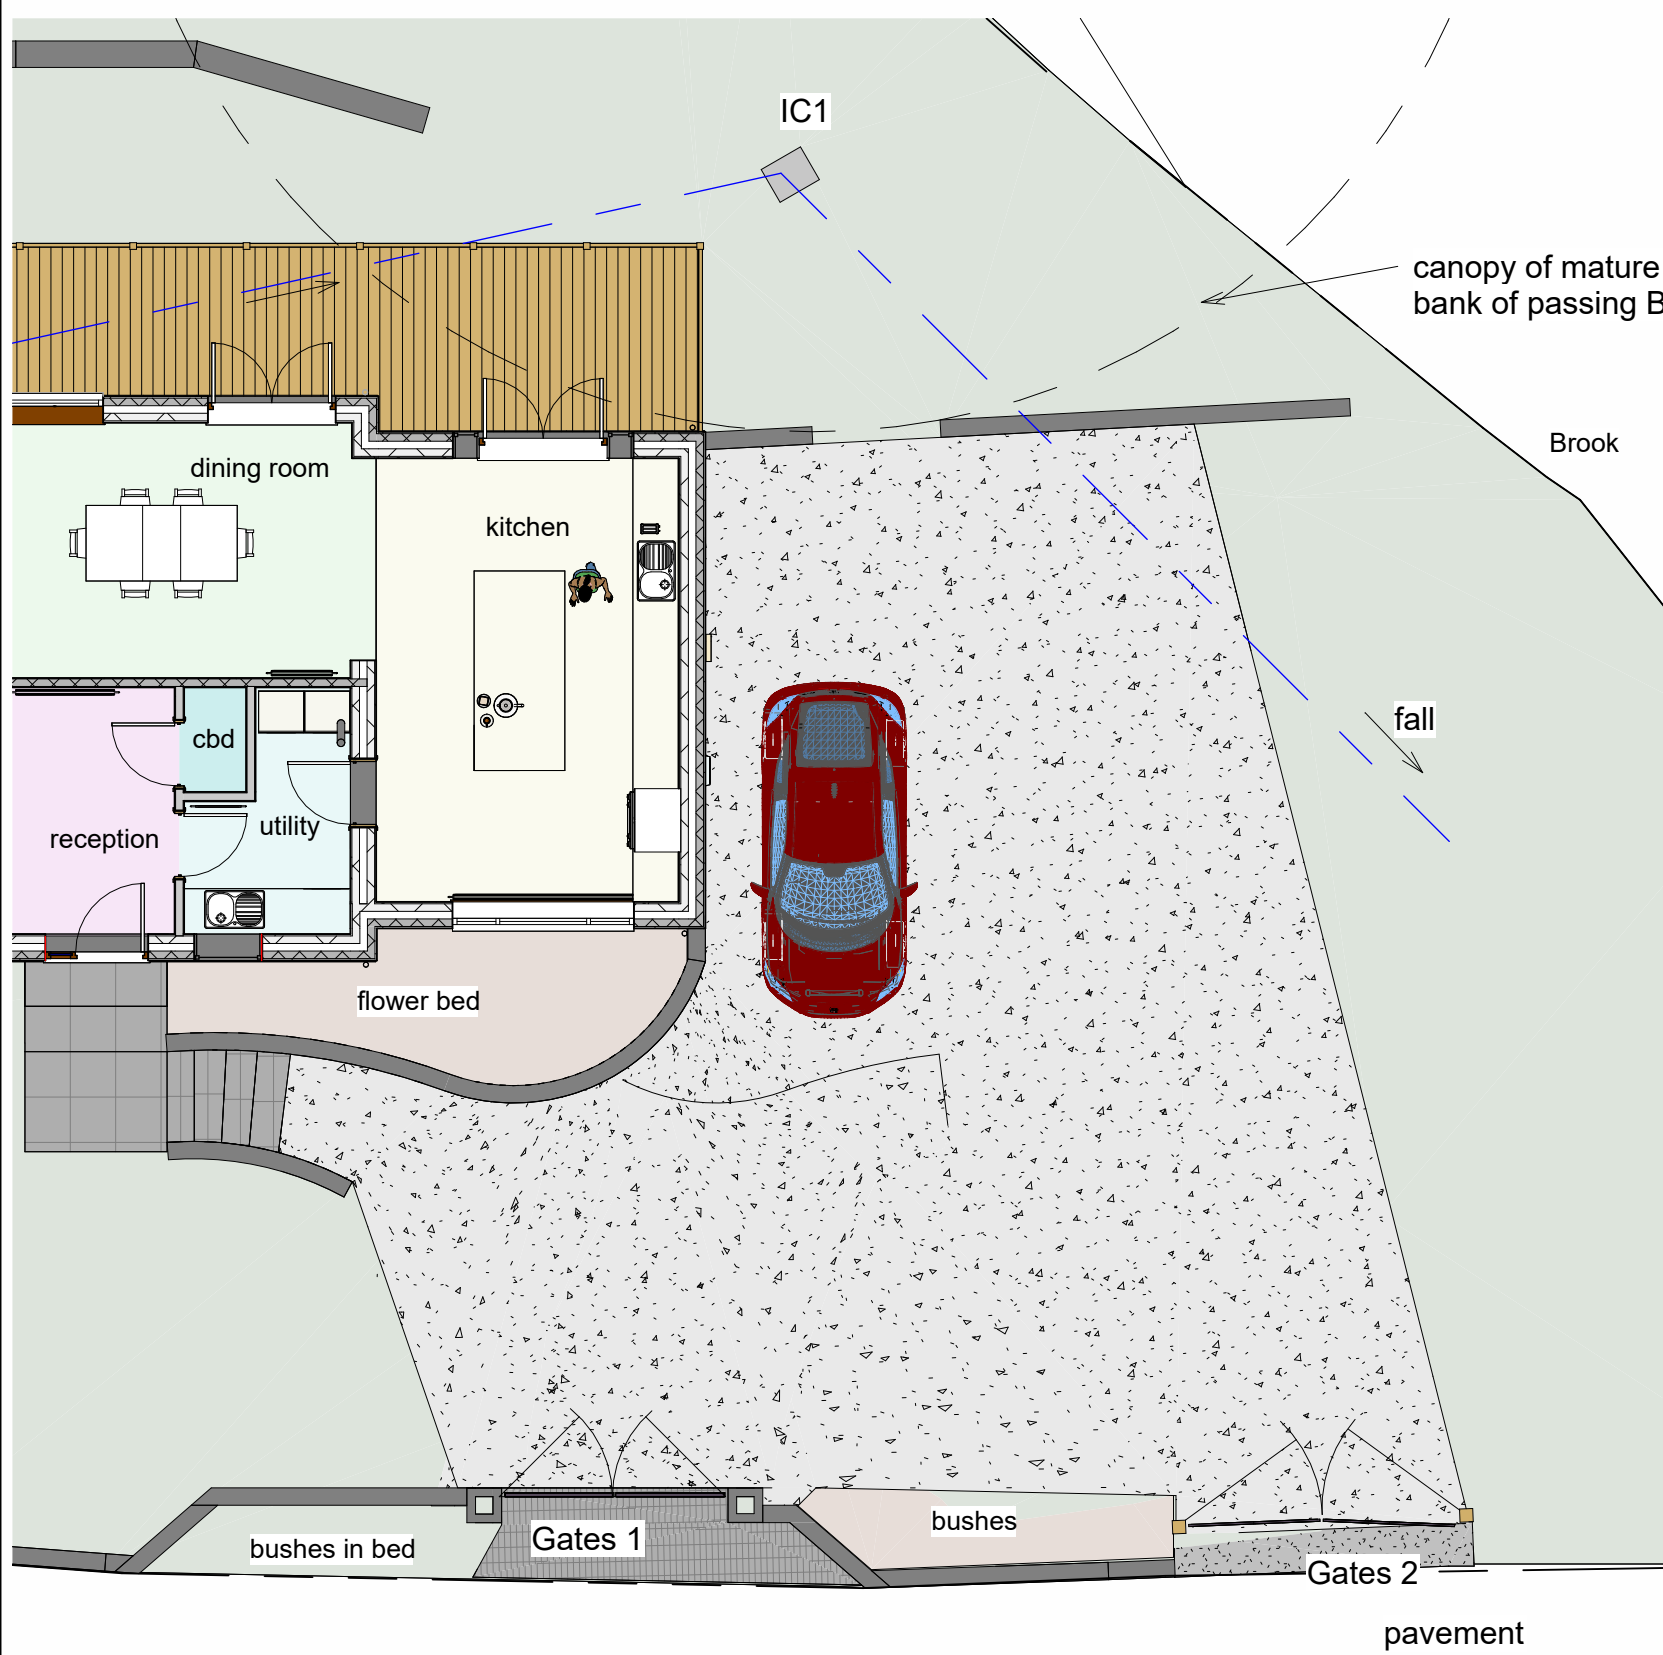

1 0_grd FFL Existing
1 : 100

A	13-02-26	gates shown
rev	date	description
Planning	26/0079	Building Regs
Maison Design		
architectural practice		
25 Caldicot Road	tel 01291 422712	
Rogiet	E mail	
Monmouthshire	mark@maisondesign.biz	
NP26 3SE	WEB www.maisondesign.biz	
Copyright of this drawing or part thereof is by Maison Design and not to be copied		
Project	Existing Layout	
Name	Stuart Newsham The Willows Langstone NP18 2JU	
Date	July 2018	MH-10741