

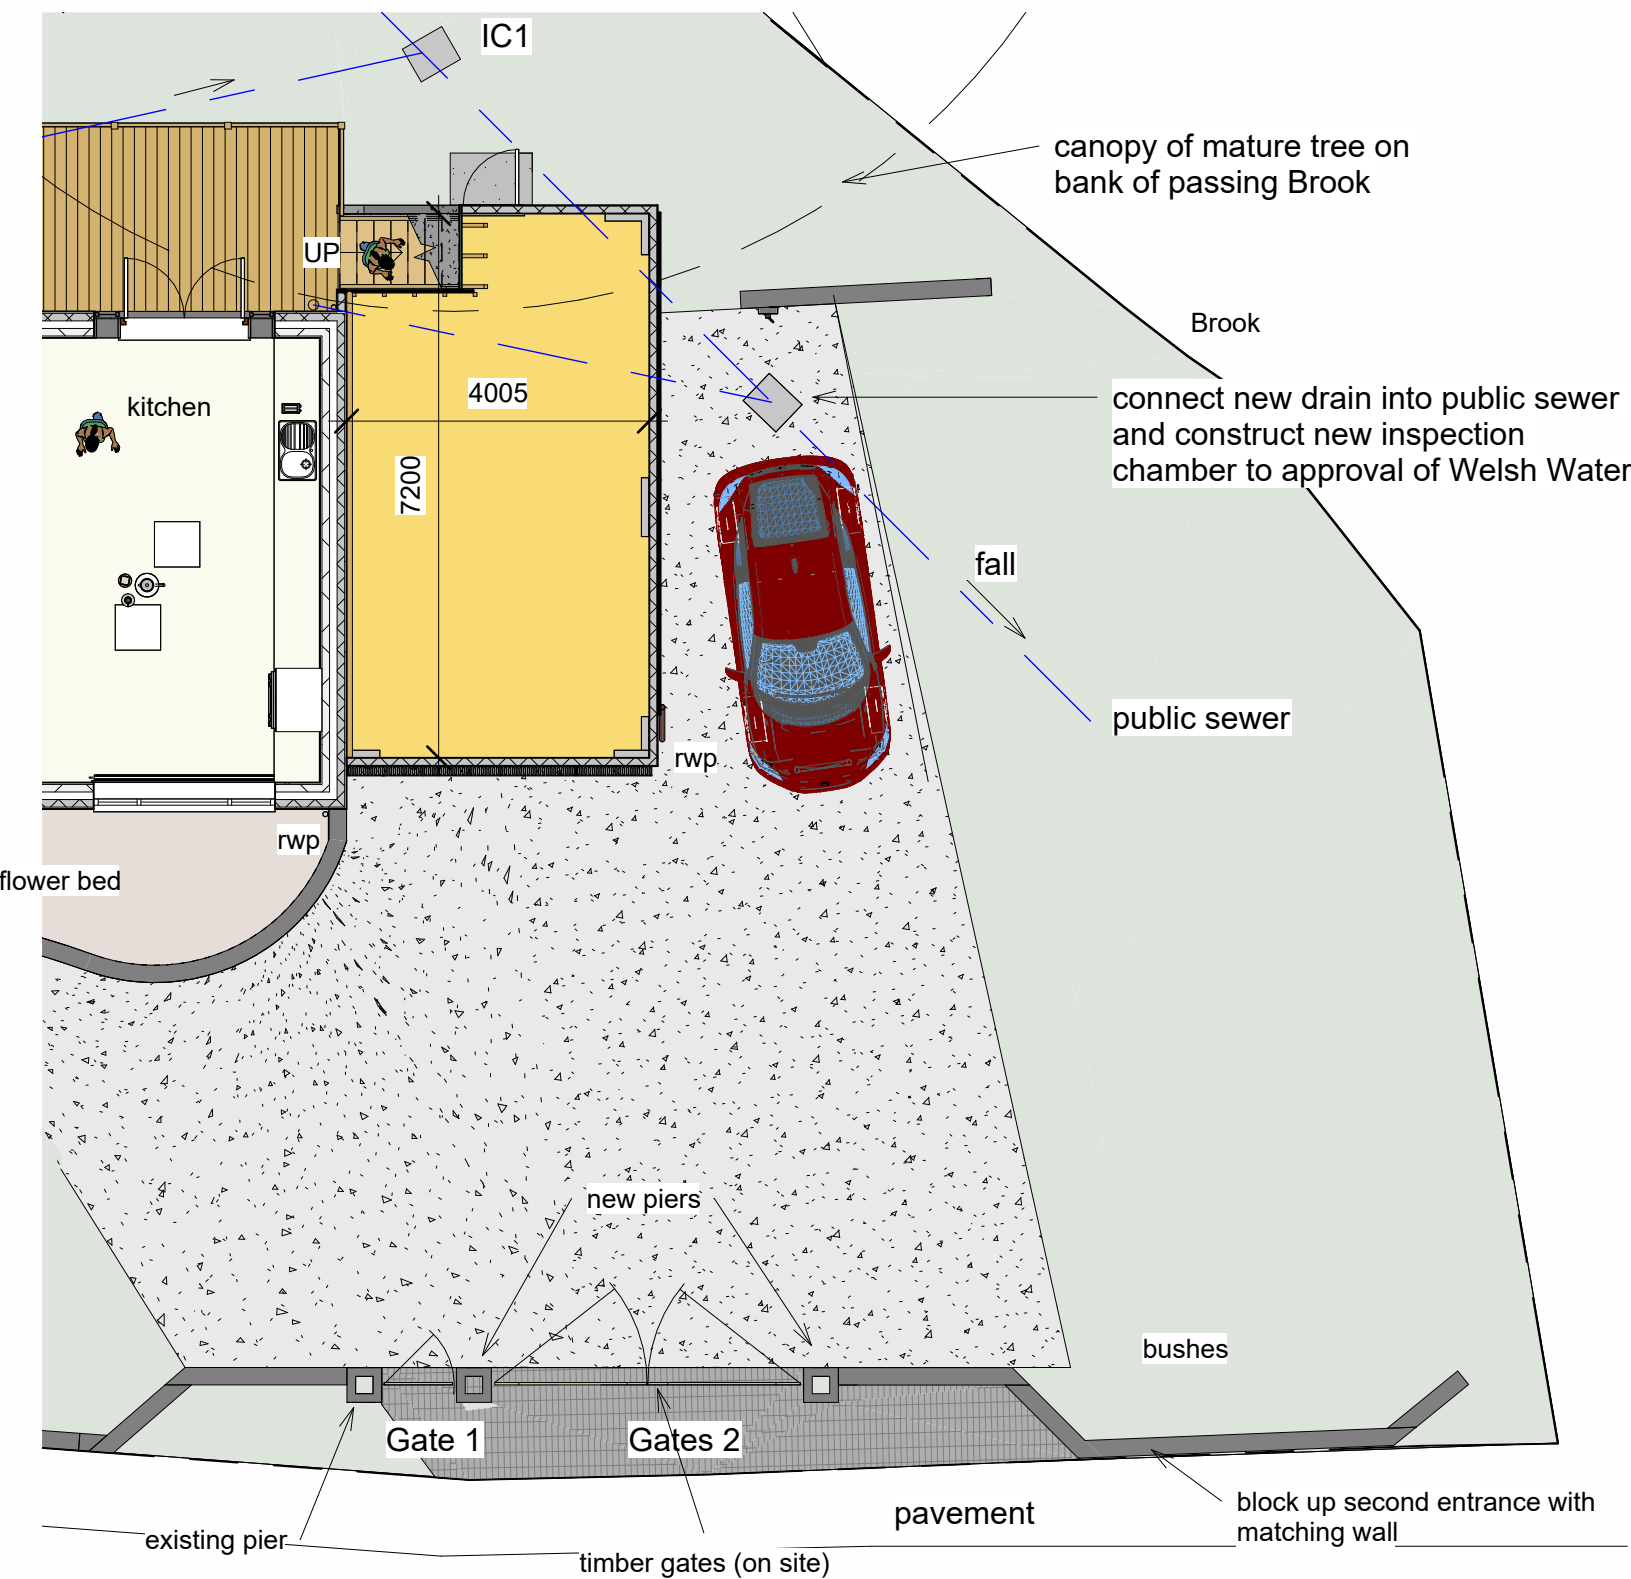
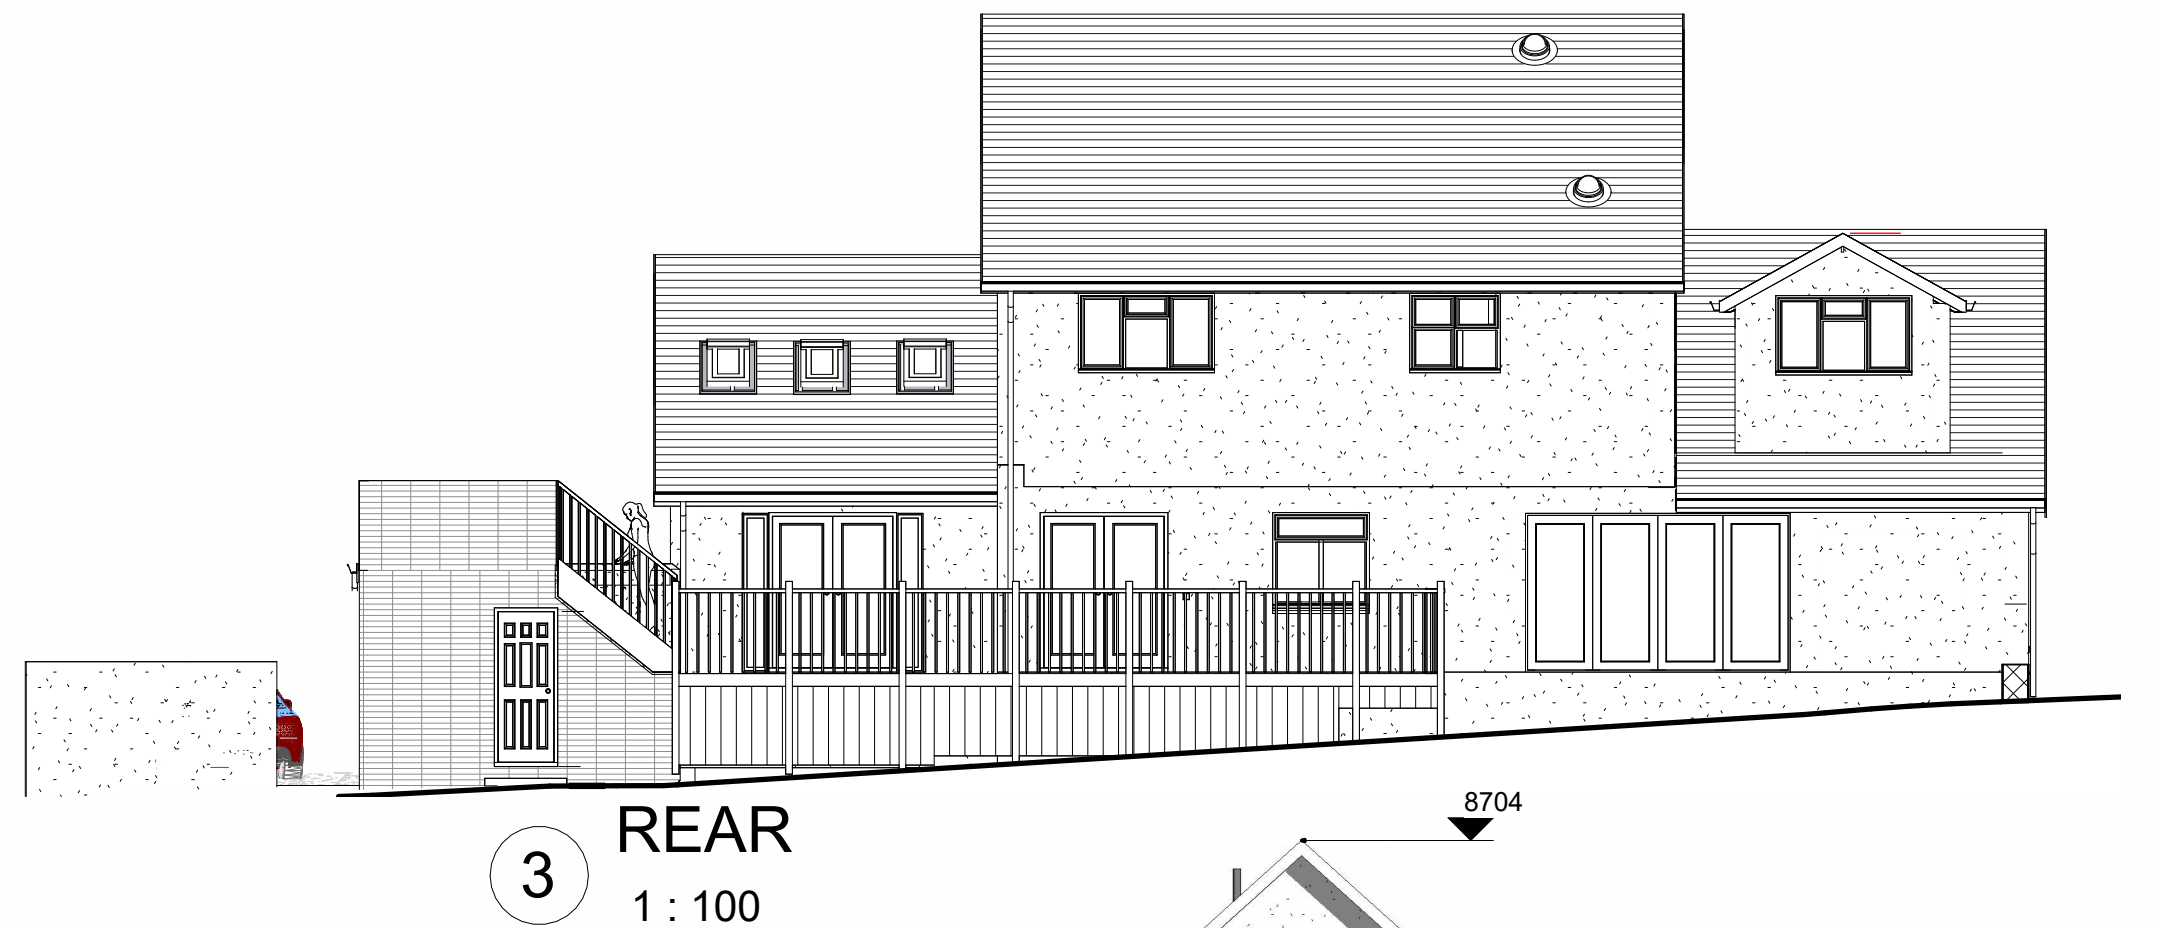
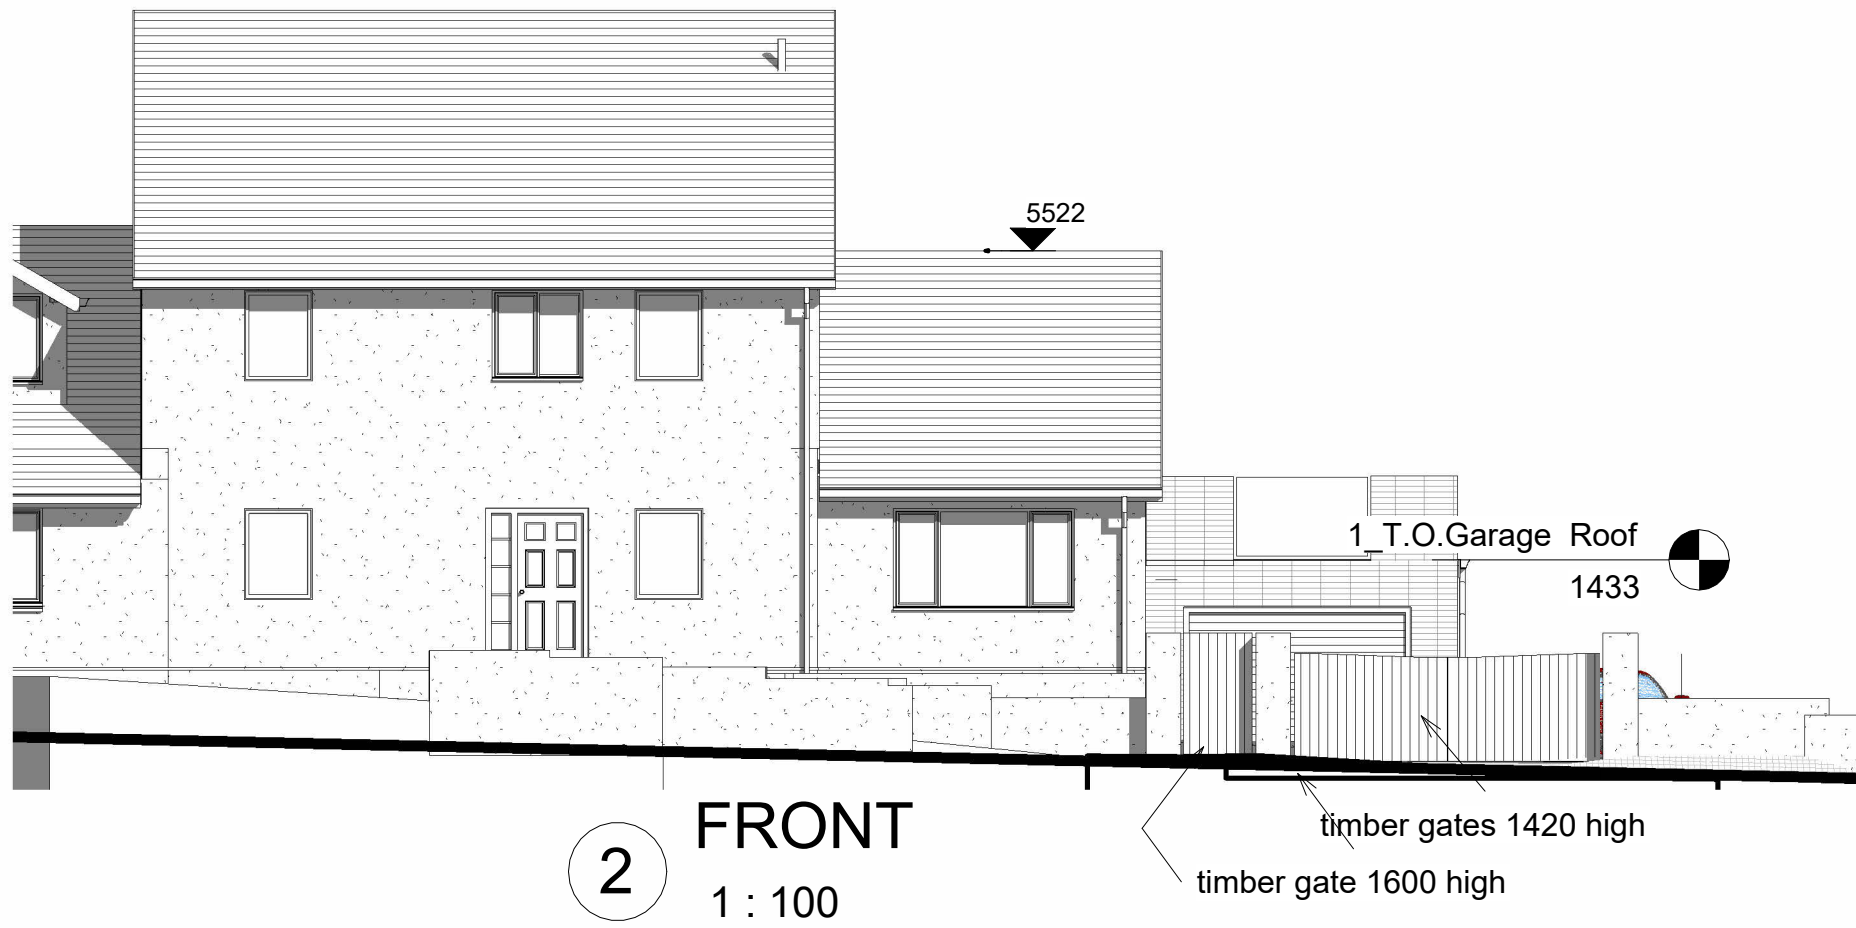


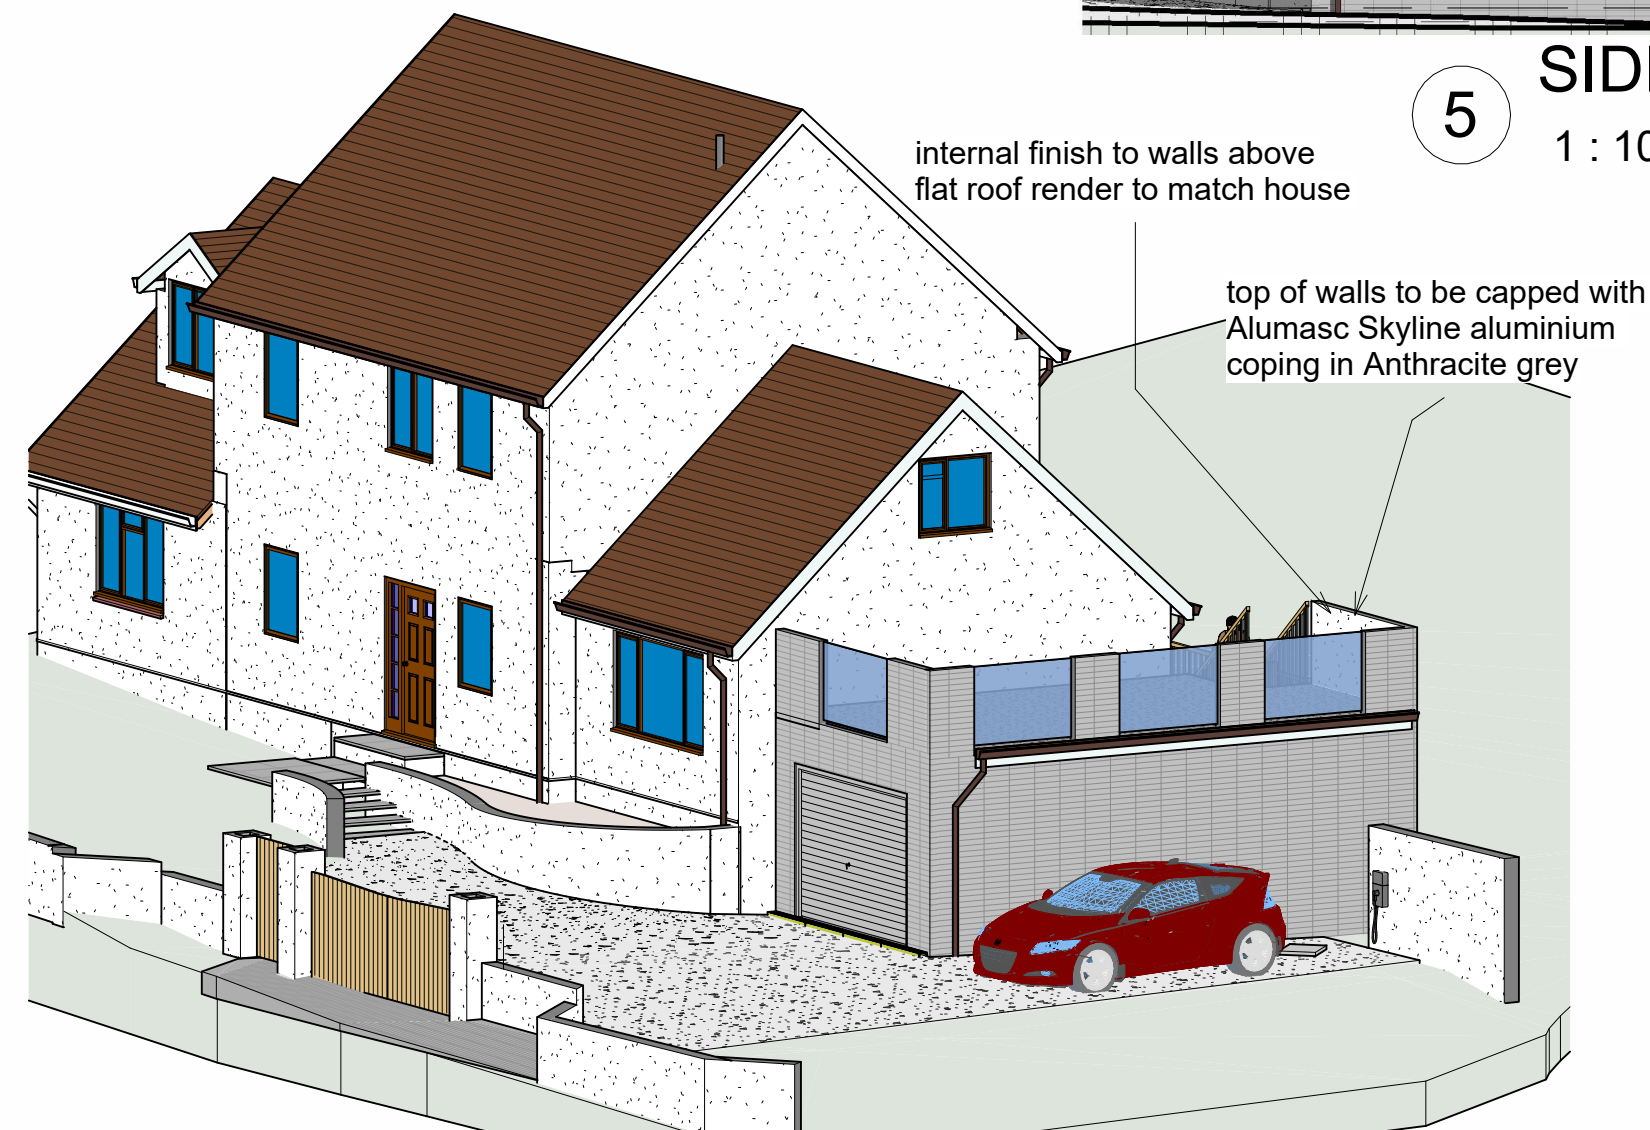

Ecology Enhancements to provide biodiversity net gain
Hedgehog house situated in the rear of the garden
Fruit Bush to attract the birds
such as, Rosa rugosa Rose, Rowan

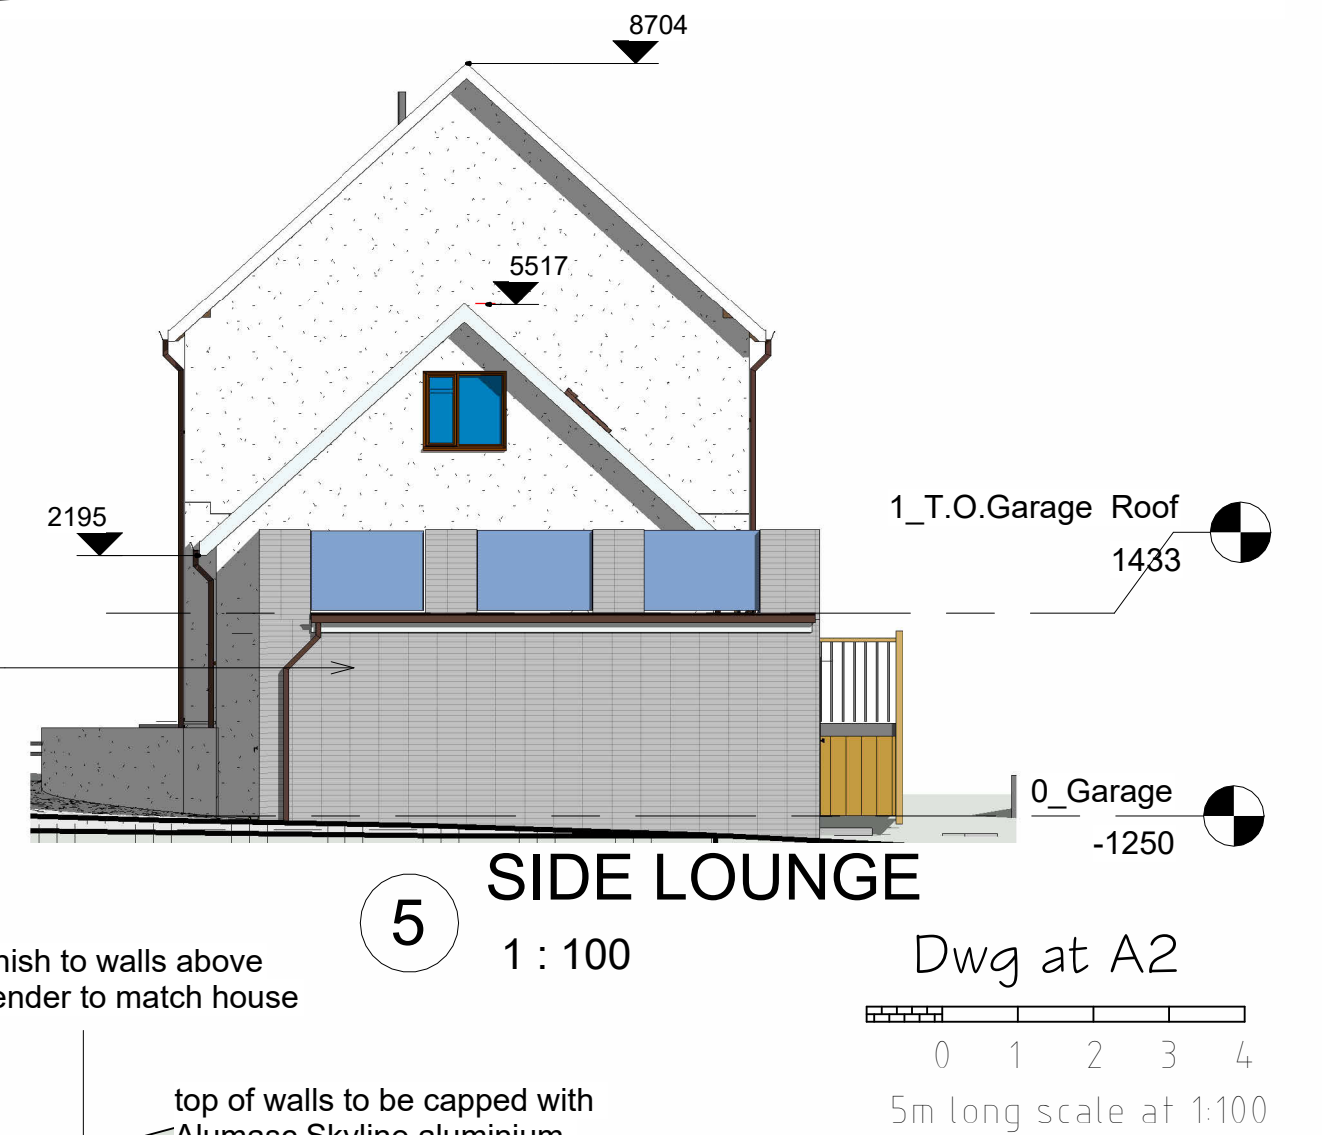

A 13-02-26 gates shown	
rev	date description
Planning	26/0079 Building Regs
Maison Design	
architectural practice	
25 Caldicot Road tel 01291 422712	
Rogiet E mail	
Monmouthshire mark@maisondesign.biz	
NP26 3SE WEB www.maisondesign.biz	
Copyright of this drawing or part thereof is by Maison Design and not to be copied	
Project	Proposed Layout
Name	Stuart Newsham The Willows Langstone NP18 2JU
Date	July 2018 MH-10743