
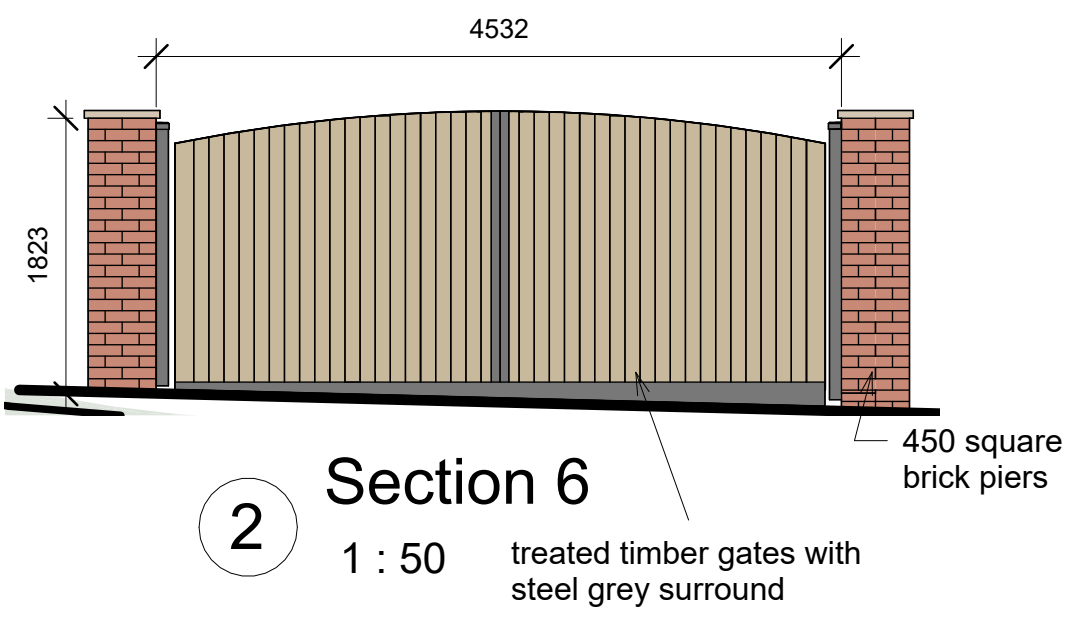
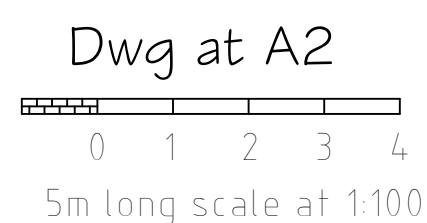
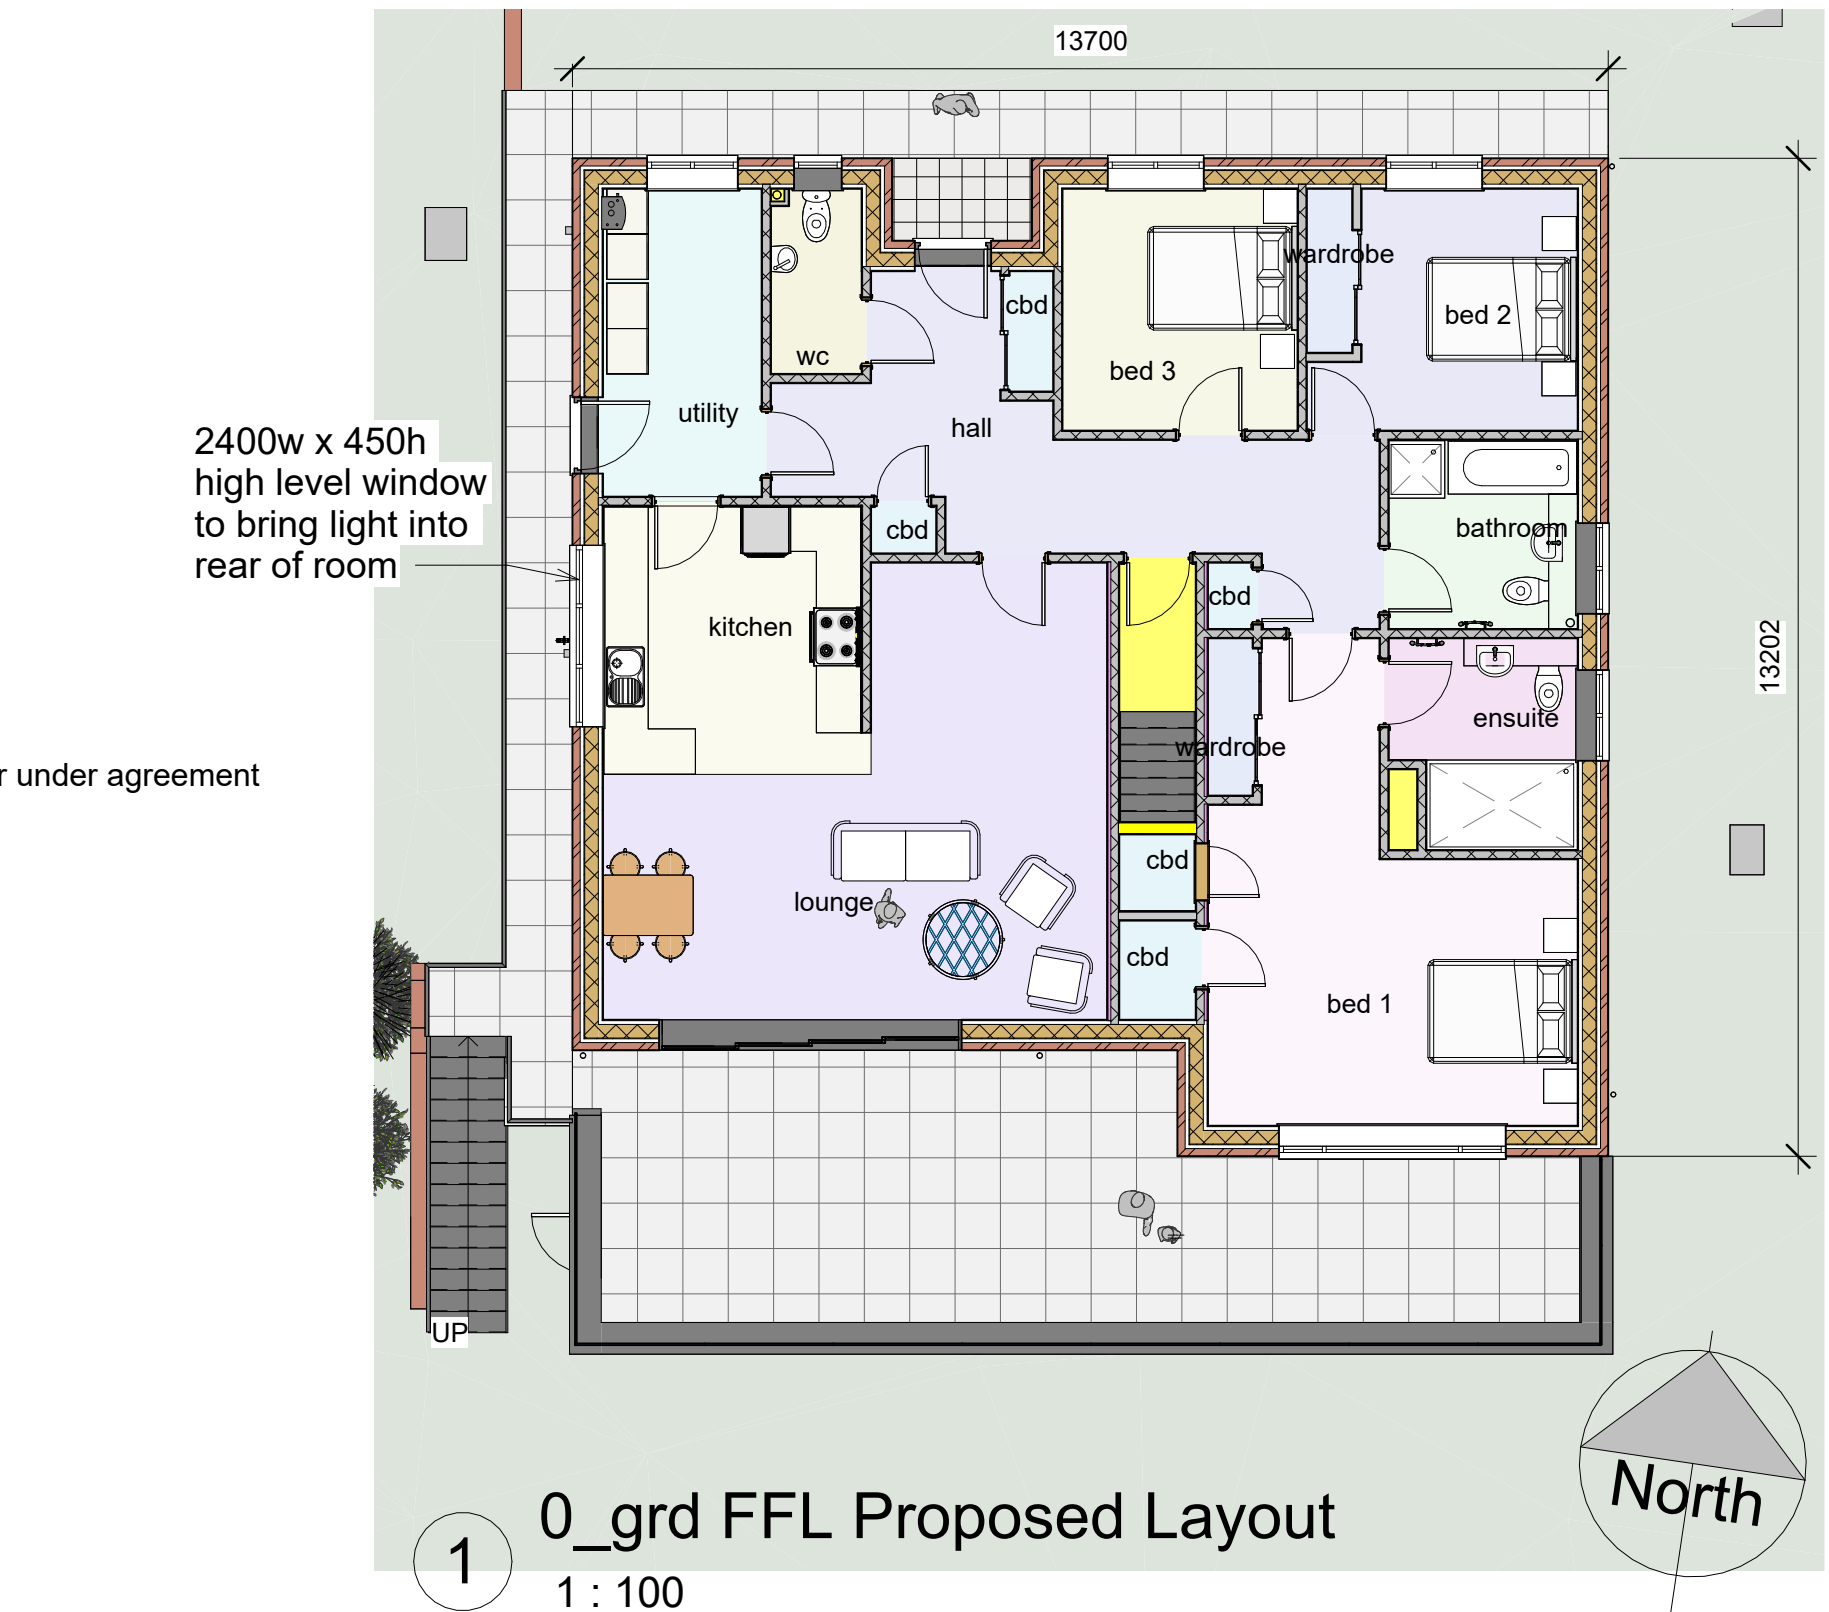


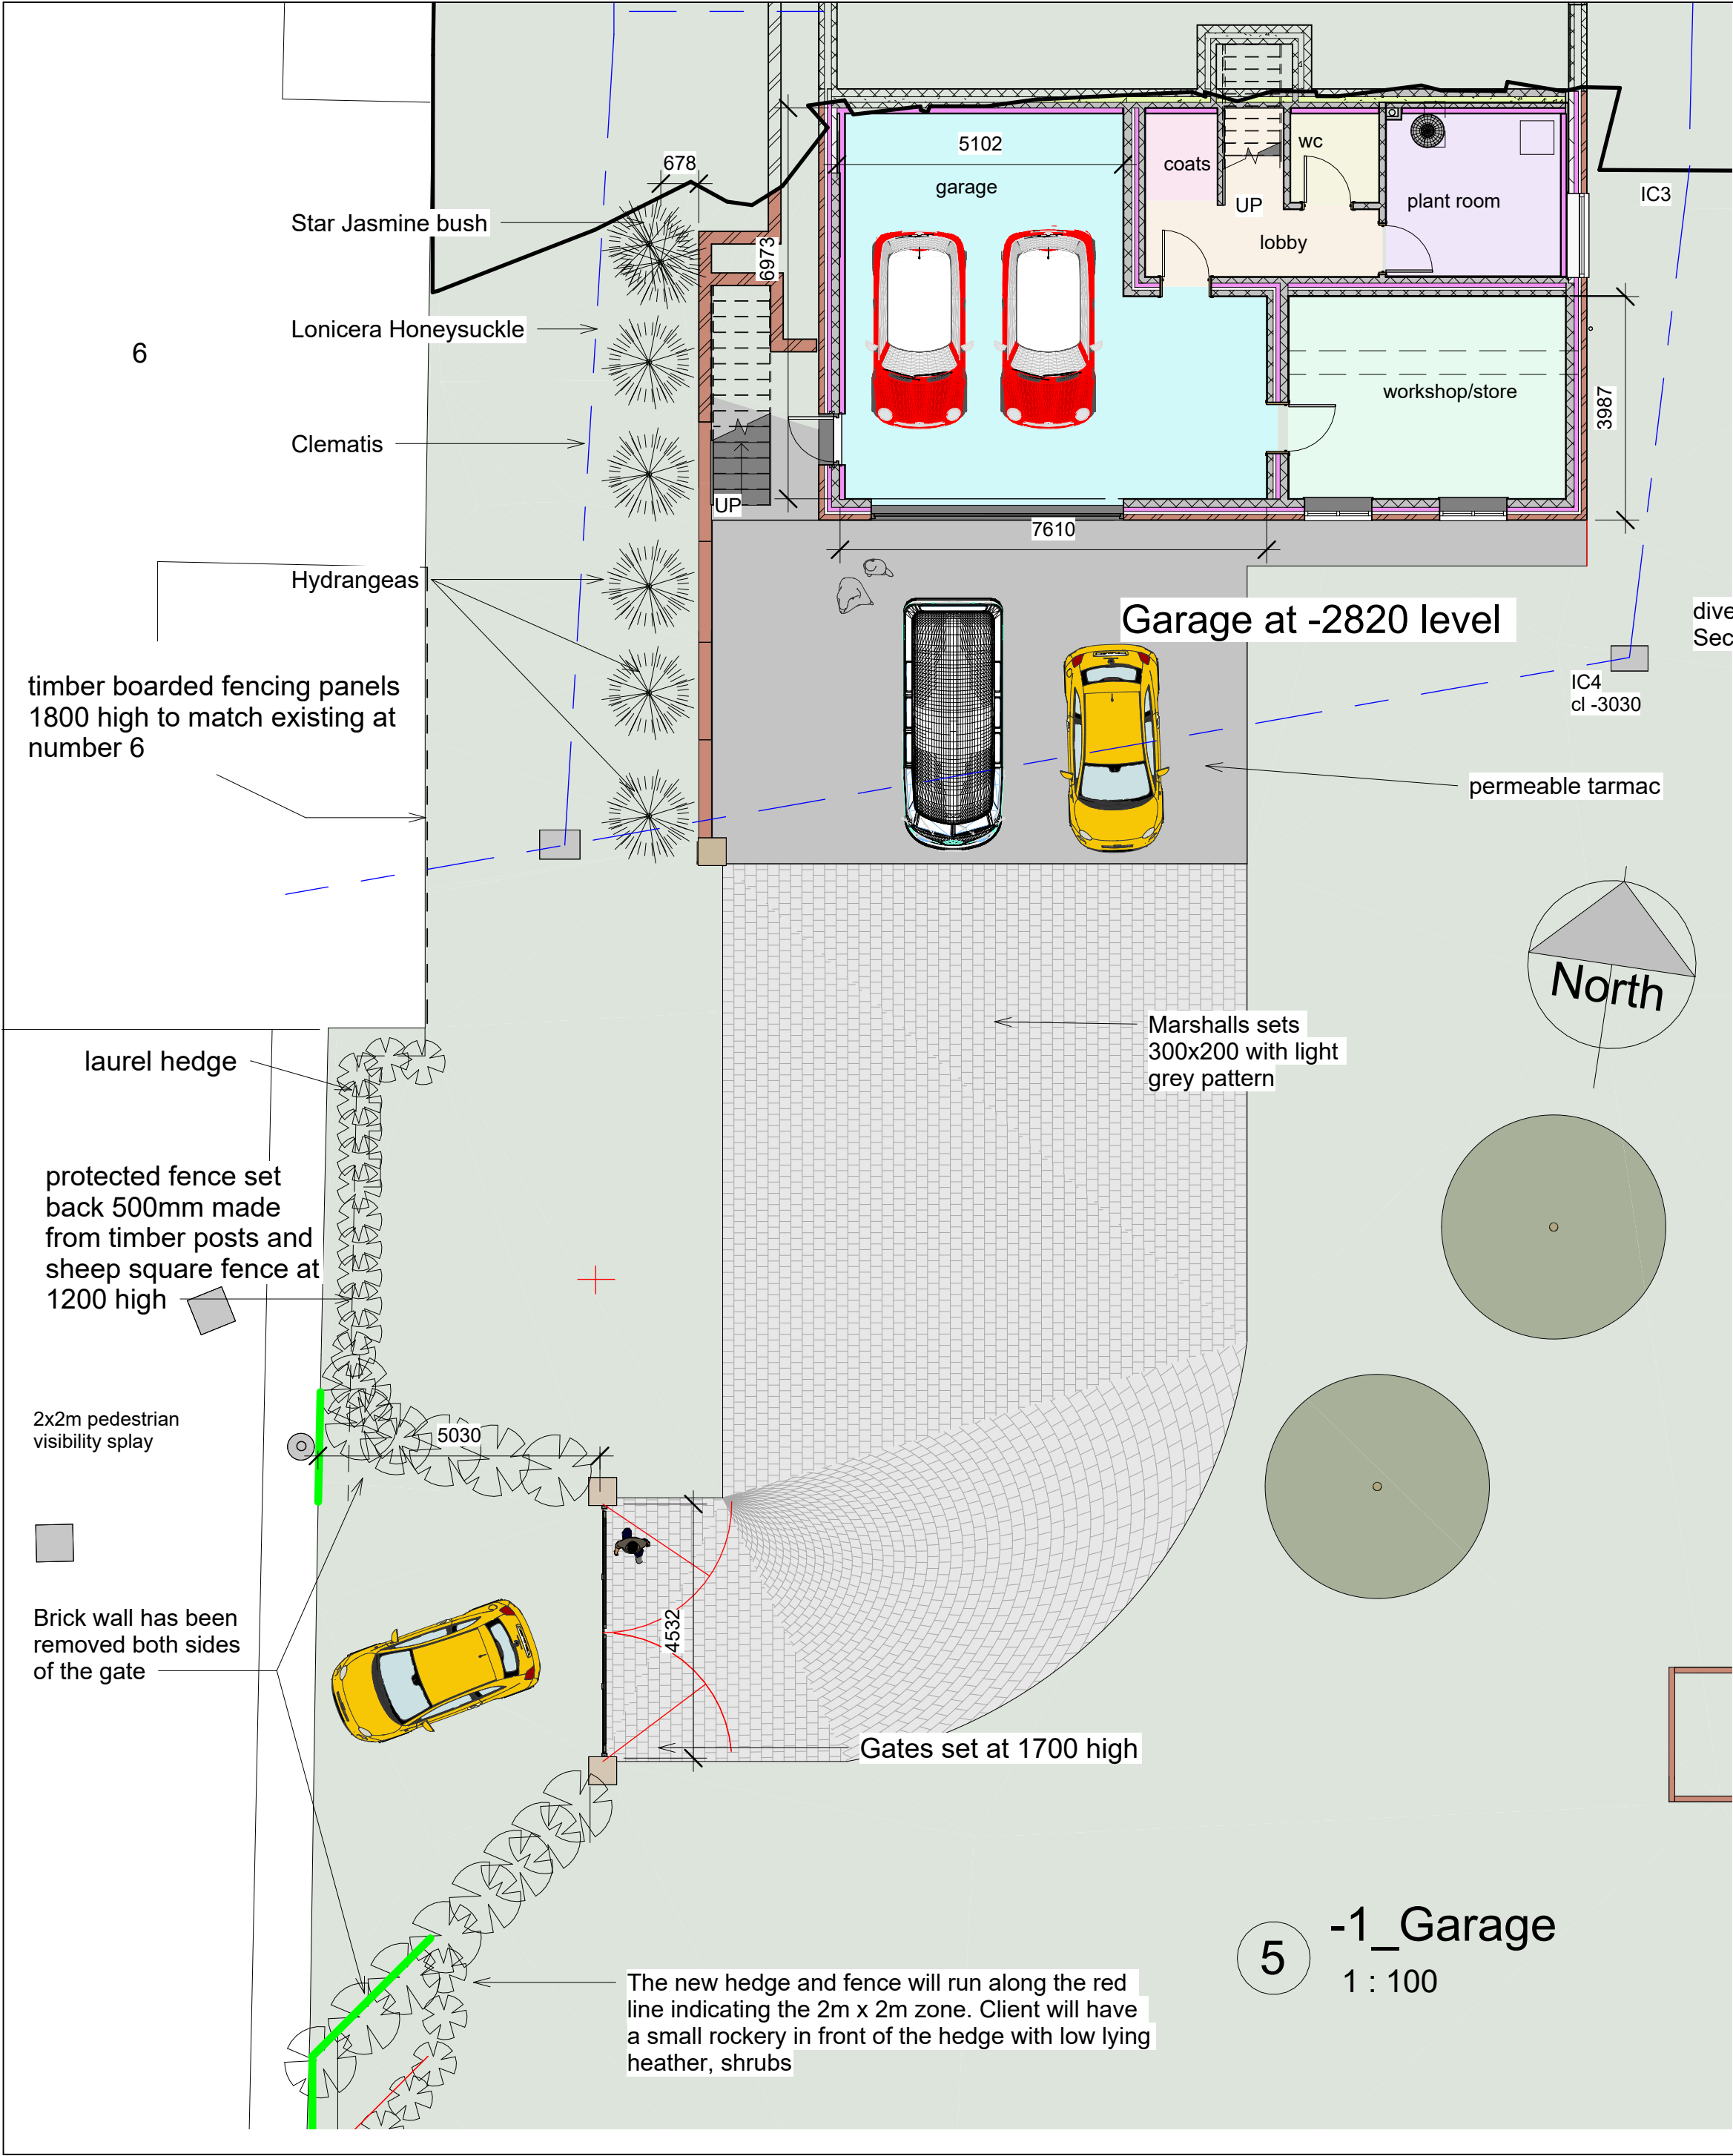

G	10-7-26	Planting Improvments & gate information
F	18-5-26	As built
E	21-09-23	fence and hedge will run along pedestrian visibility splay
D	31-08-23	pedestrian visibility splay added to highways comments
C	07-08-23	pair entrance timber gates added
B	15-5-23	revised to planning comments dated 10-5-23
A	23-3-23	side door to garage added
rev	date	description
Planning	23/0201	Building Regs FP/23/0378
Maison Design		
architectural practice		
25 Caldicot Road		tel 01291 422712
Rogiet		E mail
Monmouthshire		mark@maisondesign.biz
NP26 3SE		WEB www.maisondesign.biz
Copyright of this drawing or part thereof is by Maison Design and not to be copied		
Project	Proposed Floor Plans	
Name	Mr Tony Kirton Talisman Langstone	
Date	February 2023	MH-9437