



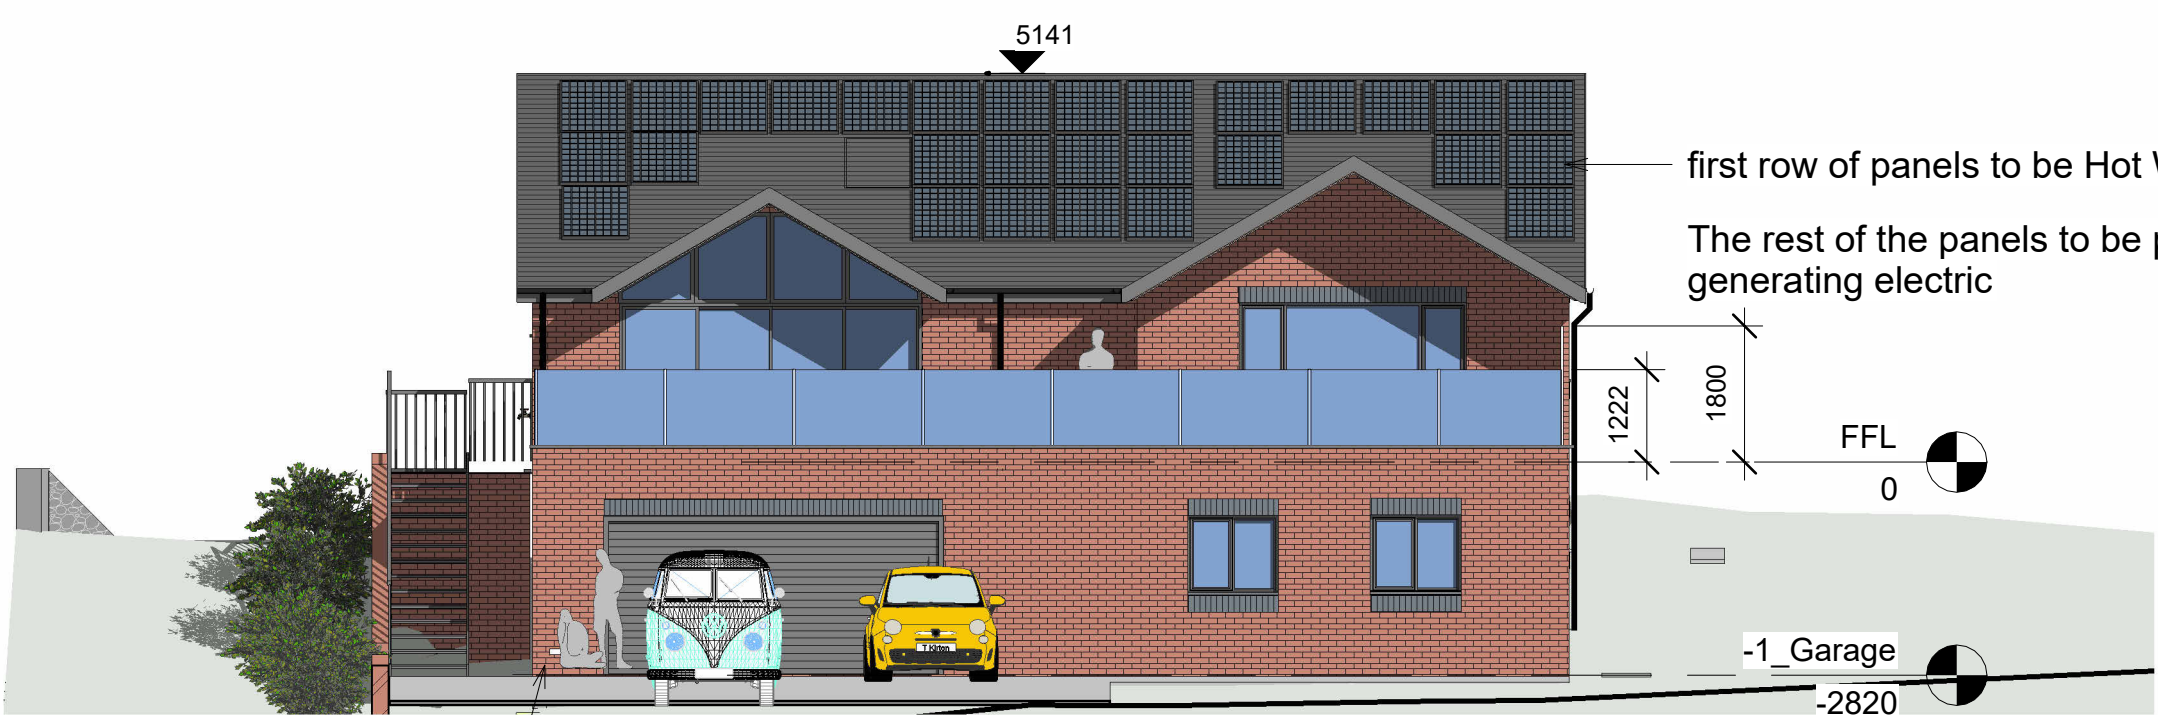


Electric car charging point


1 FRONT SOUTH
1 : 100

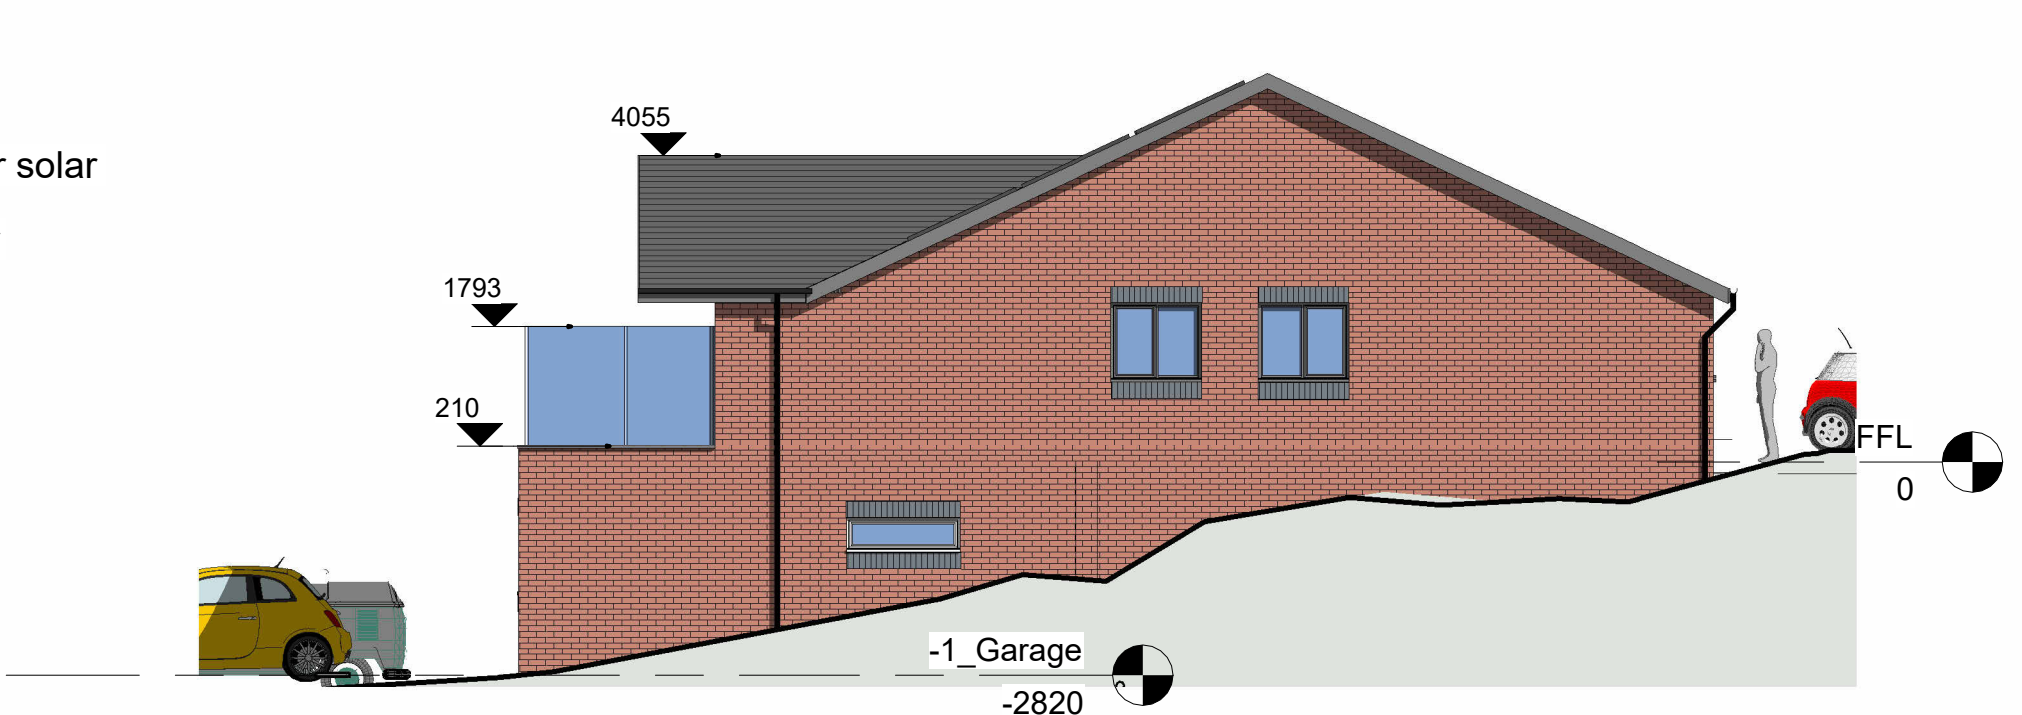

3 SIDE EAST
1 : 100

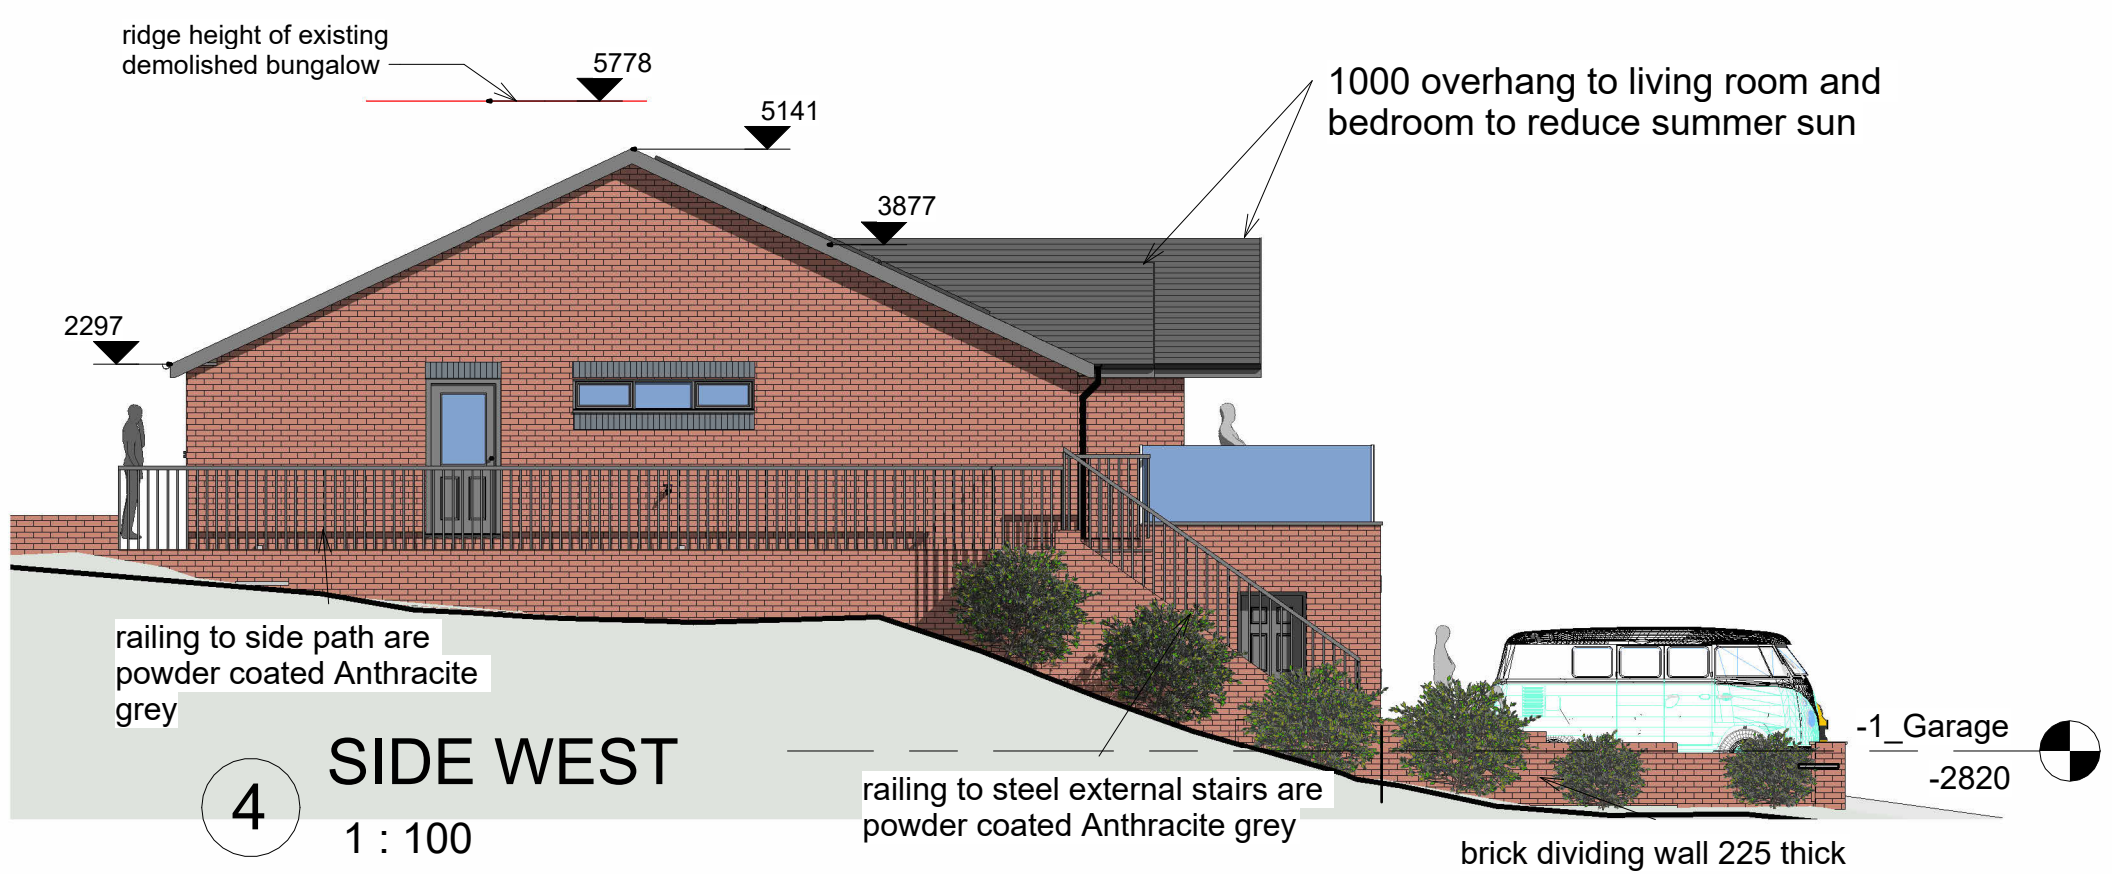

4 SIDE WEST
1 : 100

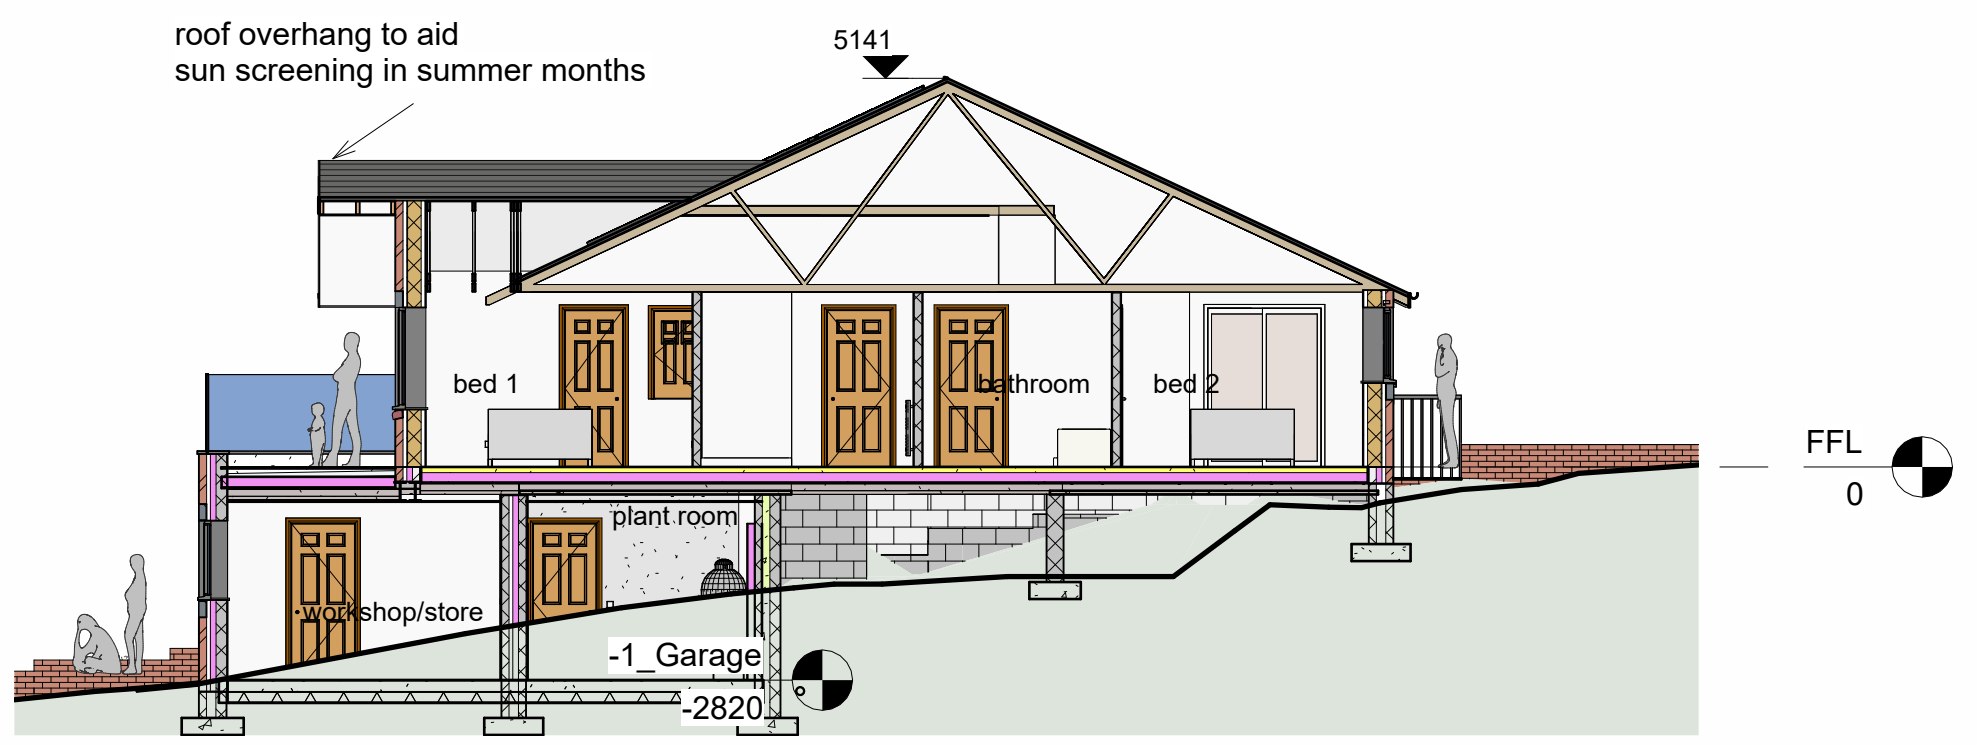

5 Section 5
1 : 100



2 REAR NORTH
1 : 100

Soldier brick lintel over openings and under cills colour grey

Roof Marley Duo Modern colour Smooth Grey

Walls Weinerberger Facing brick red multi

Deepflow half round pvc rain water goods colour black

Windows colour Anthracite grey

Ecology Enhancements to provide biodiversity net gain

Hedgehog house down at the bottom of the garden

To be read in conjunction with Abby Sanders Bat report and recommendations

Pollinator Plants such as oregano, aster, Bee balm, Butterfly Bush (Buddleja), Lantana

Dwg at A2

0 1 2 3 4

5m long scale at 1:100

Dwelling has been designed to Lifetime Homes Standard

E	10-7-26	Planting Improvments
D	18-5-26	As built
C	28-9-23	Window colour shown as sage green
B	15-5-23	revised to planning comments dated 10-5-23
A	23-3-23	side door to garage added

rev	date	description
Planning	23/0201	Building Regs

Maison Design
architectural practice

25 Caldicot Road
Rogiet
Monmouthshire
NP26 3SE

tel 01291 422712
E mail
mark@maisondesign.biz
WEB www.maisondesign.biz

Copyright of this drawing or part thereof is by Maison Design and not to be copied

Project	Proposed Elevations
Name	Mr Tony Kirton Talisman Langstone
Date	February 2023
	MH-9438