



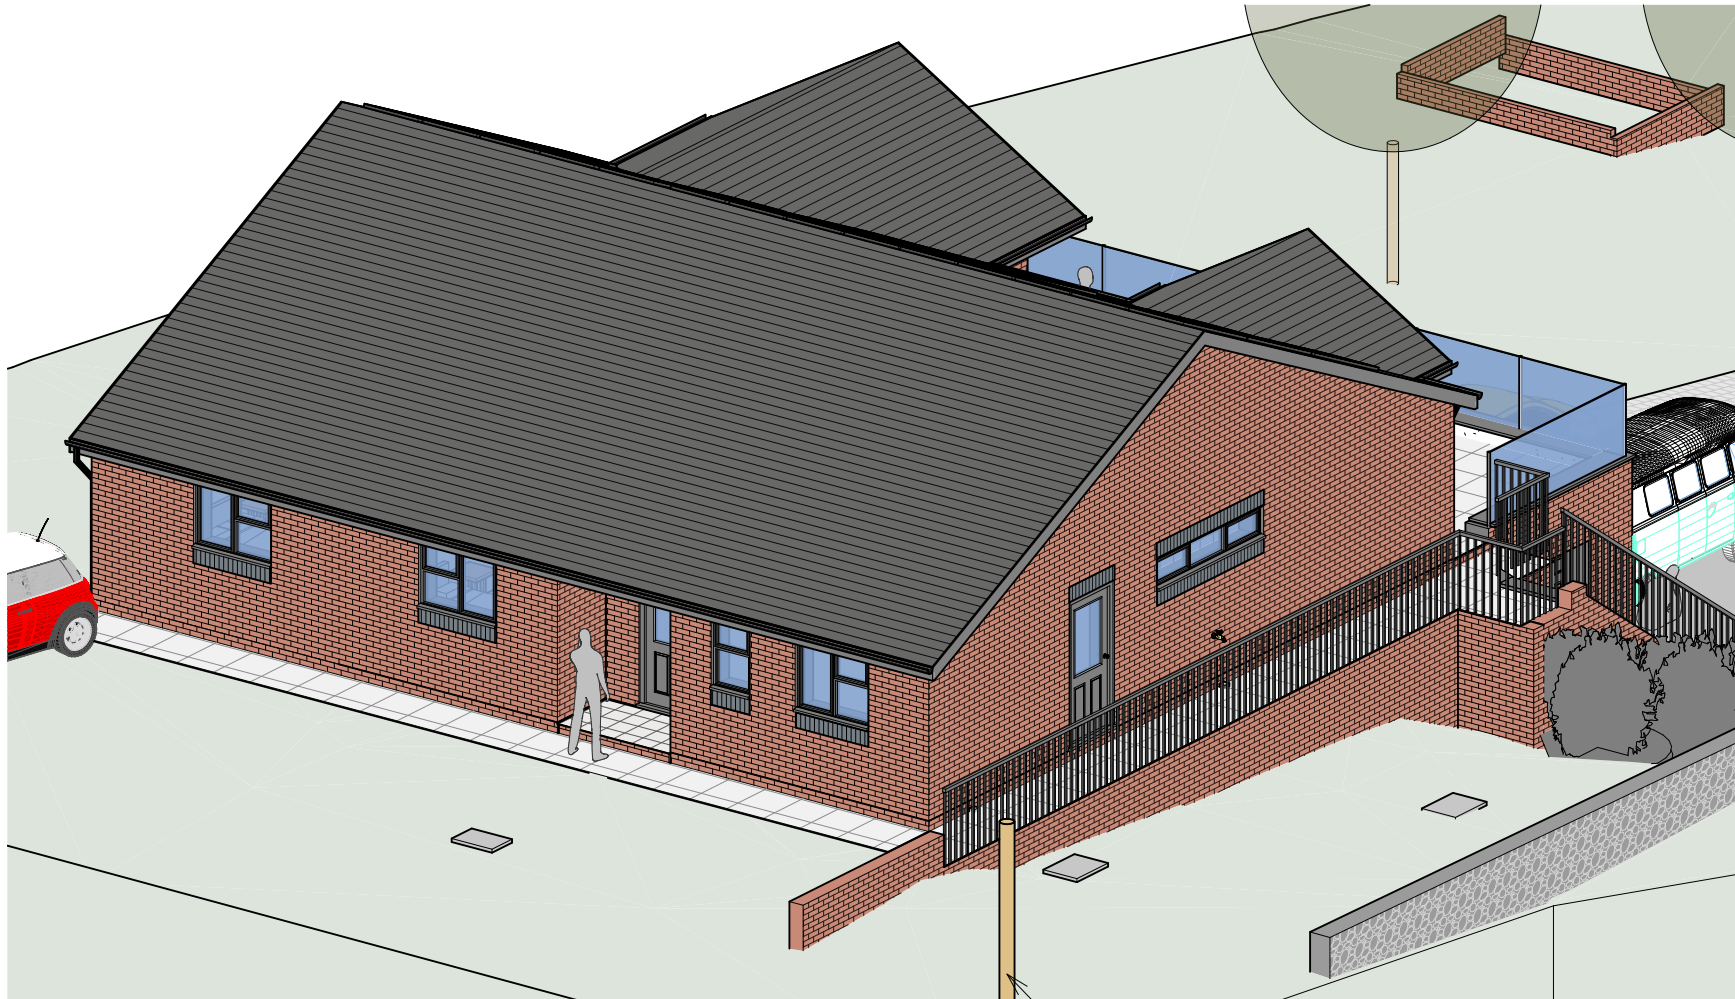

3 Side 3D



1 3D Rear
existing electrical supply pole

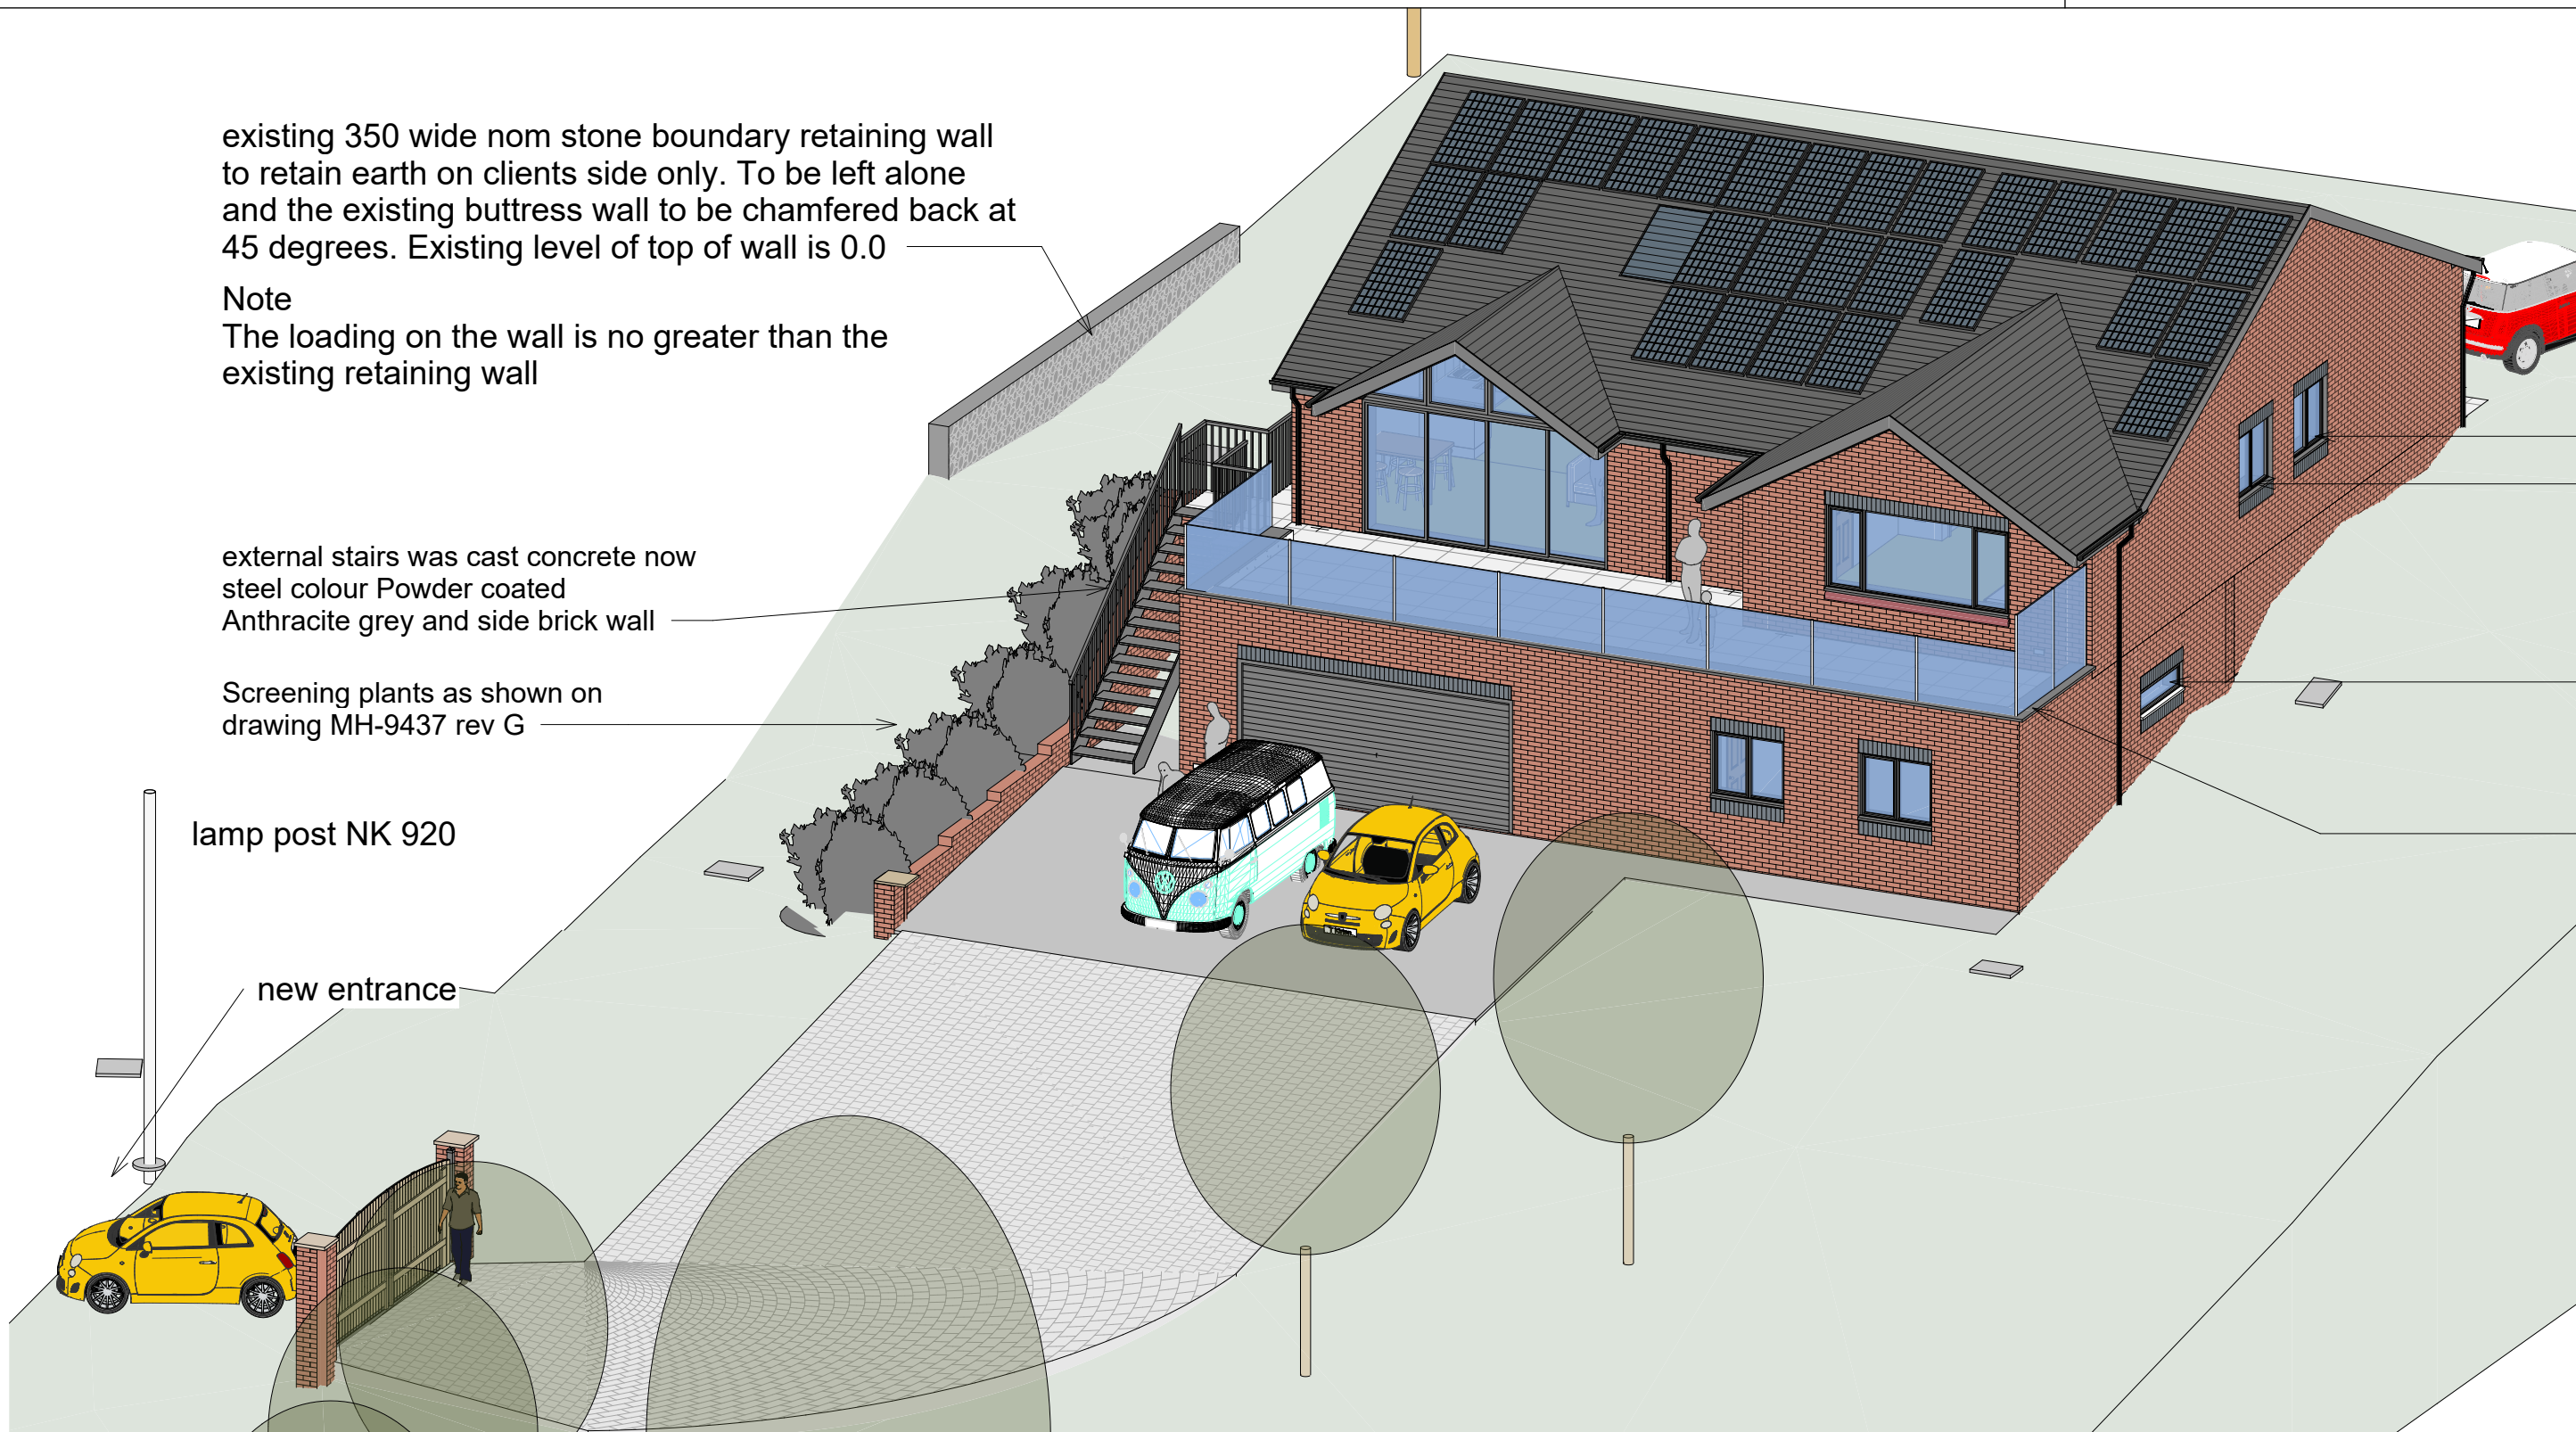

2 Front 3D

existing 350 wide nom stone boundary retaining wall to retain earth on clients side only. To be left alone and the existing buttress wall to be chamfered back at 45 degrees. Existing level of top of wall is 0.0

Note
The loading on the wall is no greater than the existing retaining wall

external stairs was cast concrete now steel colour Powder coated Anthracite grey and side brick wall

Screening plants as shown on drawing MH-9437 rev G

lamp post NK 920

new entrance

obscure glazing serving bathroom
obscure glazing serving ensuite

high level window serving Plant room

Acid etch obscure glass to end of veranda to secure privacy to neighbours 9 and 10

F	10-7-26	Planting Improvments
E	18-05-26	As built
D	28-09-23	note added to existing retaining wall
C	07-09-23	existing stone wall on boundary notes added
B	26-7-23	note added to retain the boundary retaining wall
A	15-5-23	revised to planning comments dated 10-5-23

rev	date	description
Planning	23/0201	Building Regs

Maison Design
architectural practice

25 Caldicot Road
Rogiet
Monmouthshire
NP26 3SE

tel 01291 422712
E mail
mark@maisondesign.biz
WEB www.maisondesign.biz

Copyright of this drawing or part thereof is by Maison Design and not to be copied

Project	3D Views
Name	Mr Tony Kirton Talisman Langstone
Date	February 2023
	MH-9439