

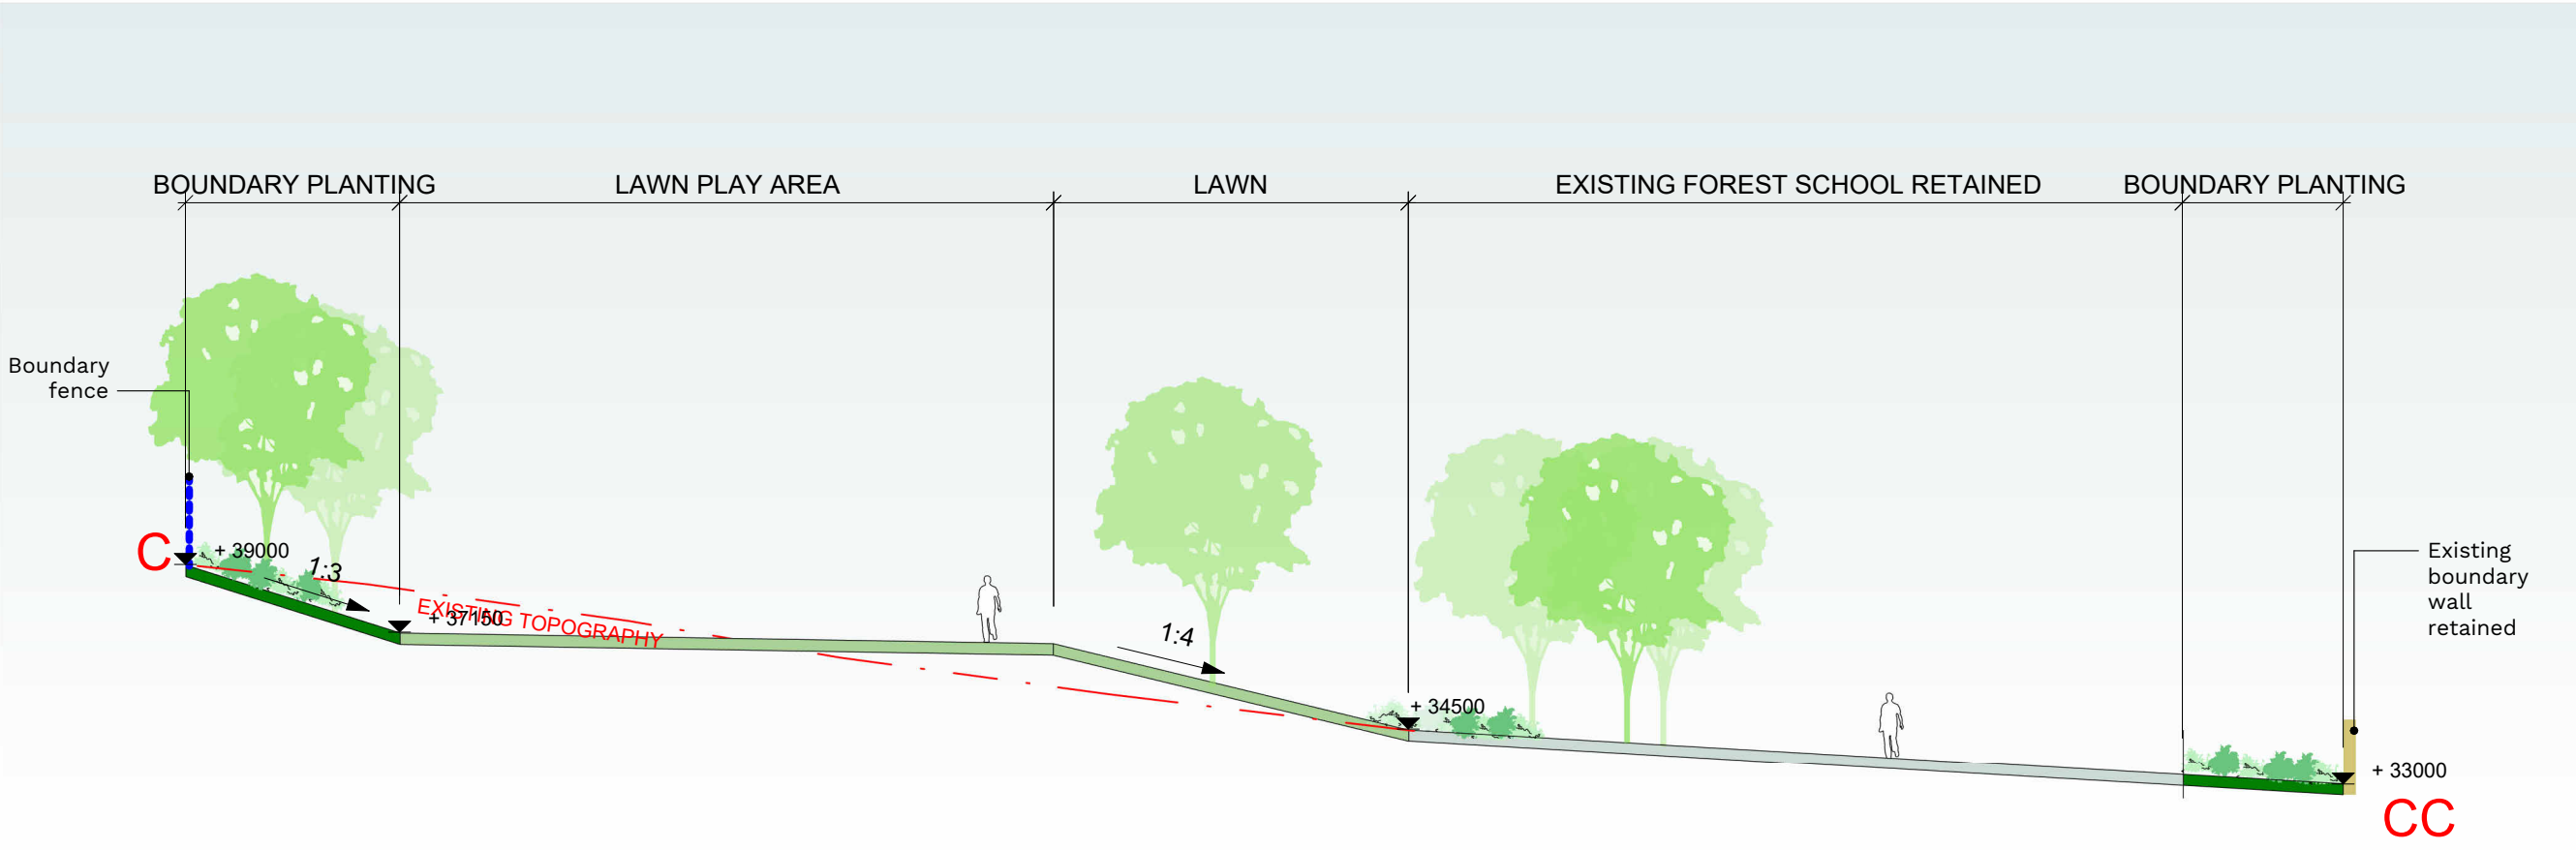
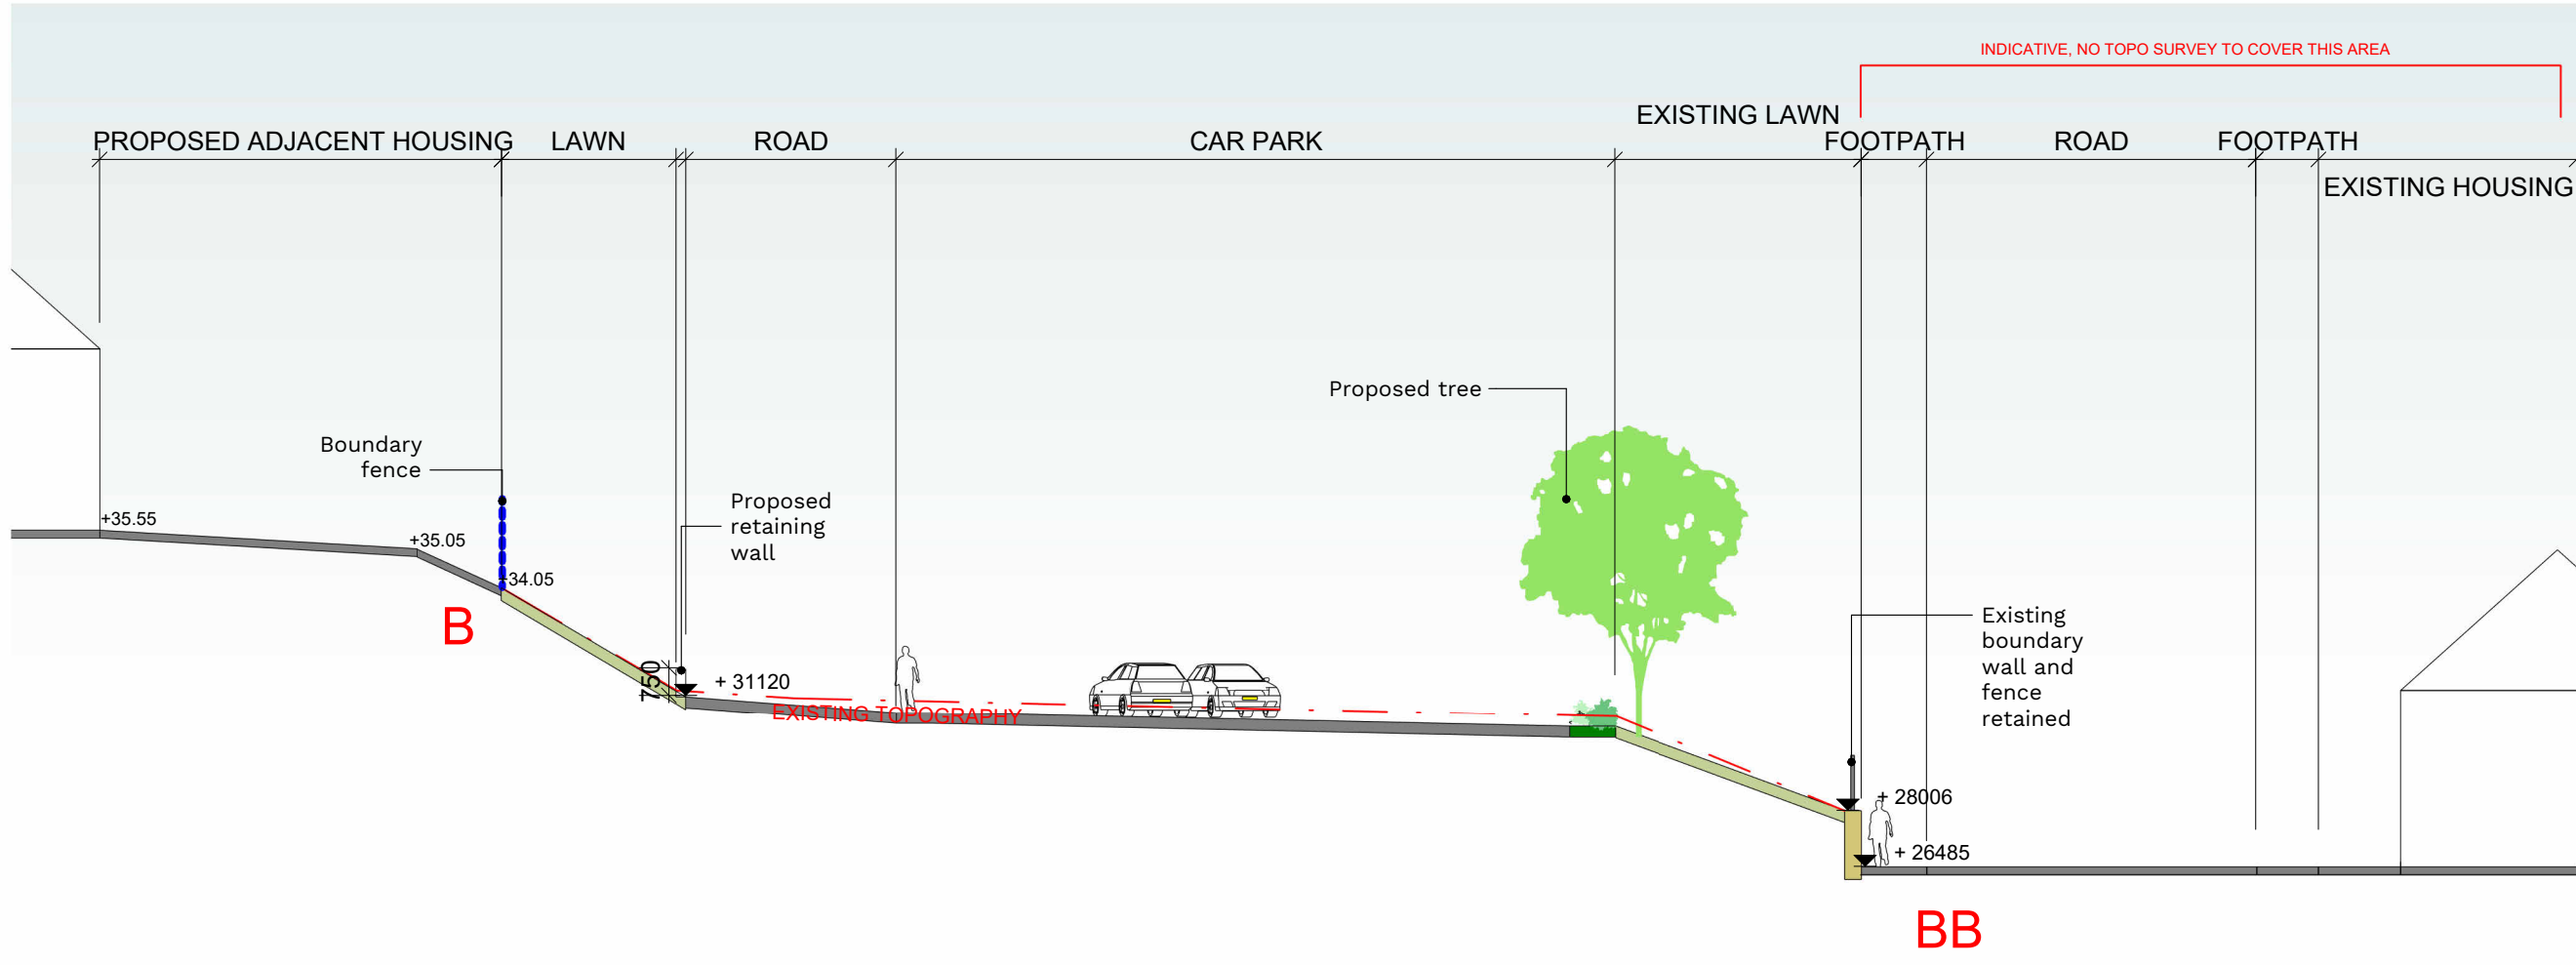


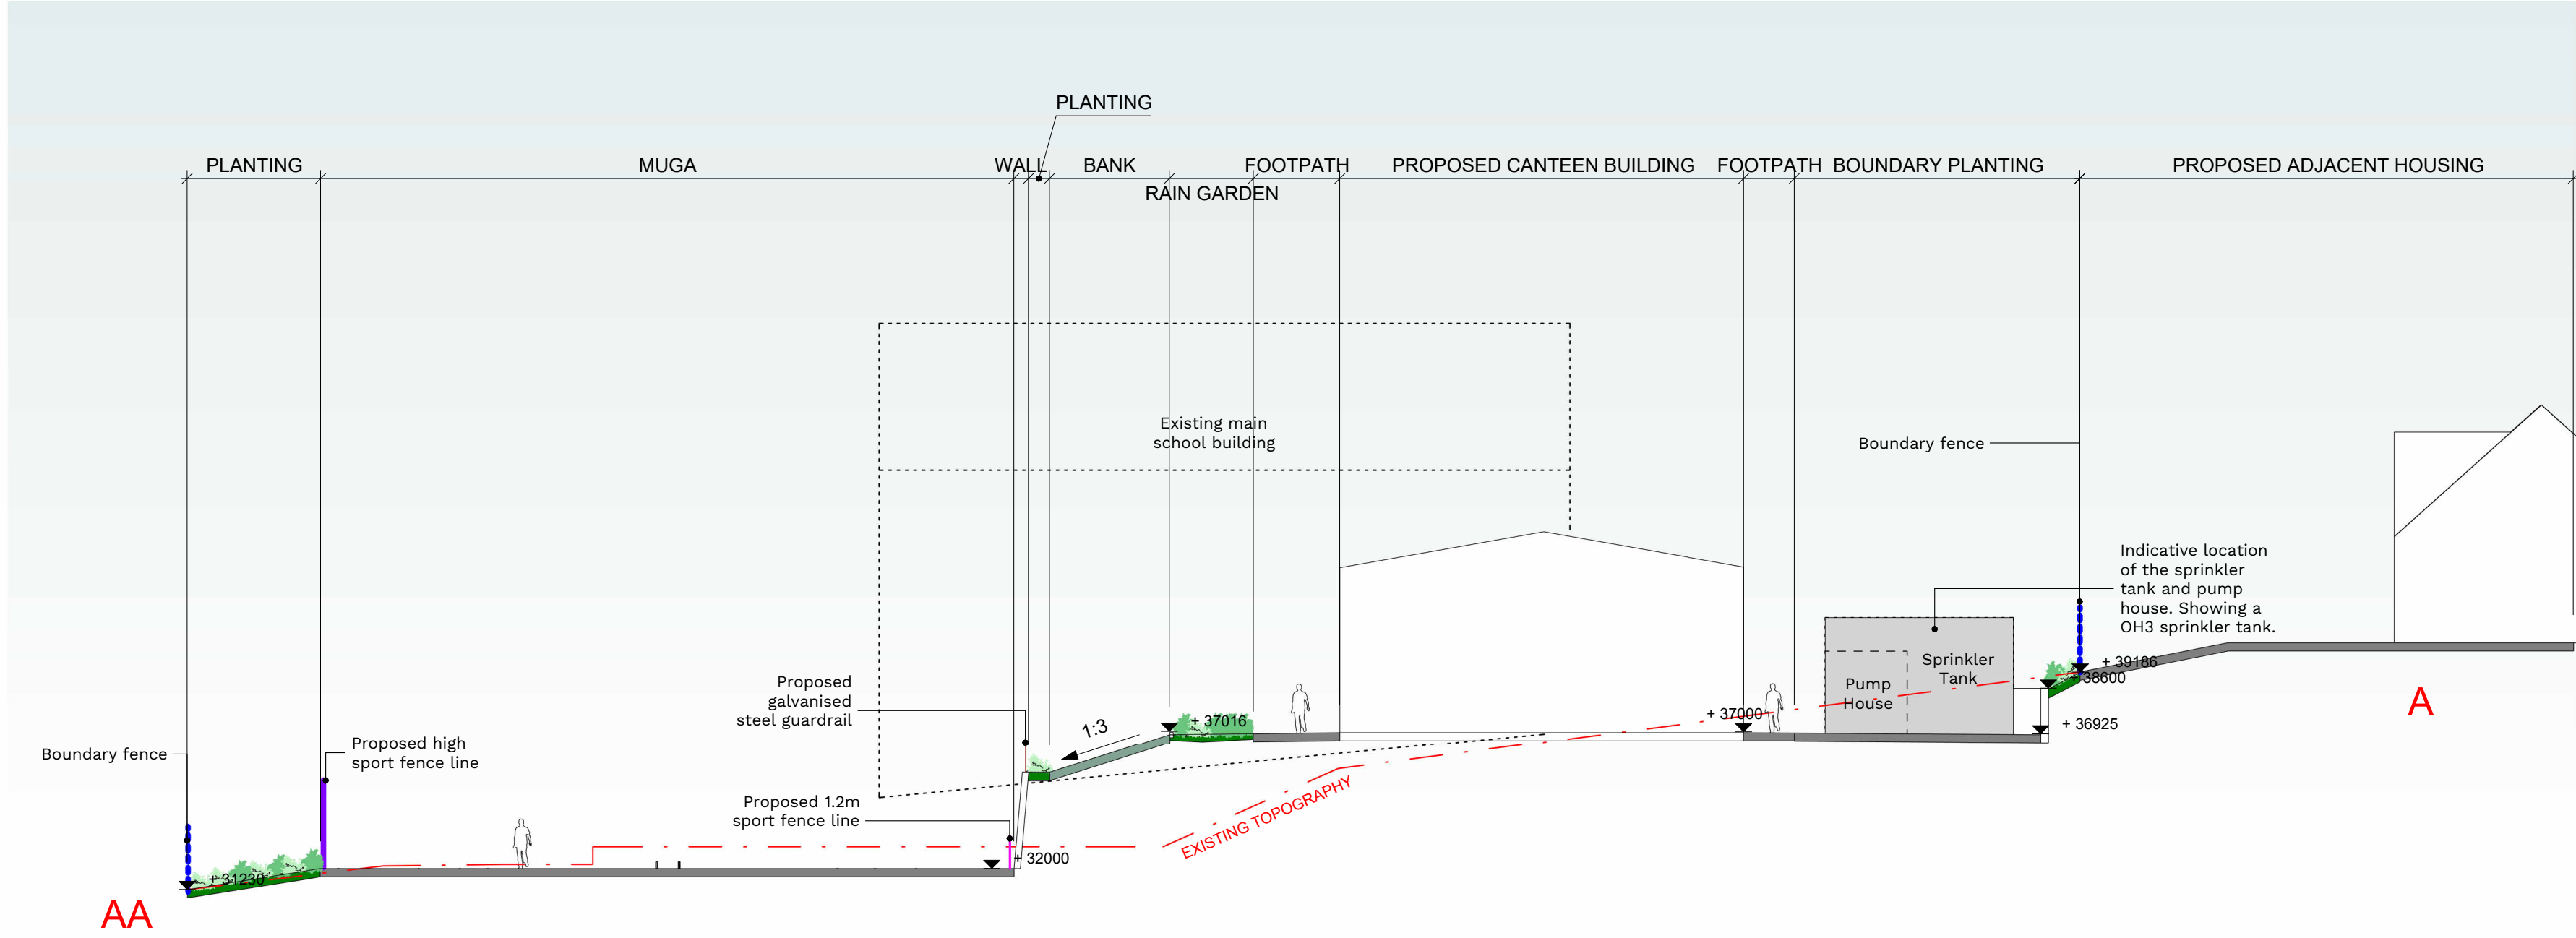

1:200 @ A1

All sections based on Redrow Engineering Plan Sheet 1 of 2, Drawing no. 10296-01-1, March 2021

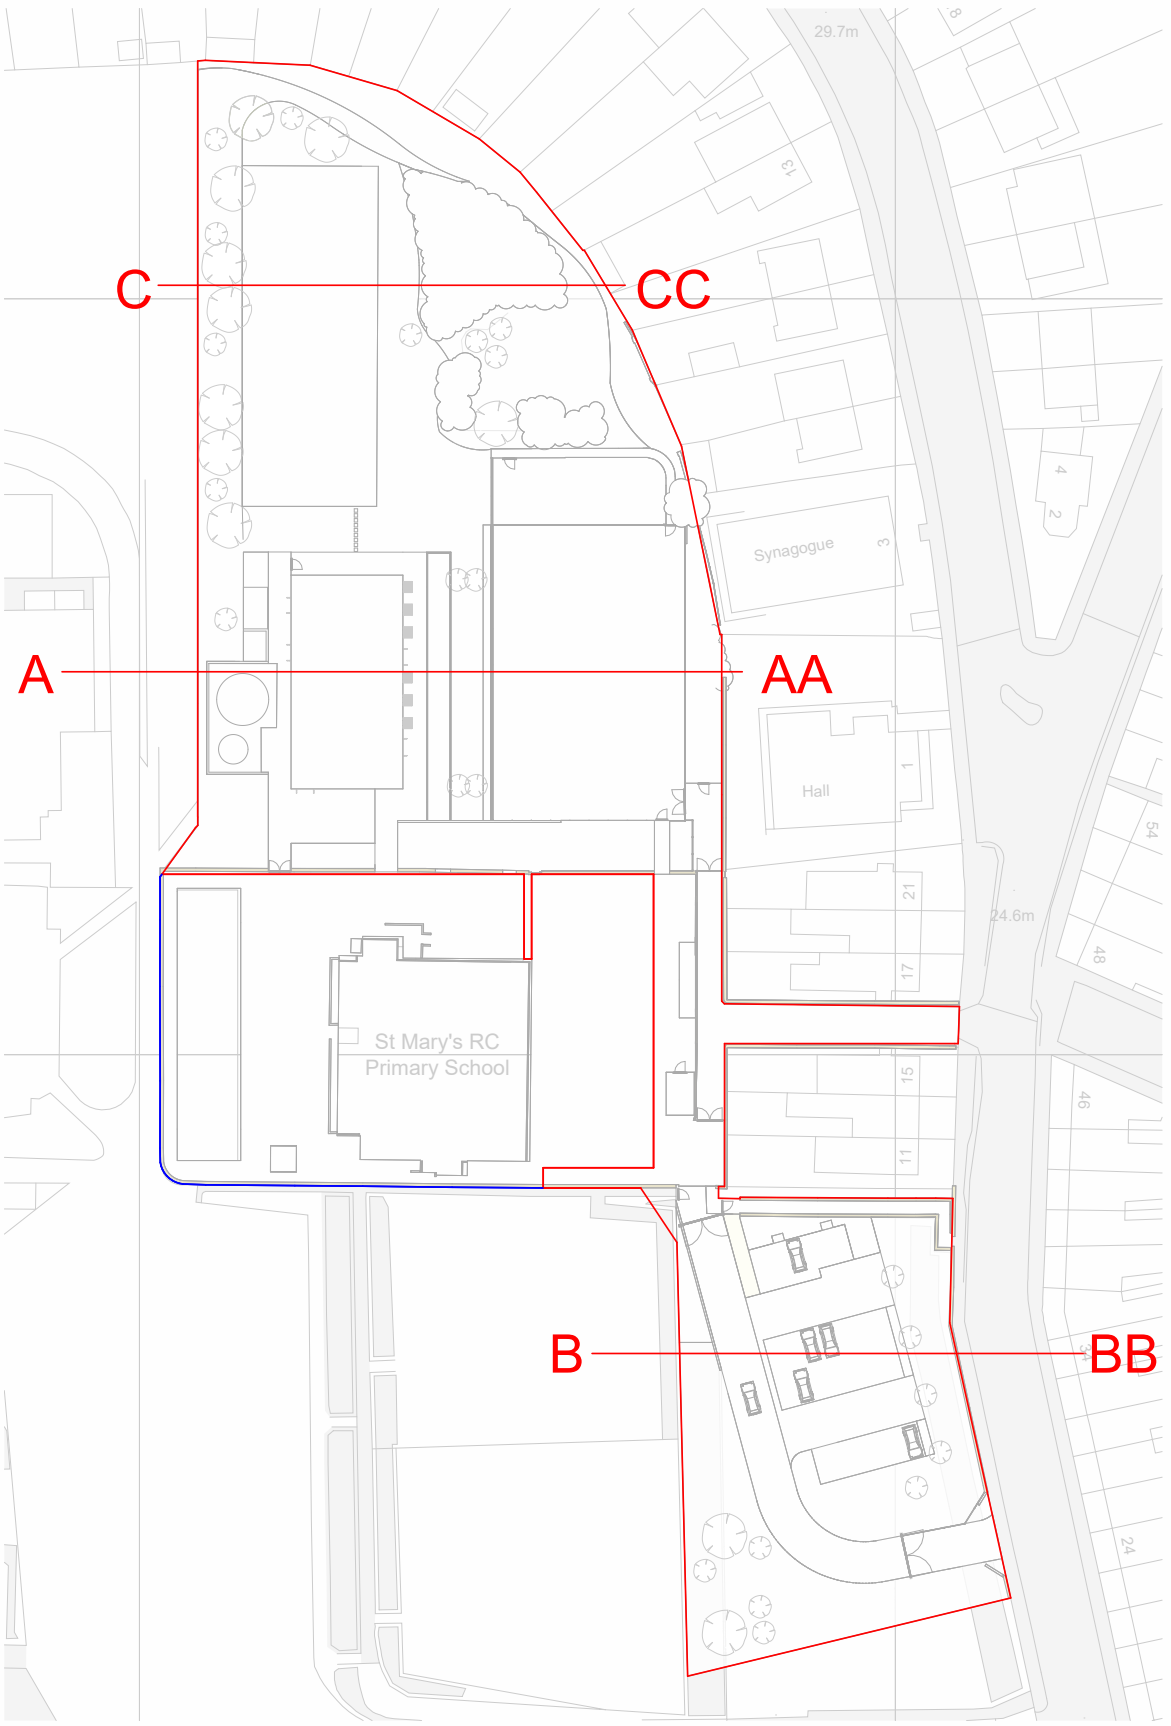

Notes

Check all dimensions on site. Do not scale from this drawing
Report any discrepancies and omissions to HLM Architects
This Drawing is Copyright ©

DRAWING NOTES:

1. This drawing must be read in conjunction with other HLM Architects' construction drawings, landscape specification, and relevant documentation from other disciplines.
2. The contractor is responsible for verifying all dimensions, levels, and coordinates on-site prior to commencement. Any discrepancies must be reported immediately.
3. Any discrepancies between drawings and site conditions must be reported to HLM Architects before proceeding.
4. All works must comply with the latest British Standards, Building Regulations, and relevant codes of practice.
5. The contractor is responsible for coordinating with all disciplines to ensure full integration of the design.
6. The contractor must comply with CDM Regulations and all statutory health and safety requirements.
7. Only the latest revision of this drawing should be used. The contractor must ensure they are working from the most current information.
8. Works must adhere to the approved fire strategy and accessibility requirements in accordance with Building Regulations.
9. Any changes or proposed substitutions to specified materials must be reviewed and approved by the design team.
10. Any proposed material substitutions must be 10. approved in writing before implementation.
11. The contractor is responsible for all temporary works and ensuring site safety during construction.

Revisions	Suitability
Project	

St Mary's RC School Landscape

Client

NEWPORT CITY COUNCIL/NEWPORT NORSE

Title

SITE SECTIONS - PLANNING

Drawing No.	Revision
SMS-HLM-00-00-DR-L-00008	P05

Scale	Drawn
As indicated @A1	AC
Date	Checked
15/08/25	KM



© HLMArchitects
2nd Floor
Ailsa Court
121 West Regent Street
Glasgow G2 2SD

www.hlmarchitects.com
T. +44 (0) 141 226 8320
F. +44 (0) 141 226 8350
glasgow@hlmarchitects.com

1:500 1:100 50 M 10 M