



MUGA Elevations A-AA
Scale: 1 : 50

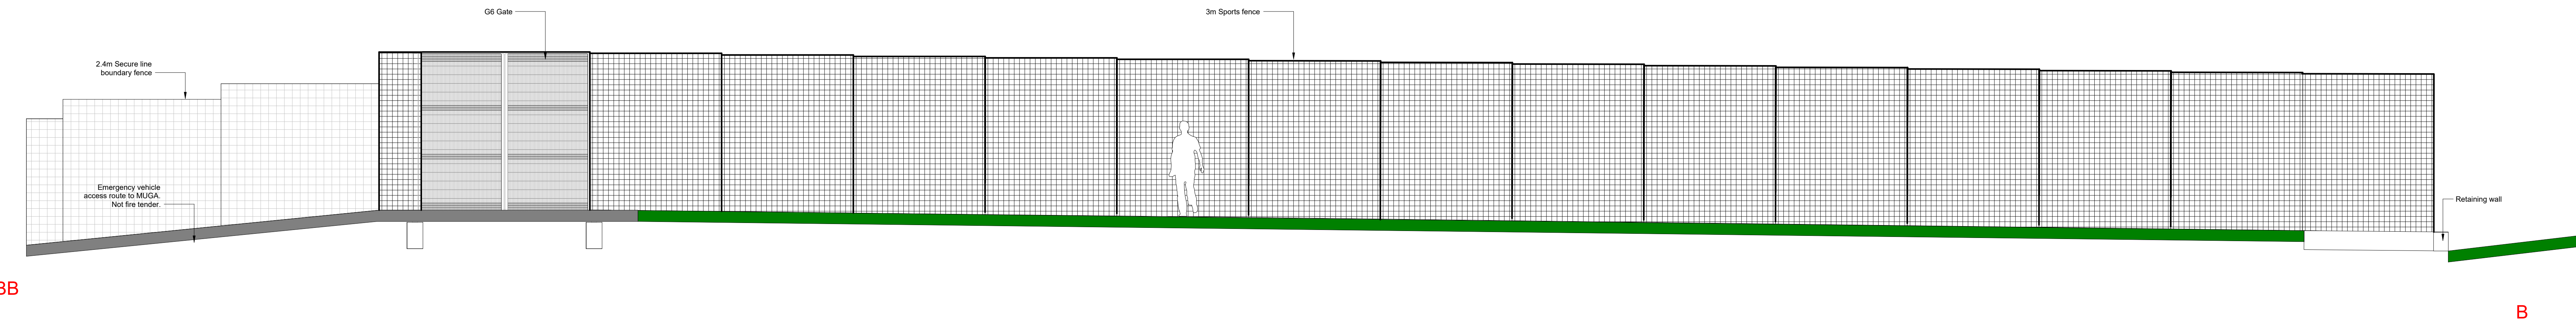

MUGA Elevations B-BB
Scale: 1 : 50

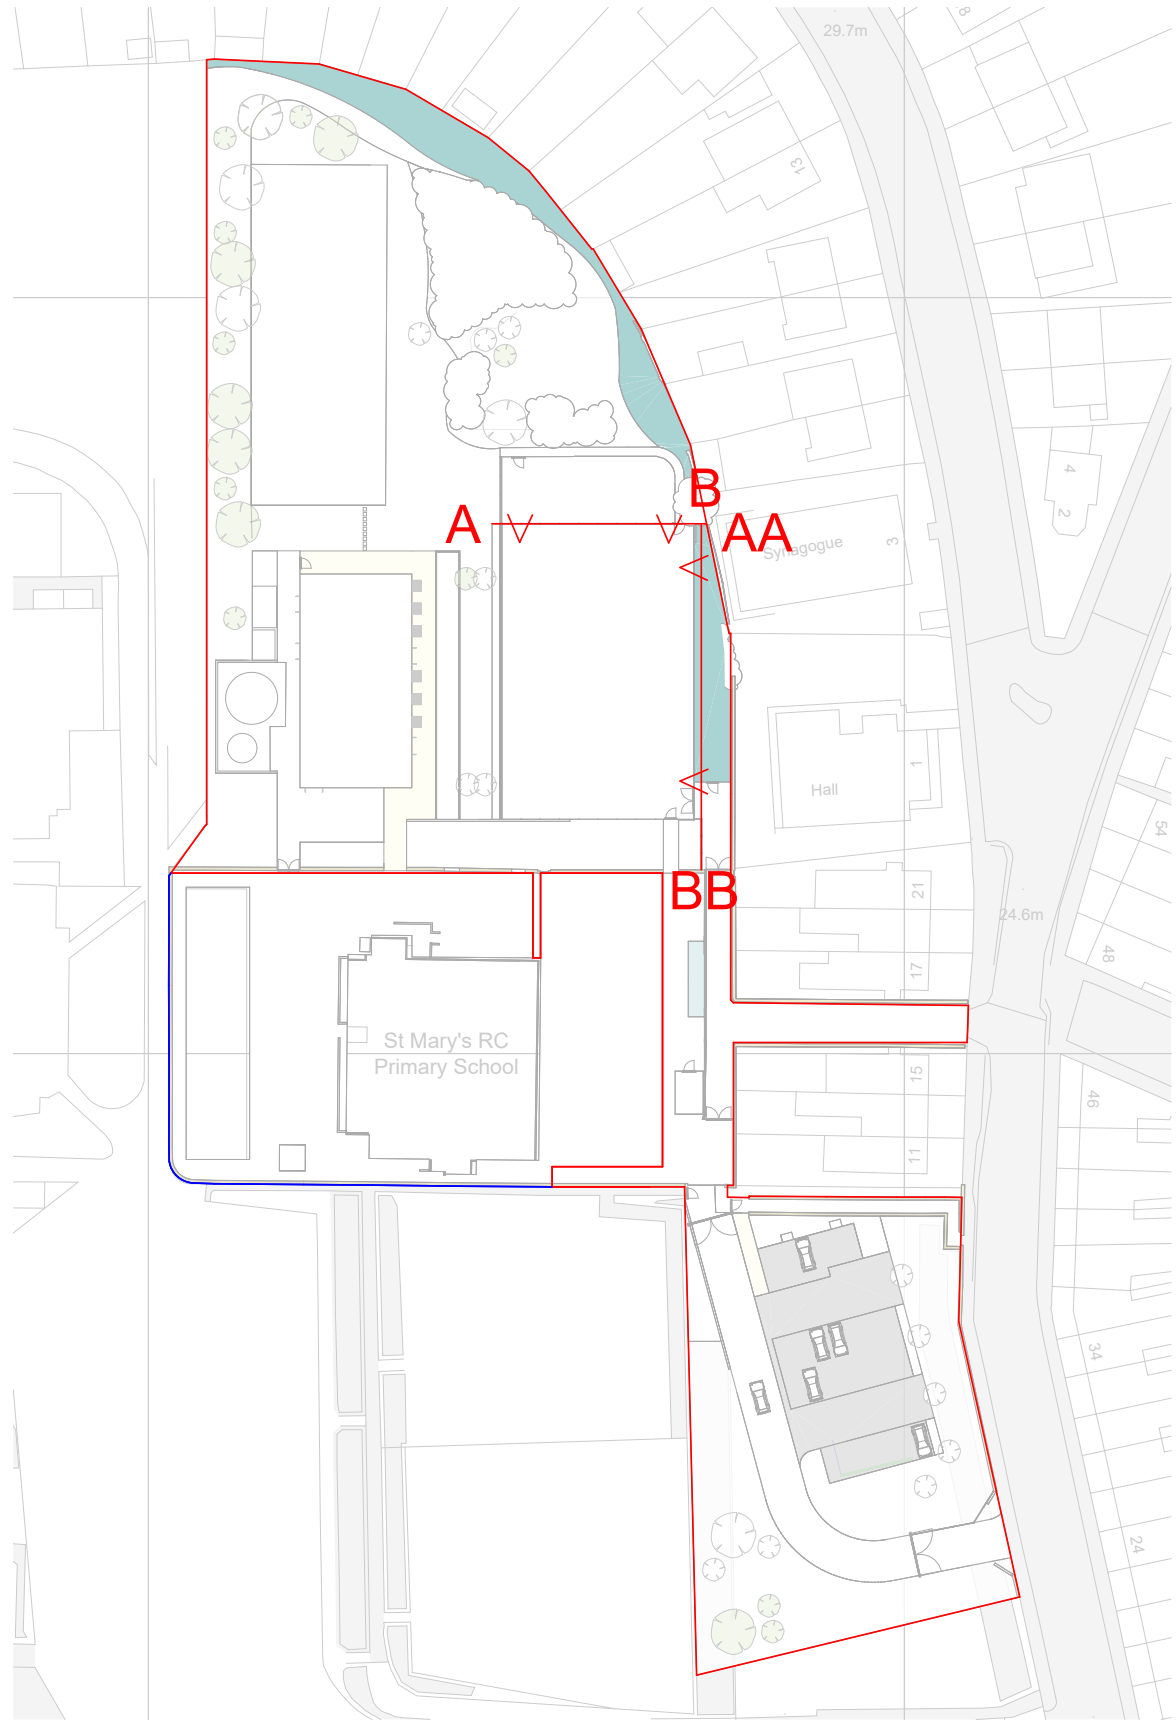

0000 Landscape GA Plan Option 8 - Section Location Plan
Scale: 1 : 1000

Notes
Check all dimensions on site. Do not scale from this drawing.
Report any discrepancies and omissions to HLM Architects.
This Drawing is Copyright ©

Rev	Description	Date	By
P05	PLANNING AMENDMENT	15/08/25	AC
P04	UPDATE MUGA ELEVATION	15/04/25	HD
P03	RETAINING WALL UPDATE	08/04/25	HD
P02	RETAINING WALL ADJUSTED	02/04/25	HD
P01	ISSUE FOR PLANNING	08/03/24	VT

Revisions	Suitability
Project	S4

St Mary's RC School Landscape

Client
NEWPORT CITY COUNCIL/NEWPORT NORSE

Title
MUGA ELEVATIONS

Drawing No.	Revision
SMS-HLM-00-00-DR-L-30002	P05

Scale	Drawn
As indicated @A0	AC
Date	Checked
15/08/25	KM