


Plant Area Elevations A-AA


Scale: 1 : 50

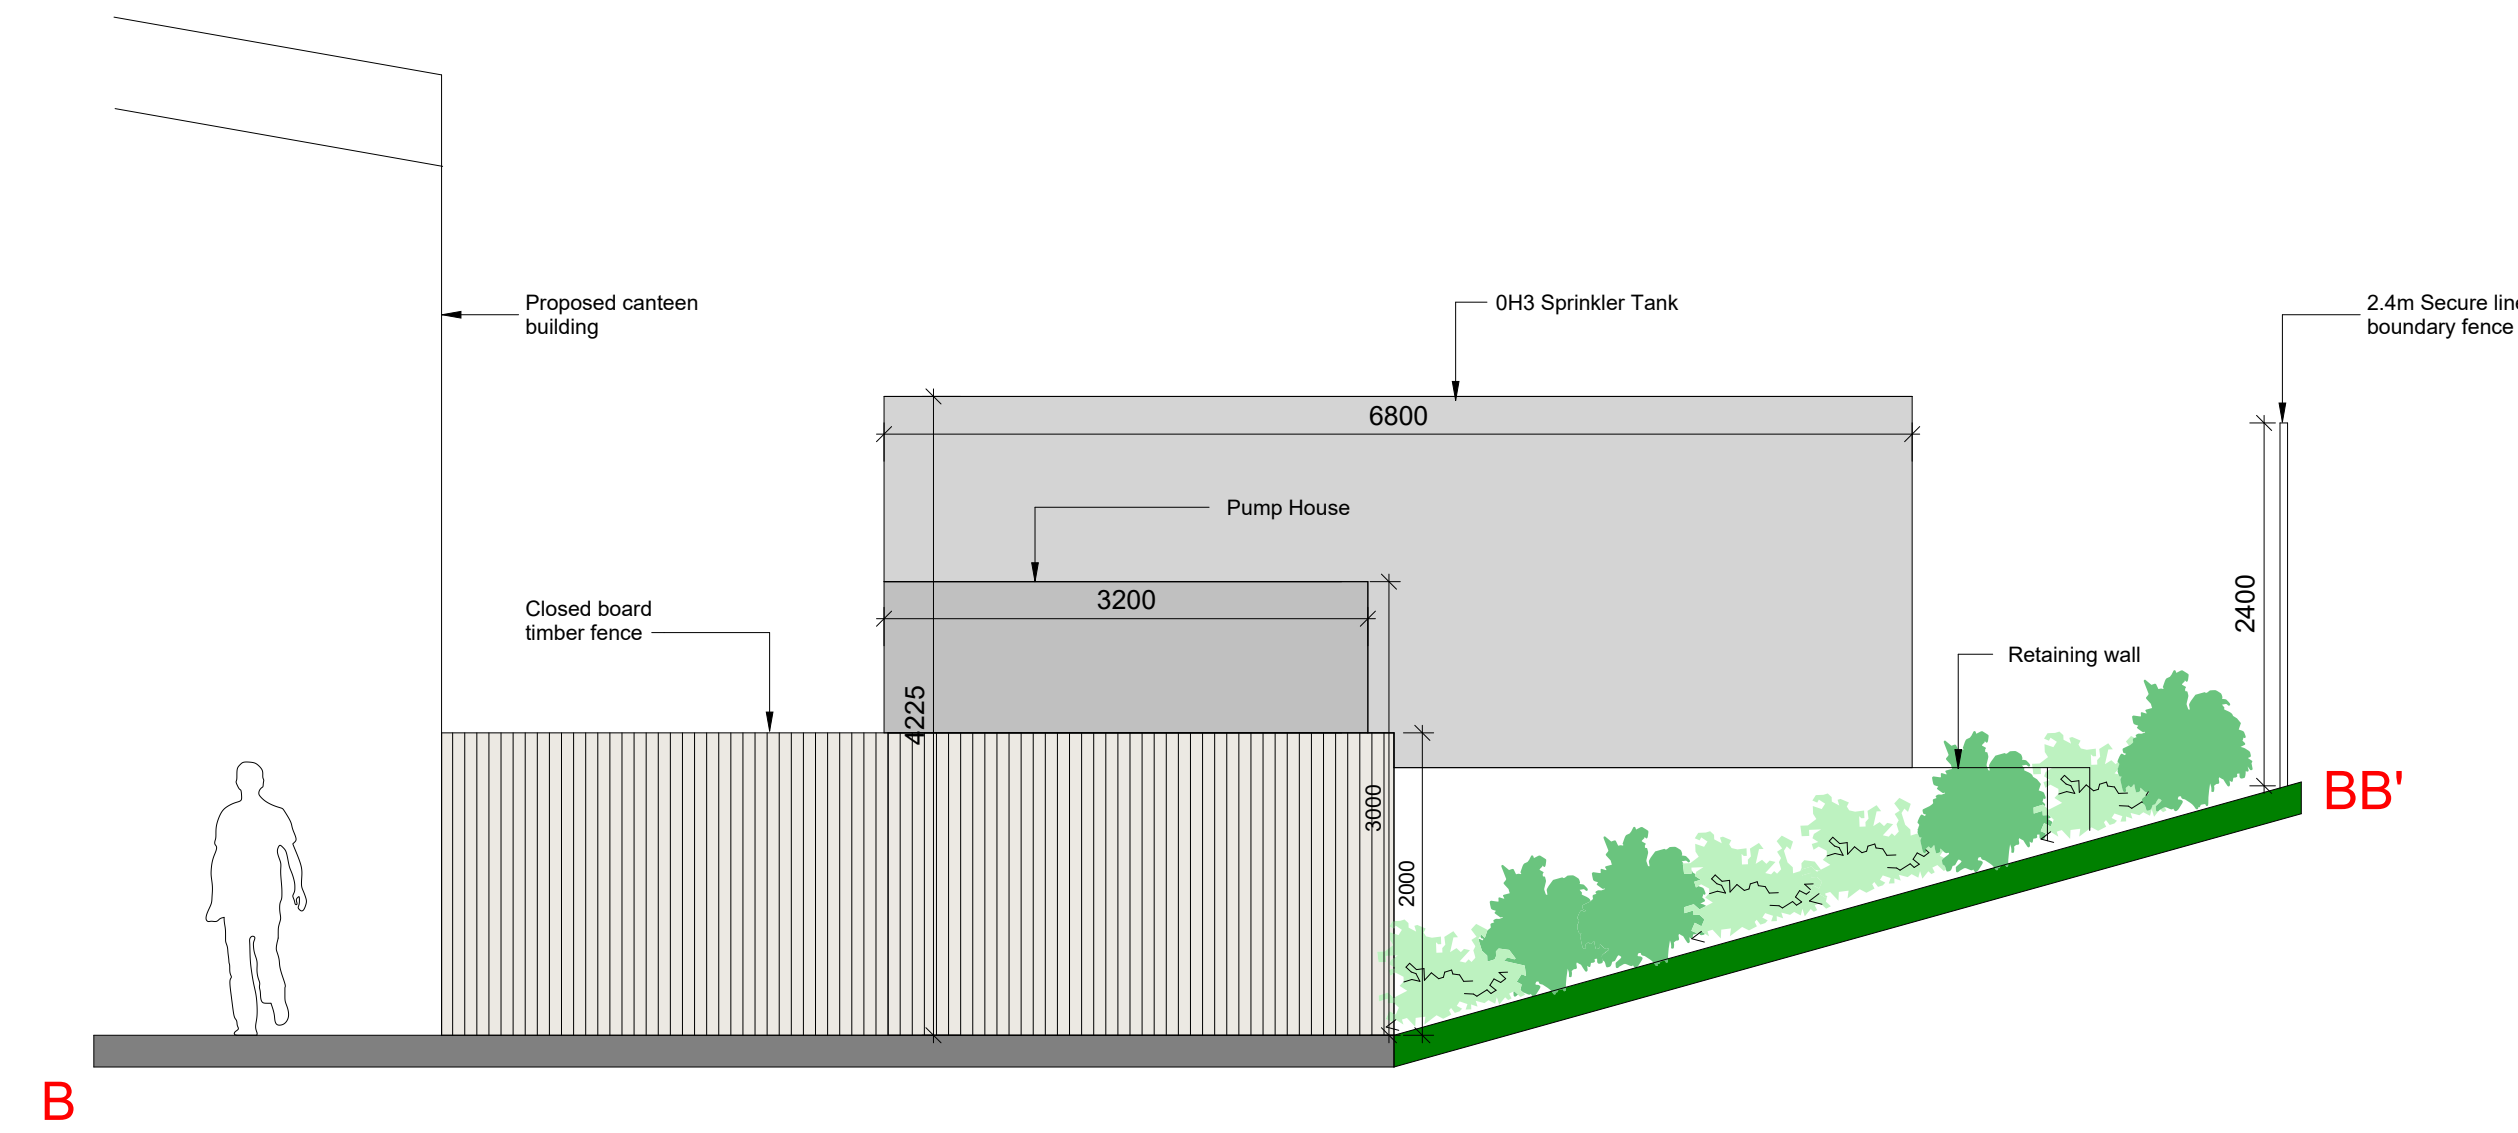

Plant Area Elevations B-BB

Scale: 1 : 50

All external services (which include the sprinkler tank, fire hydrant, pump house, air source heat pump and battery storage) dimensions are shown indicatively, at worst case scenario. There final dimensions will be confirmed at a later stage by the engineers.

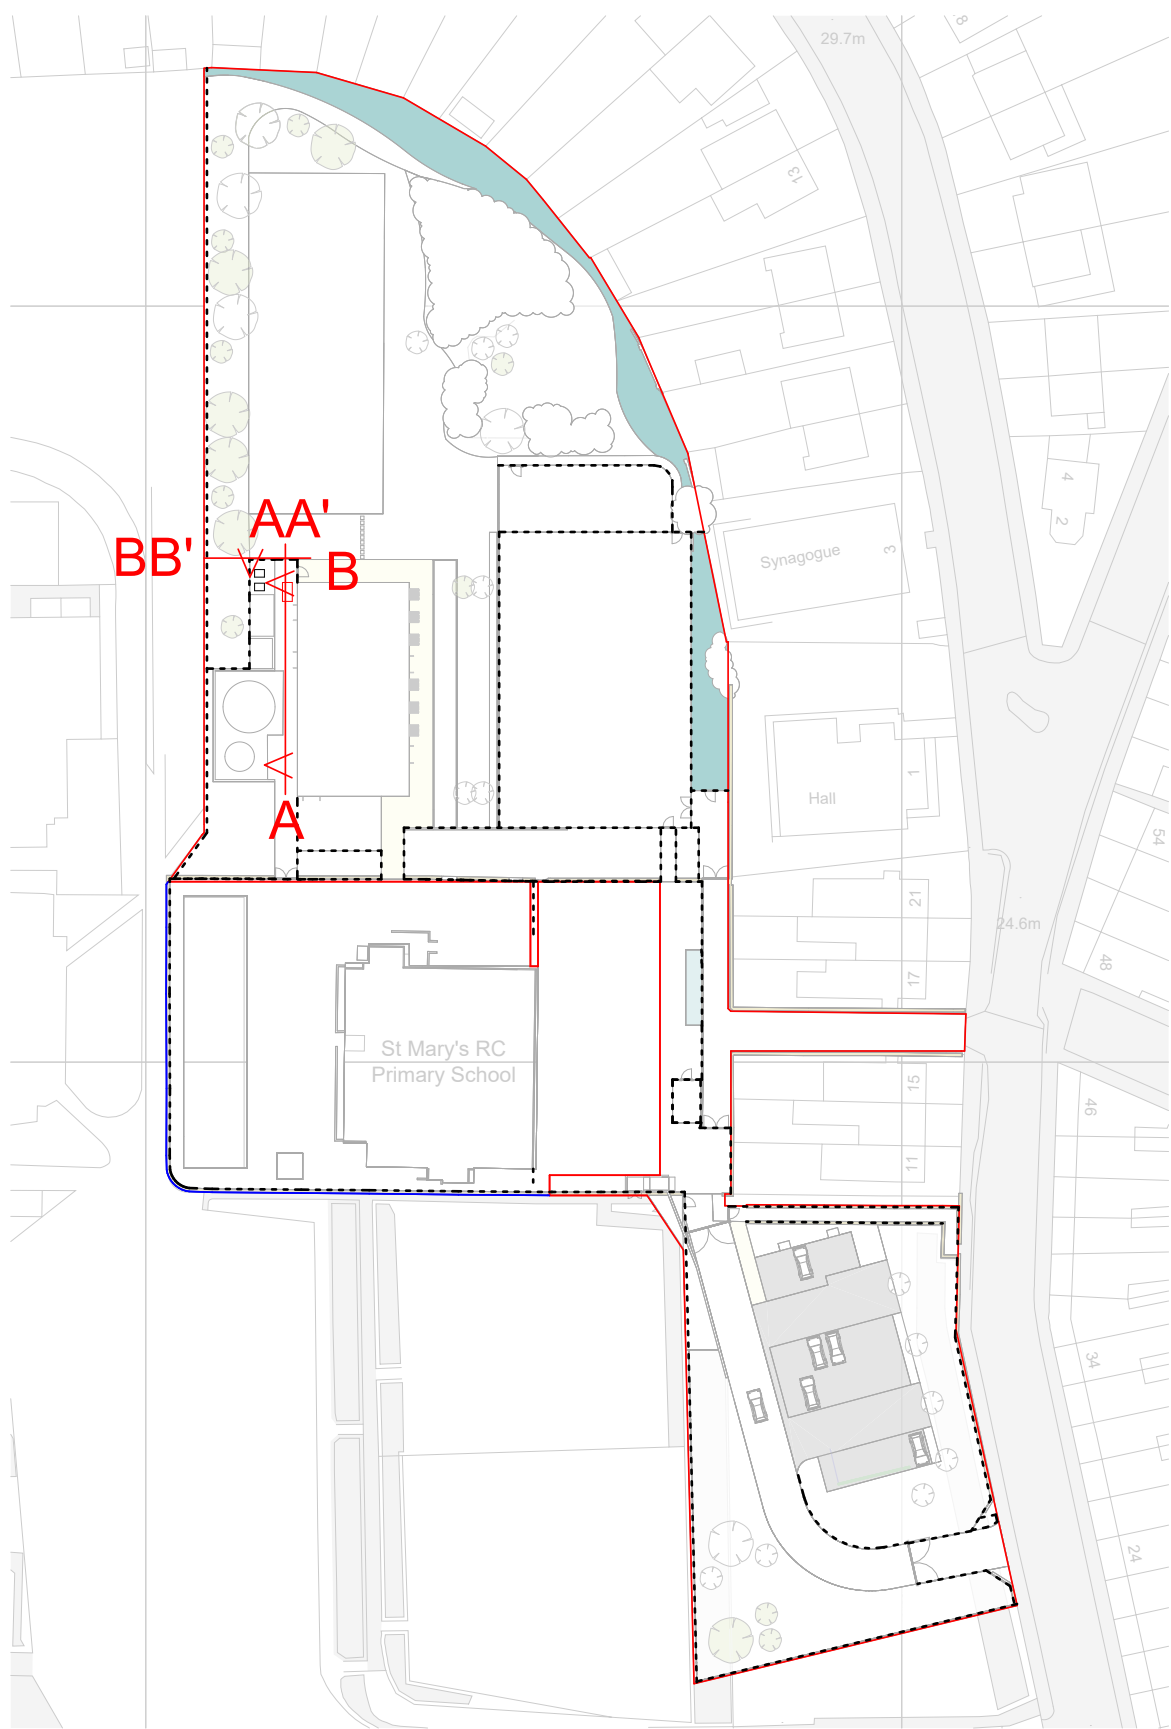

Notes
Check all dimensions on site. Do not scale from this drawing
Report any discrepancies and omissions to HLM Architects
This Drawing is Copyright ©

Rev	Description	Date	By
P02	PLANNING AMENDMENT	15/08/25	AC
P01	ISSUE FOR PLANNING	08/03/24	VT
Revisions			Suitability
Project			S4

St Mary's RC School Landscape

Client
NEWPORT CITY COUNCIL/NEWPORT NORSE

PLANT AREA ELEVATIONS

Drawing No.	Revision
SMS-HLM-00-00-DR-L-30003	P02

Scale	Drawn
As indicated @A0	AC
Date	Checked
15/08/25	KM