



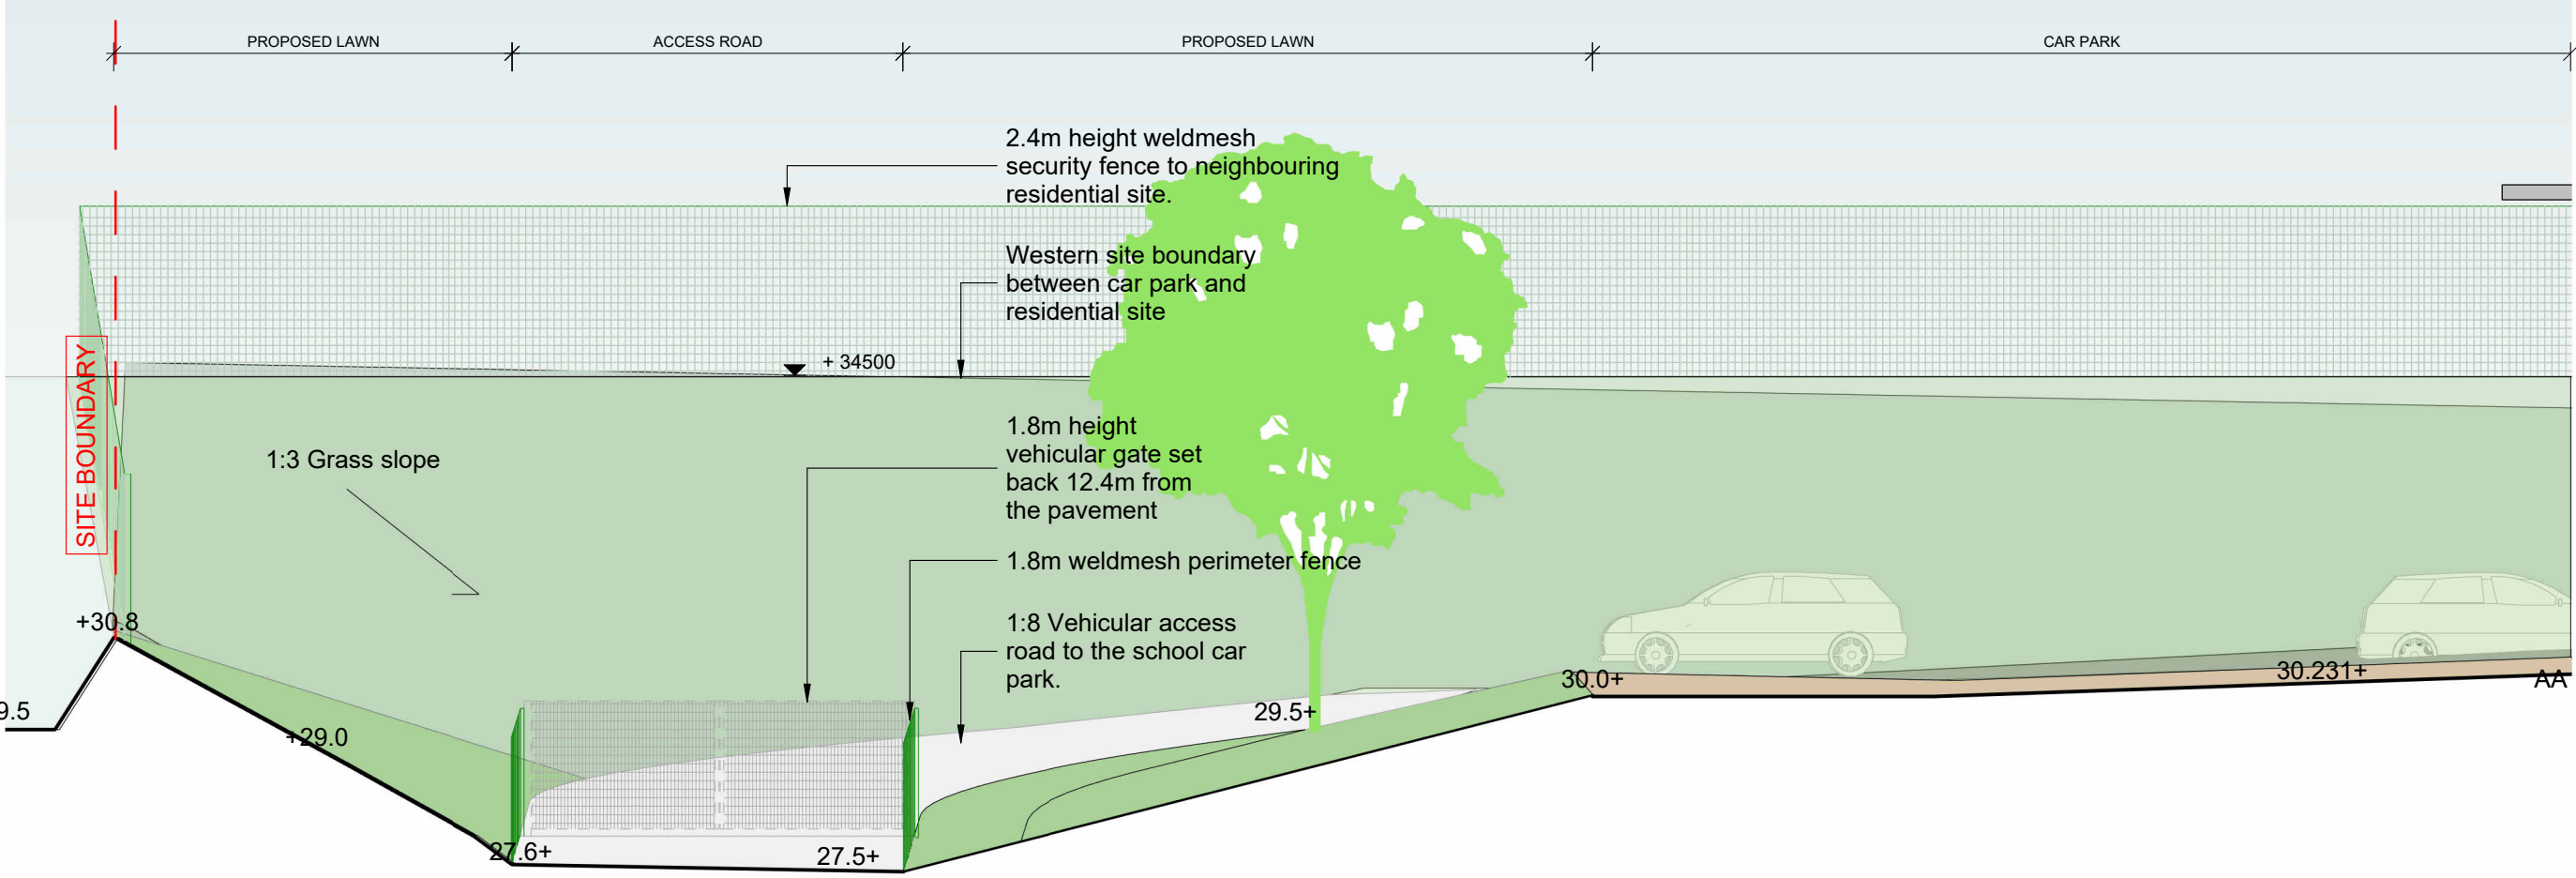


A-AA Elevation
1:100 @ A1




1.8m Weldmesh Perimeter Fencing

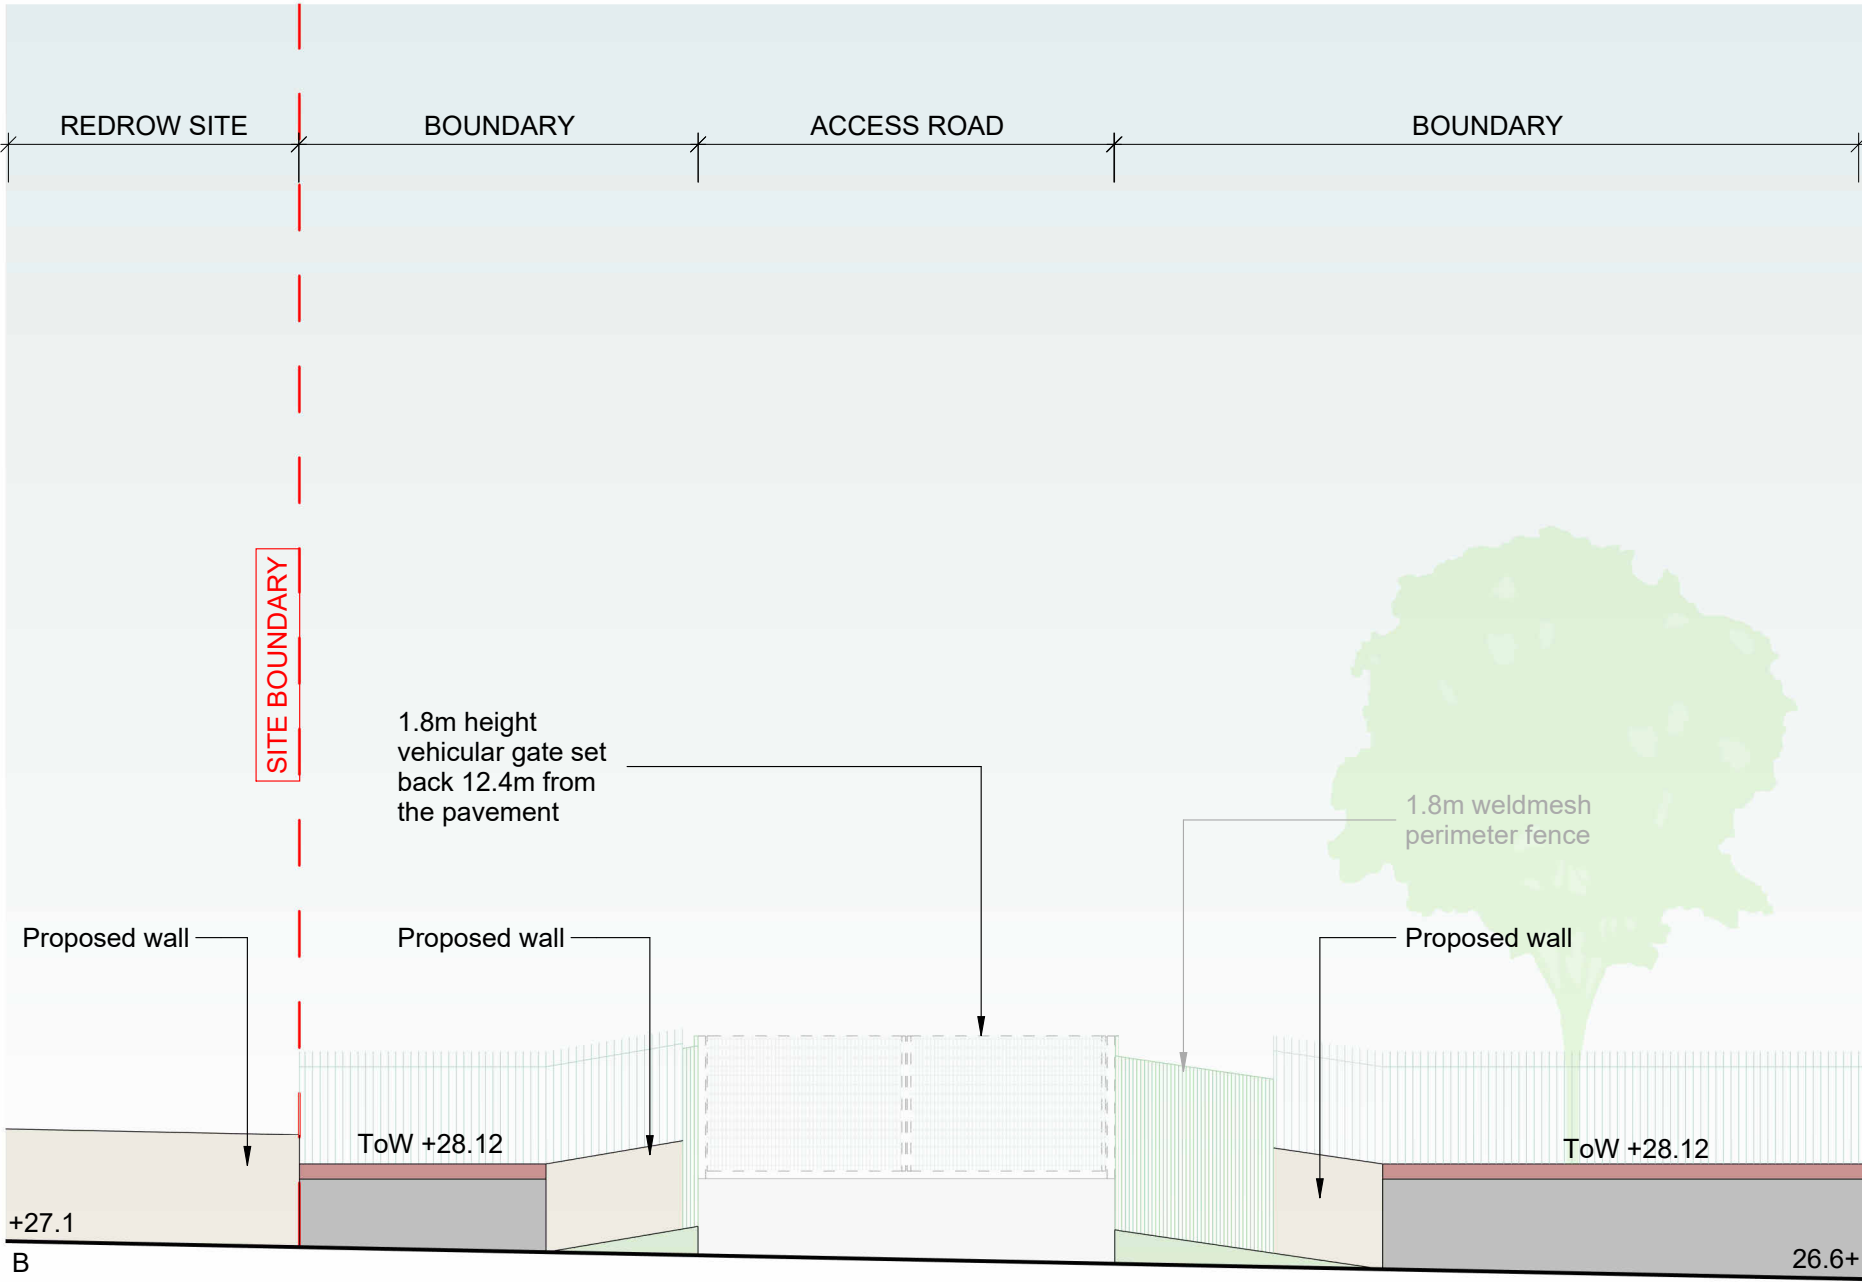


B-BB Elevation
1:100 @ A1

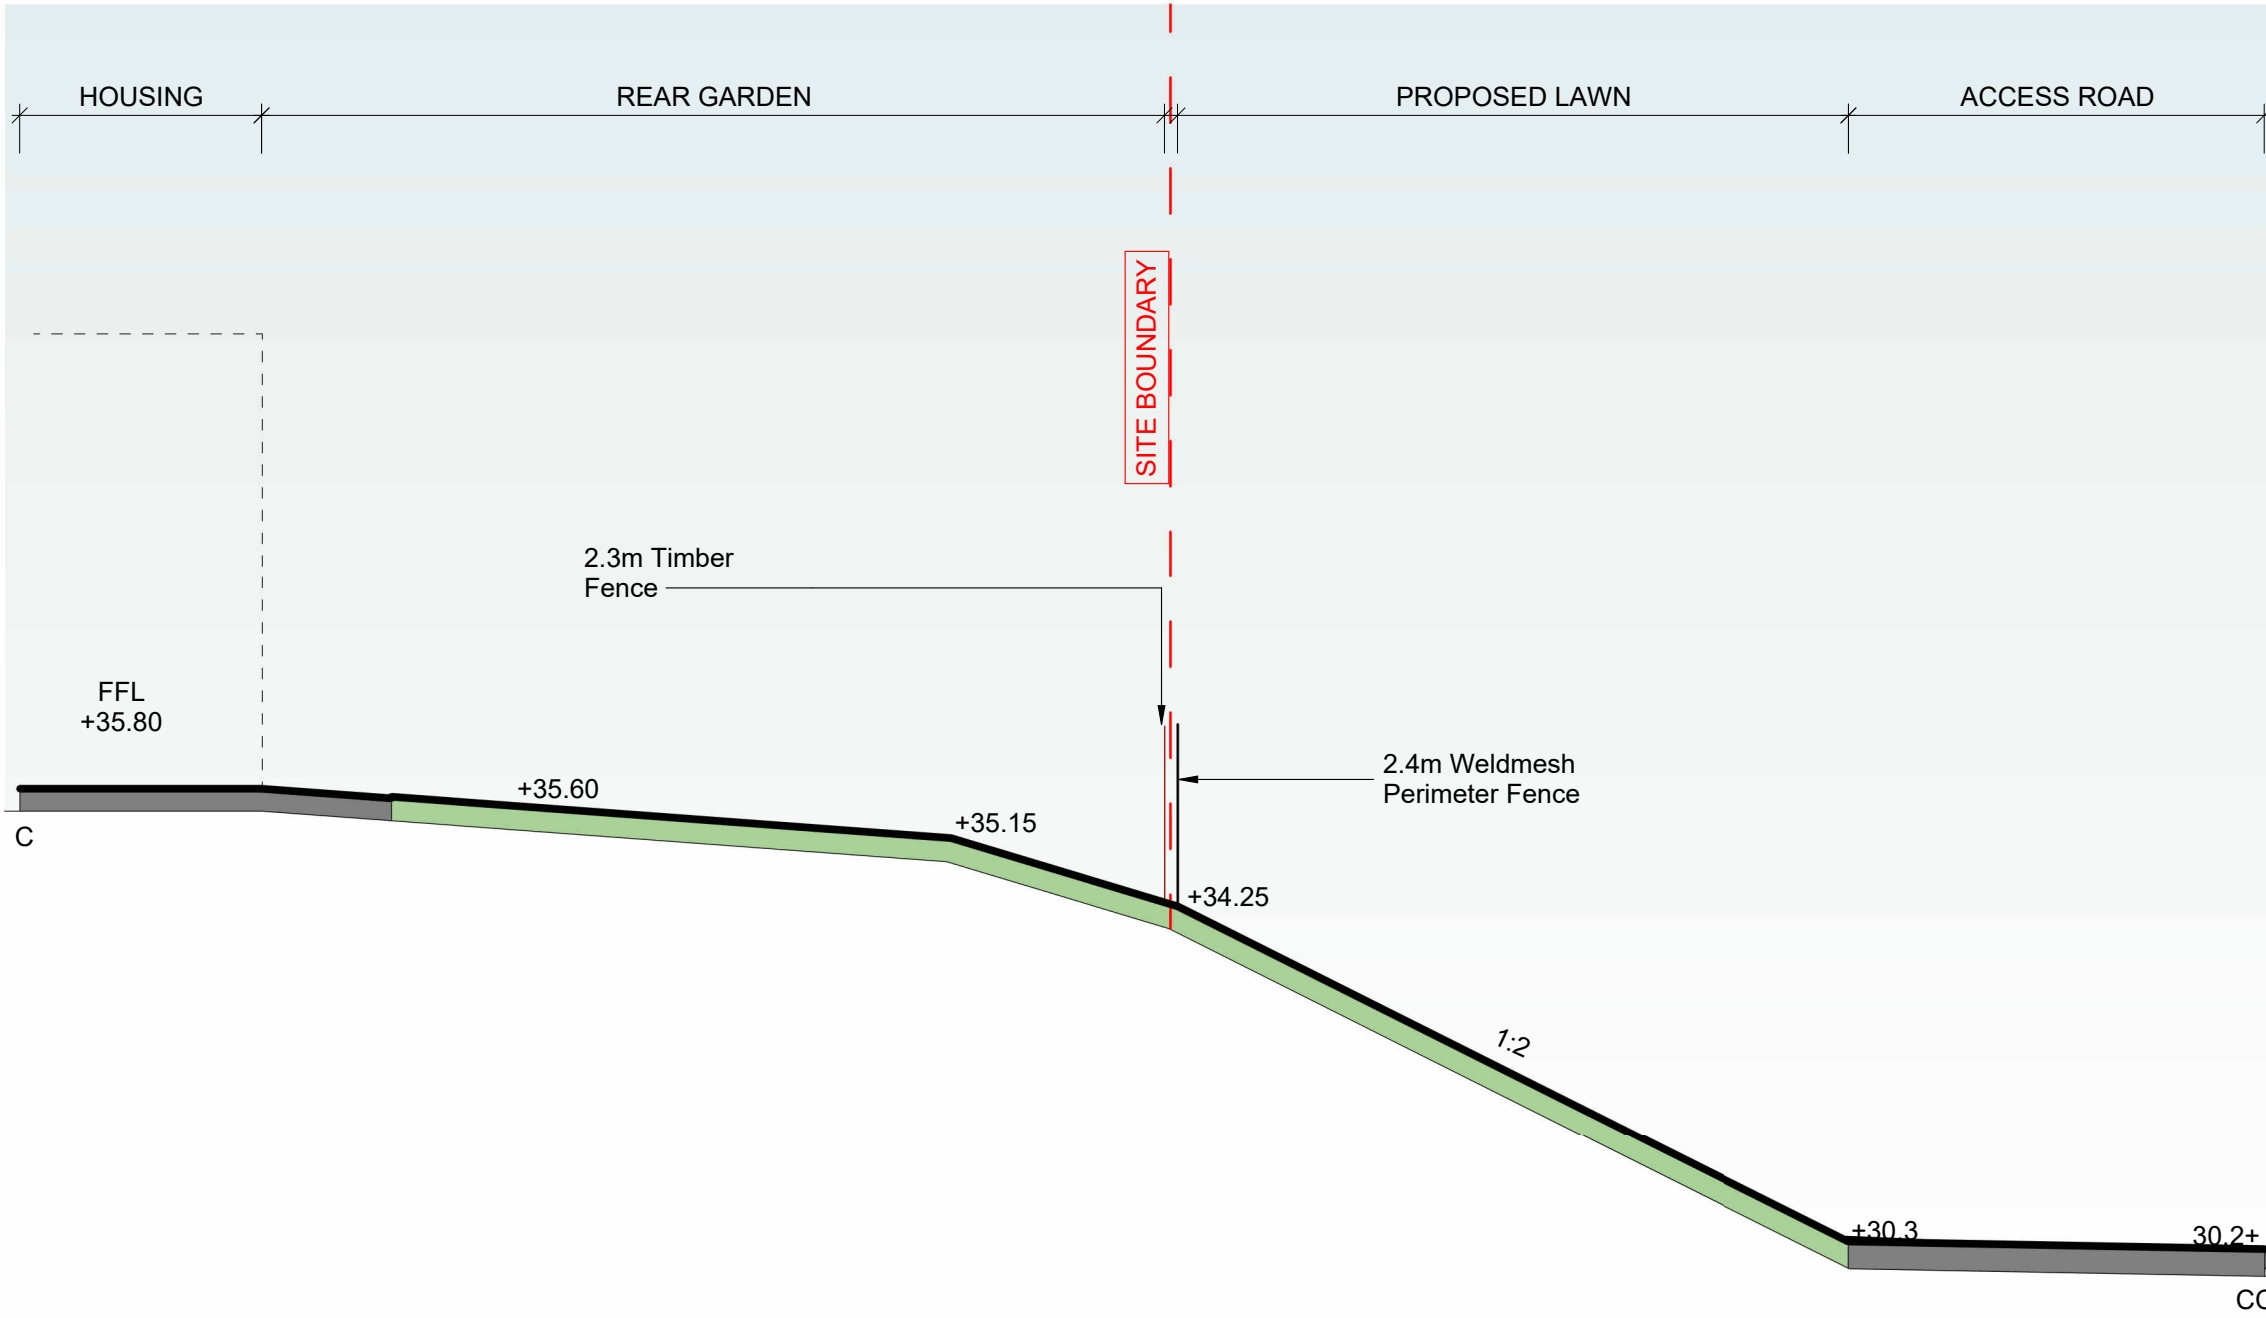


C-CC Section
1:100 @ A1

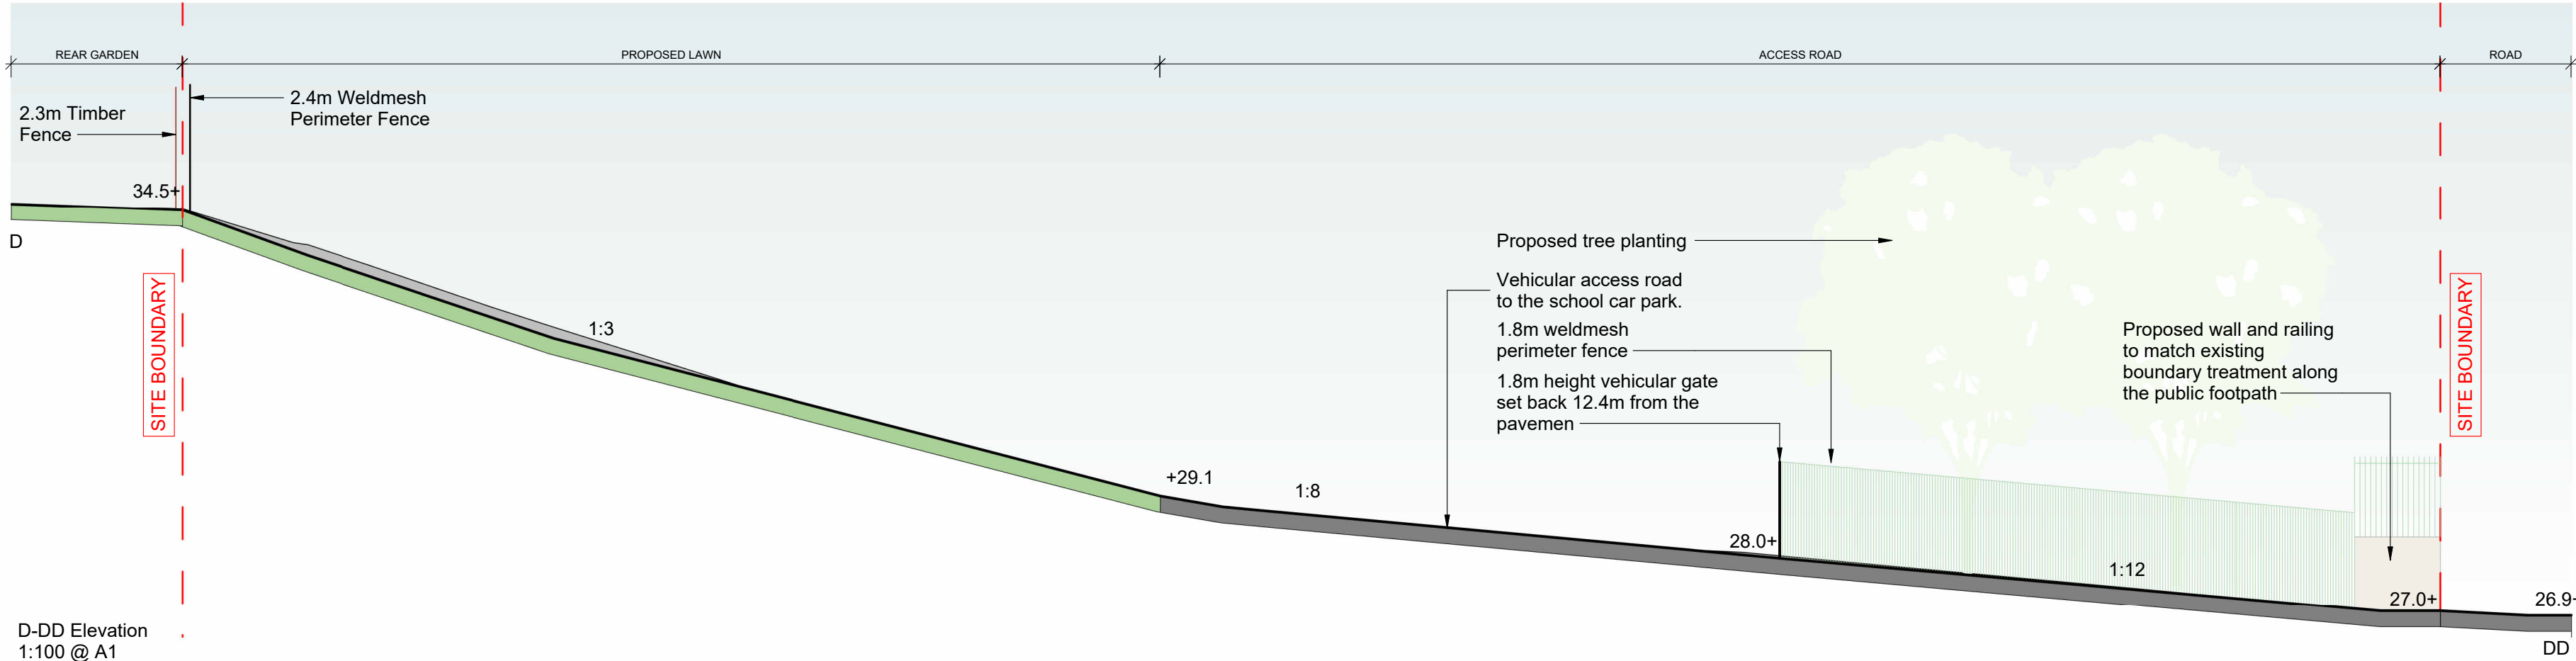

D-DD Elevation
1:100 @ A1

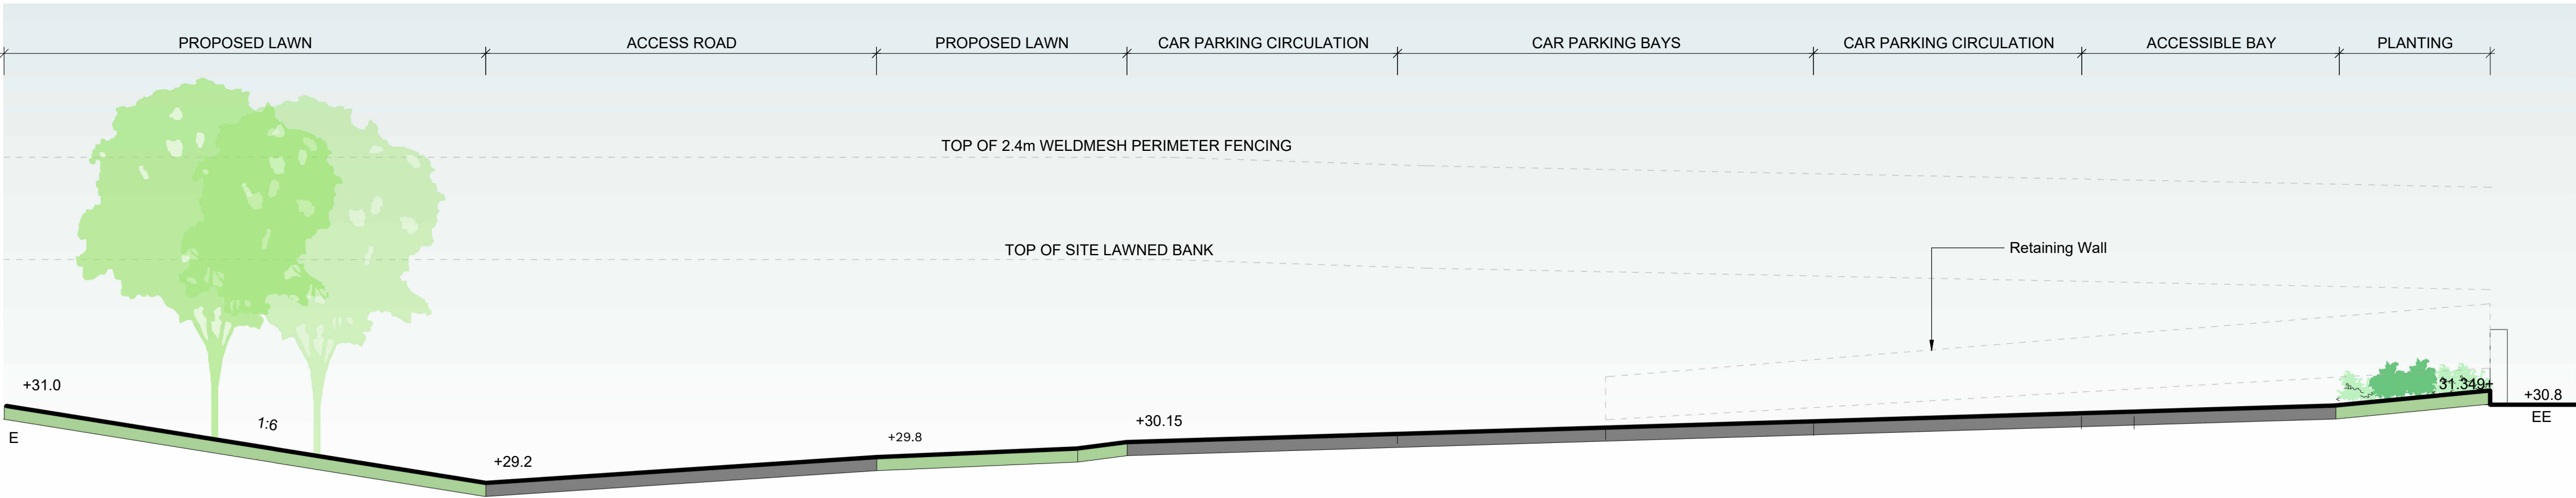

E-EE Section
1:100 @ A1

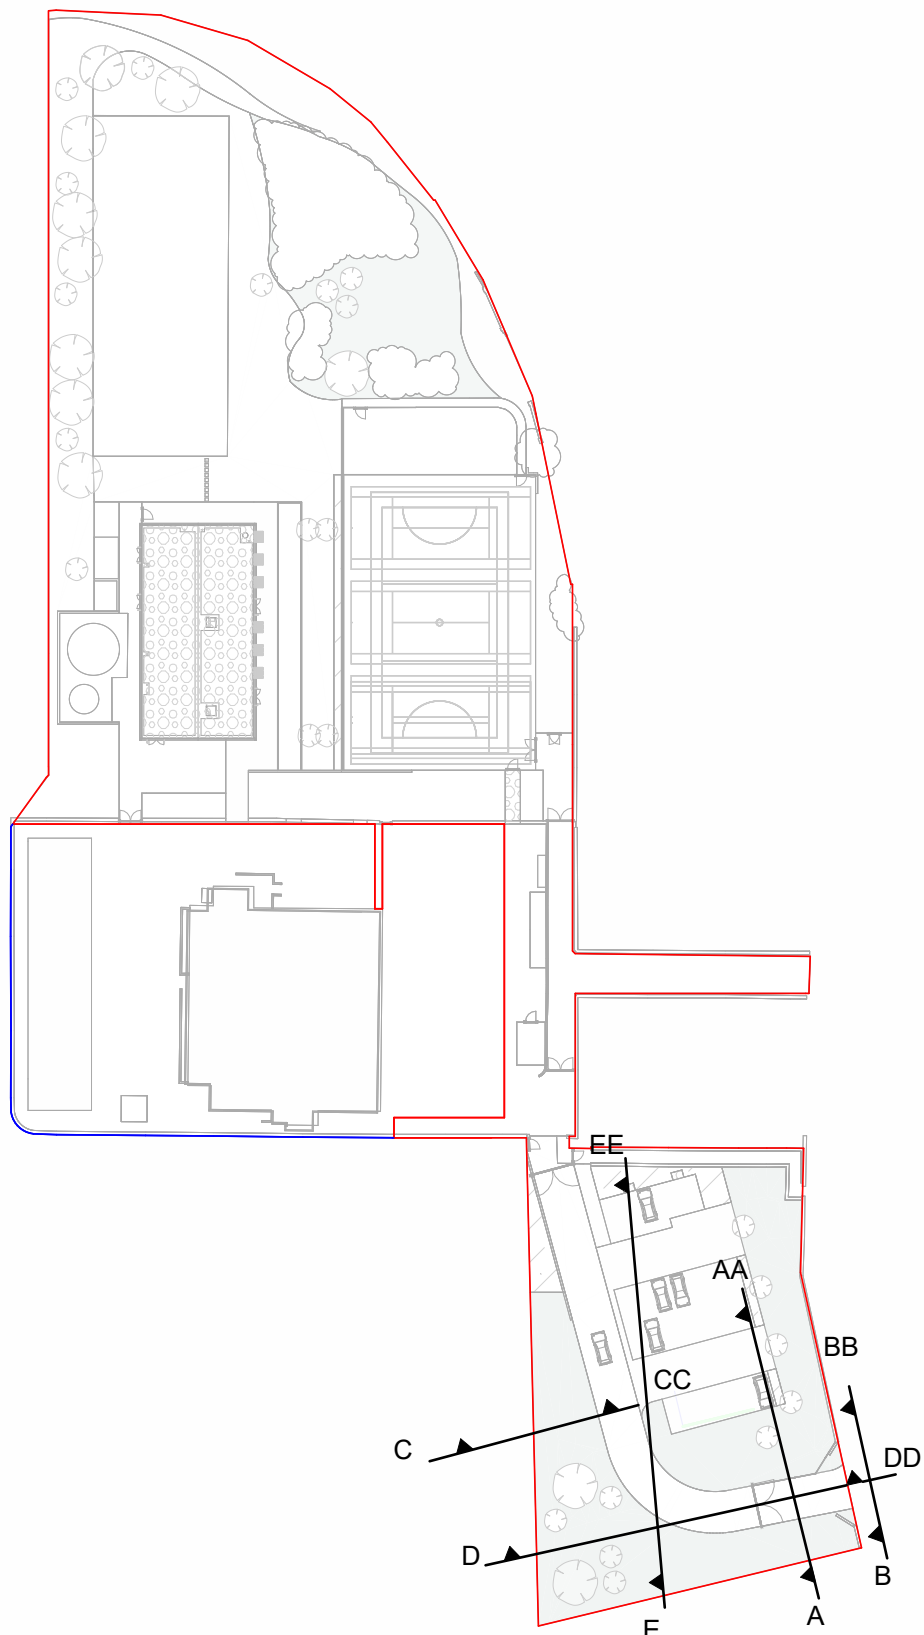

Sections Location
1:1000 @ A1

Refer to engineer's drawings for detailed levels.

Notes

Check all dimensions on site. Do not scale from this drawing.
Report any discrepancies and omissions to HLM Architects.
This Drawing is Copyright ©

P03	PLANNING AMENDMENT	15/08/25	AC	KM
P02	PLANNING UPDATE	18/10/24	AC	MS
P01	ISSUE FOR PLANNING	20/09/24	VT	MS
Rev	Description	Date	By	Chk

Revisions Suitability

Project

St Mary's RC School
Landscape

Client

NEWPORT CITY
COUNCIL/NEWPORT
NORSE

Title

SITE SECTIONS

Drawing No.	Revision
-------------	----------

SMS-HLM-XX-00-D-L-0009 P03

Scale	Drawn
As indicated @A1	AC
Date	Checked
15/08/25	KM



© HLMArchitects
2nd Floor
Ailsa Court
121 West Regent Street
Glasgow G2 2SD

www.hlmarchitects.com
T. +44 (0) 141 226 8320
F. +44 (0) 141 226 8350
glasgow@hlmarchitects.com