



This drawing should not be scaled. The awarded contractor and associated sub-contractors are to take their own site measurements prior to ordering and installation of construction materials.

Where figured dimensions are given, the contractor should check all critical dimensions on site and report any discrepancies immediately.

This drawing must not be reproduced without prior consent from Stiwdio C3 Architecture & Design Ltd.

EXTENT OF APPLICATION SITE, 522m²

EXTENT OF APPLICANT OWNERSHIP

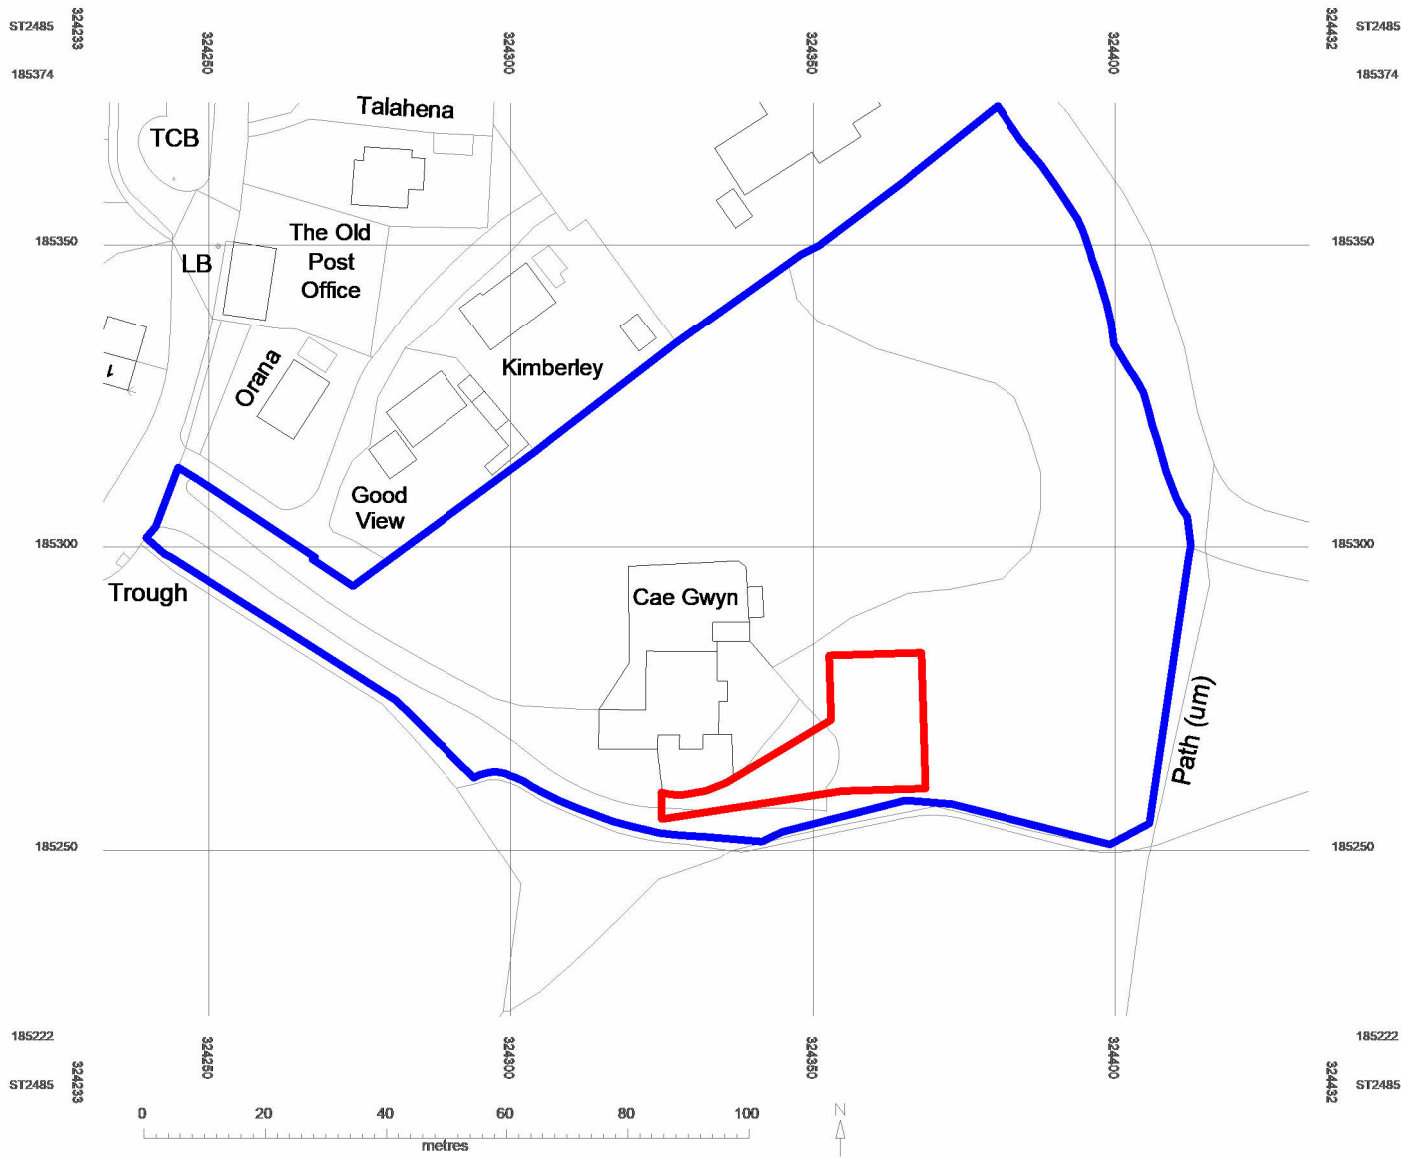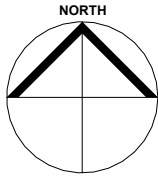

1 Site Location Plan

1 : 1250

Date	11/07/24	Job No	240301	Project	Mr T Huckle
Scale	As indicated	Dwg No	PL 001	Draw Title	Location Plan
Rev.					

Cae Gwyn, Michaelston-y-Fedw Cardiff CF3 6XT	CBL Drawn By:-
STATUS FOR INFORMATION	CBA Checked By:-