
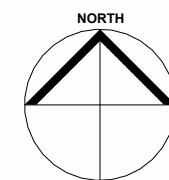



- Proposed paving = 53m²
- Proposed no-dig construction = 265m²
- Proposed decorative slate chippings = 51m²
- Existing gravel
- Existing decorative chippings
- Existing paving
- Existing kerb edge
- Existing brick on edge retaining wall
- Existing grass
- Existing fence line
- Existing foul chambers
- Assumed foul line
- New foul line
- Property boundary line

1 Proposed Block Plan

1 : 200

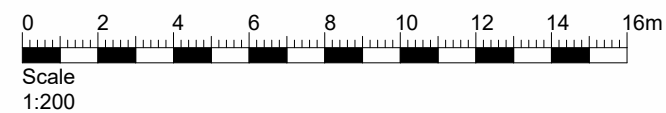

0mm 50mm
A3 Original Sheet Size

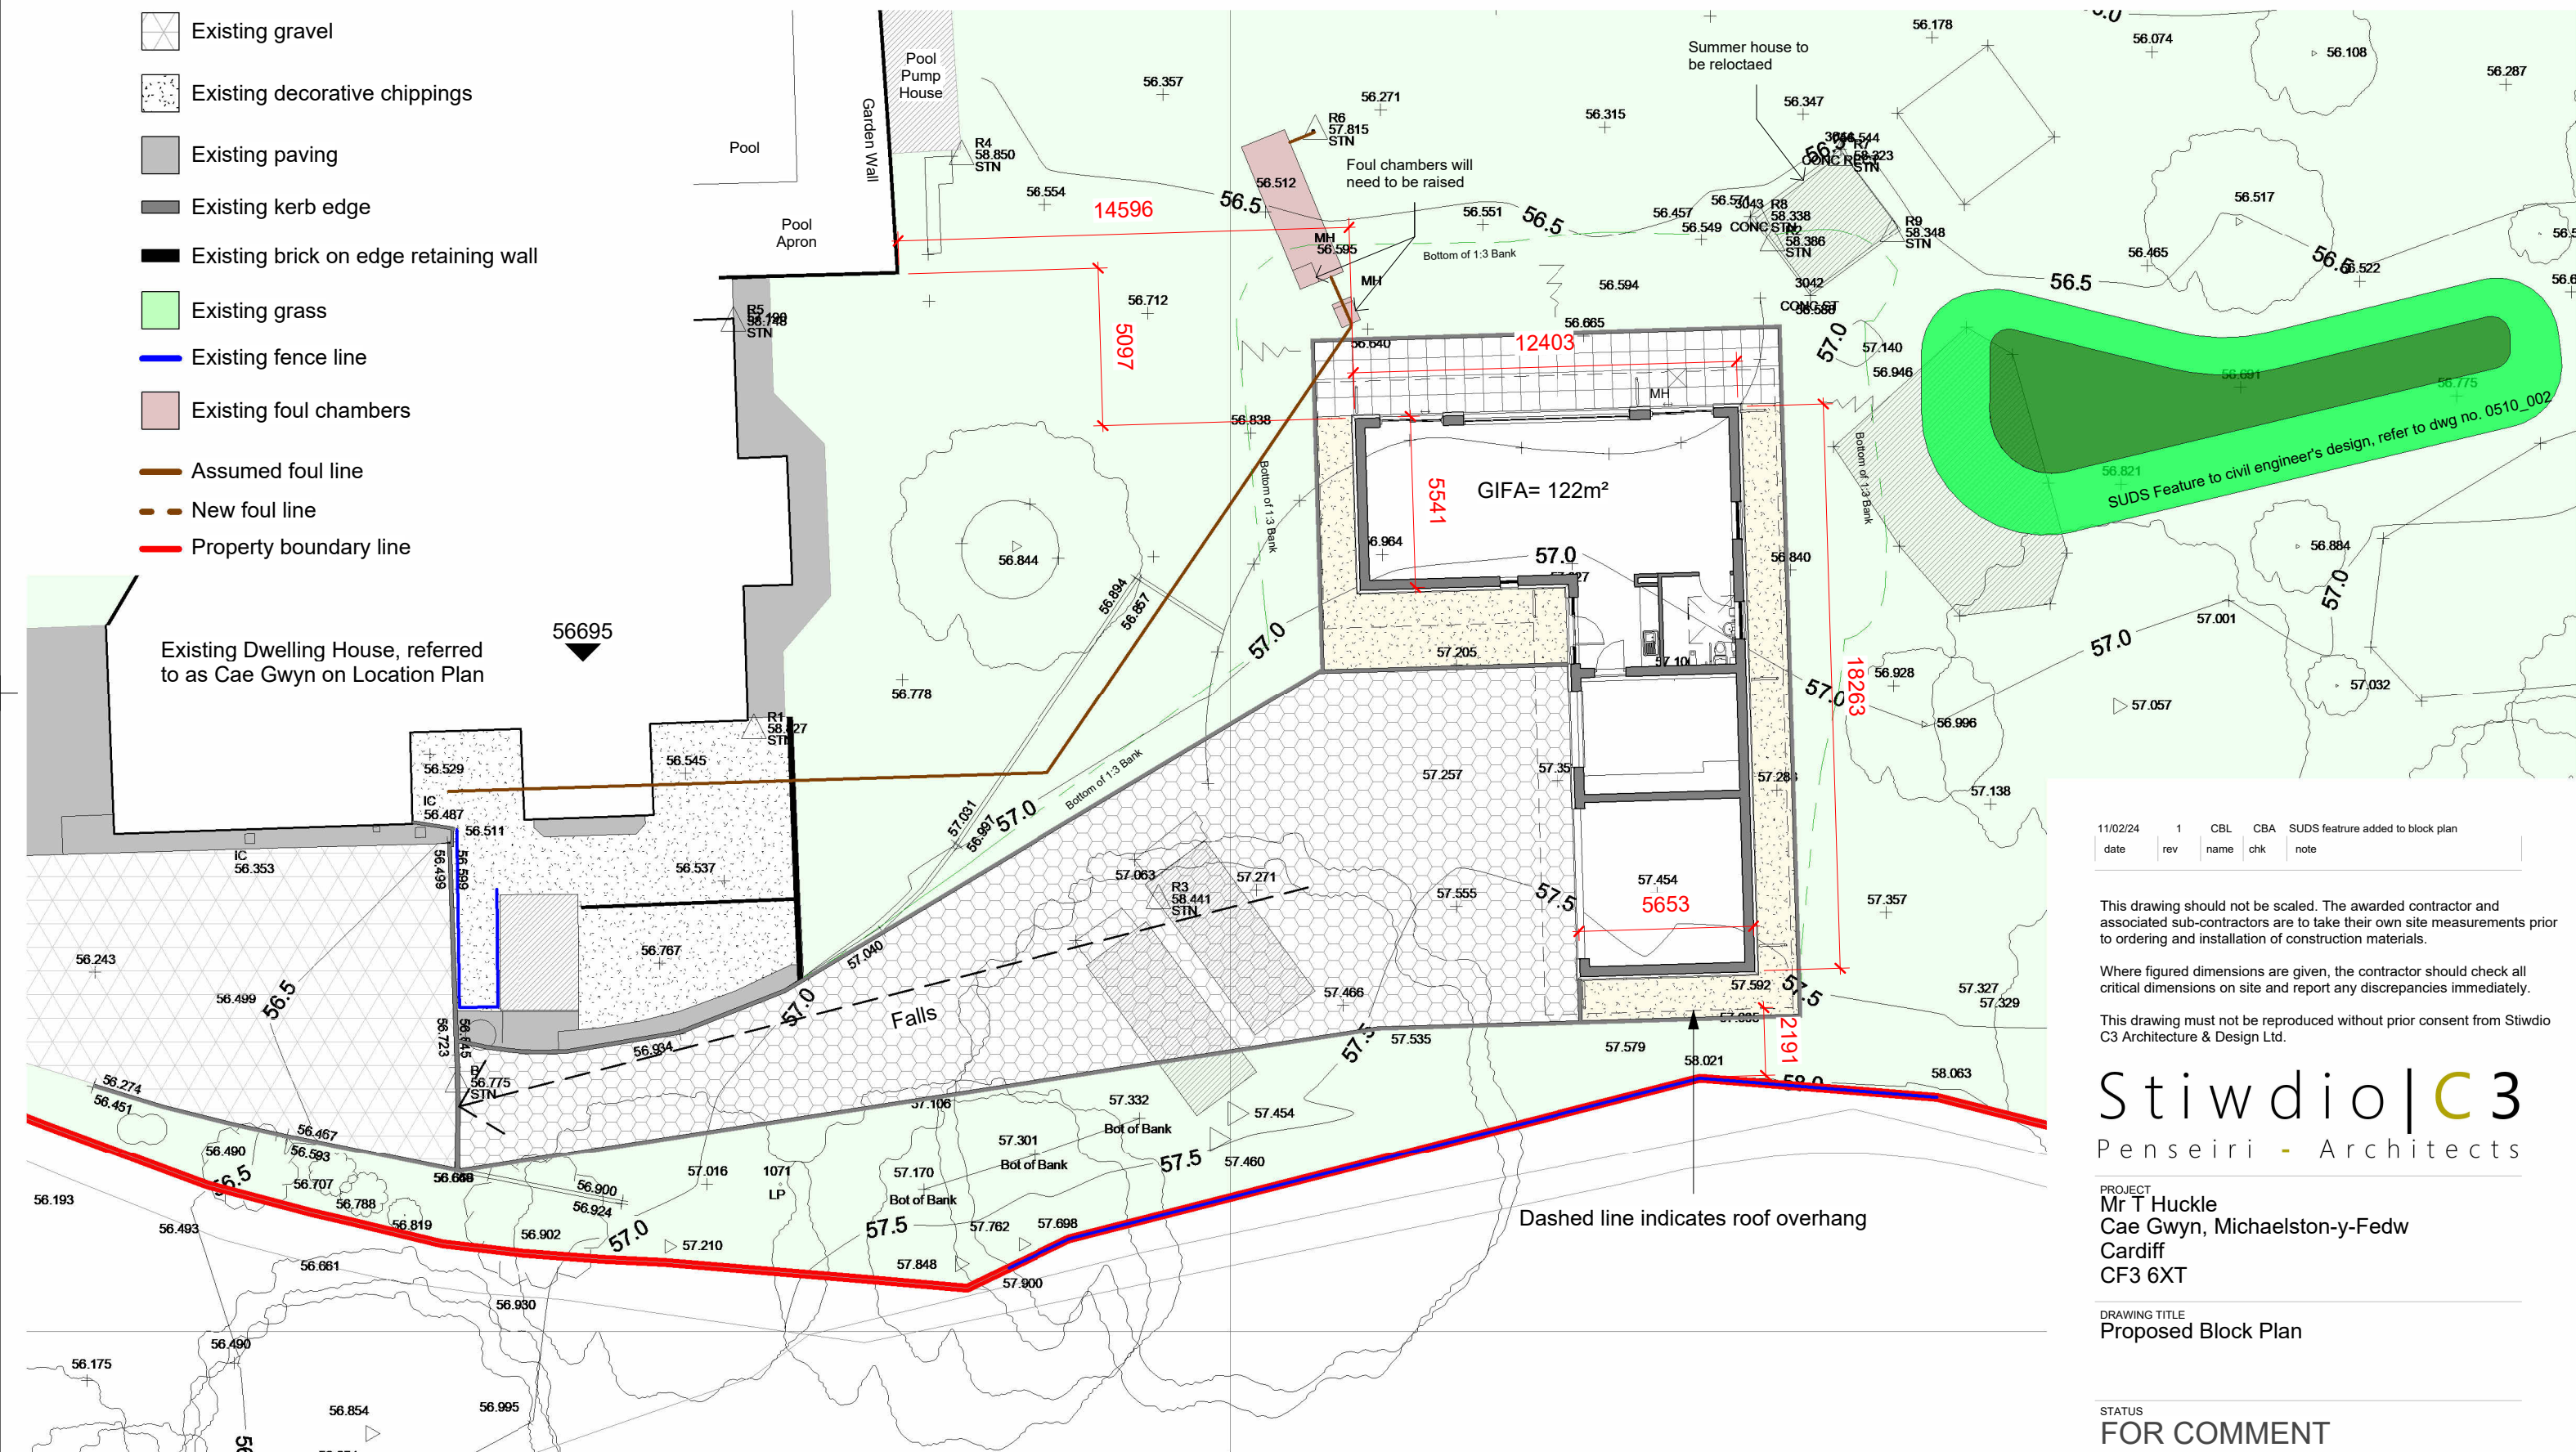

date	rev	name	chk	note
11/02/24	1	CBL	CBA	SUDS feature added to block plan

This drawing should not be scaled. The awarded contractor and associated sub-contractors are to take their own site measurements prior to ordering and installation of construction materials.

Where figured dimensions are given, the contractor should check all critical dimensions on site and report any discrepancies immediately.

This drawing must not be reproduced without prior consent from Stiwdio C3 Architecture & Design Ltd.

Stiwdio|C3
Penseiri - Architects

PROJECT
Mr T Huckle
Cae Gwyn, Michaelston-y-Fedw
Cardiff
CF3 6XT

DRAWING TITLE
Proposed Block Plan

STATUS
FOR COMMENT

SCALE	DATE	DRAWN BY	CHECKED BY
As indicated	11/07/24	CBL	CBA
DRAWING NUMBER	PL	REVISION	
240301	PL 003	1	