



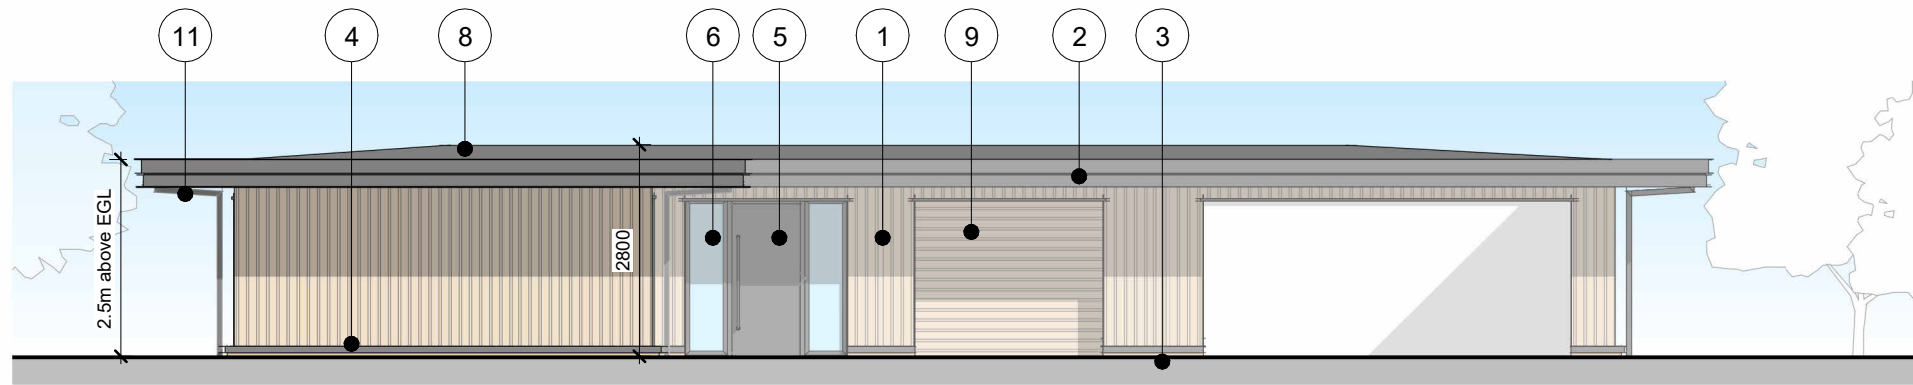

Proposed West Facing Elevation

W


1 : 100

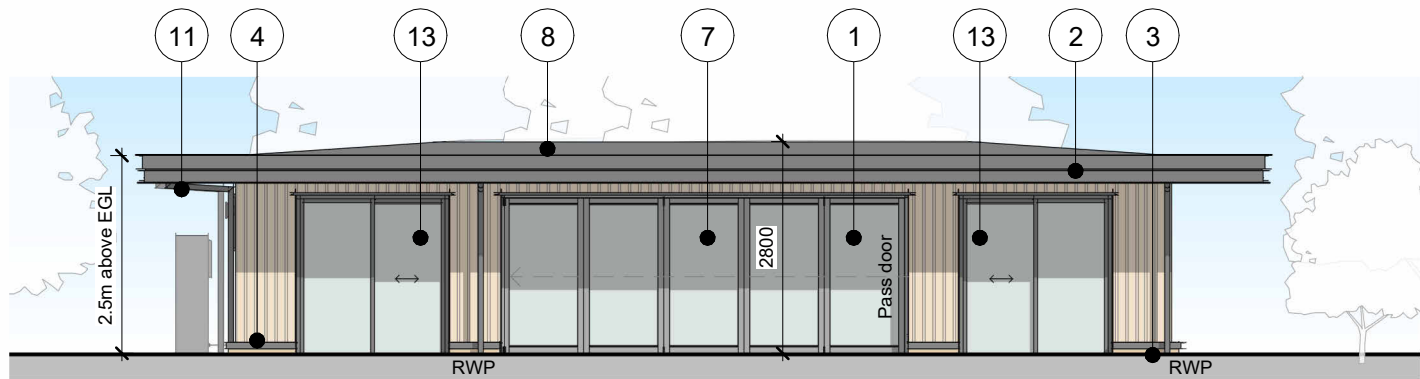

Proposed North Facing Elevation

N


1 : 100

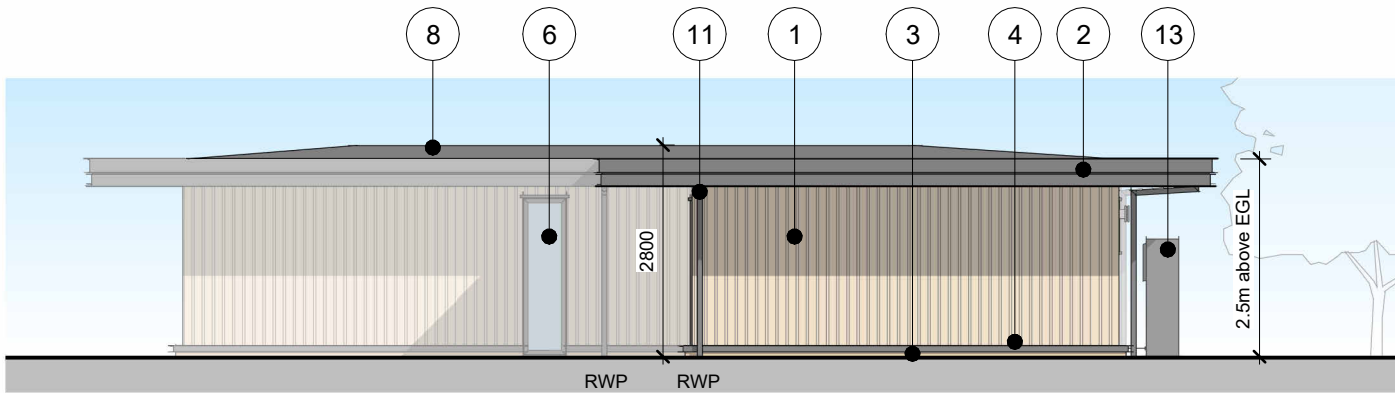

Proposed South Facing Elevation

S


1 : 100

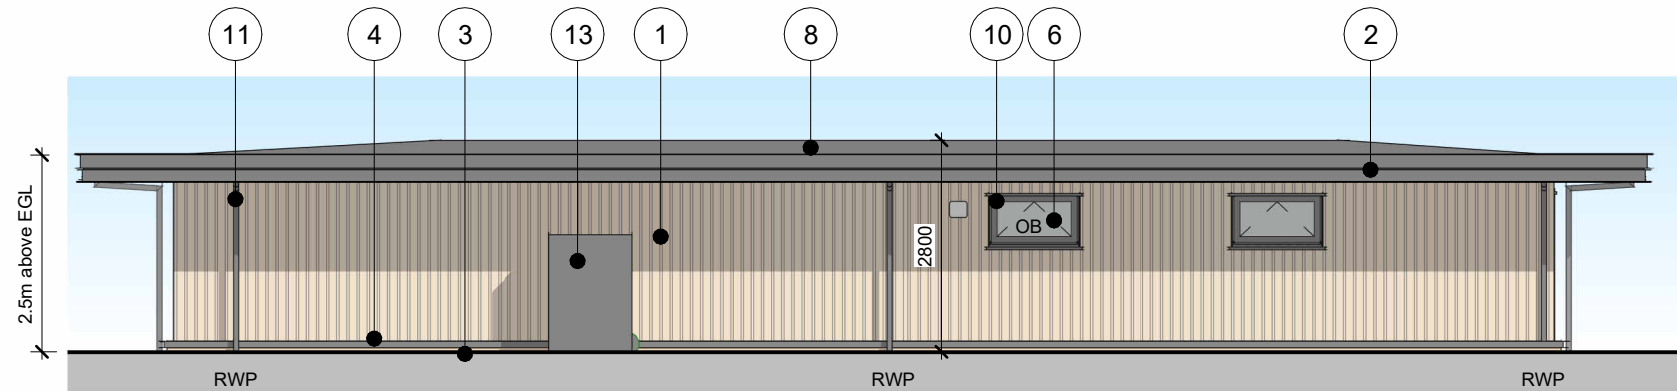

Proposed East Facing Elevation

E

1 : 100

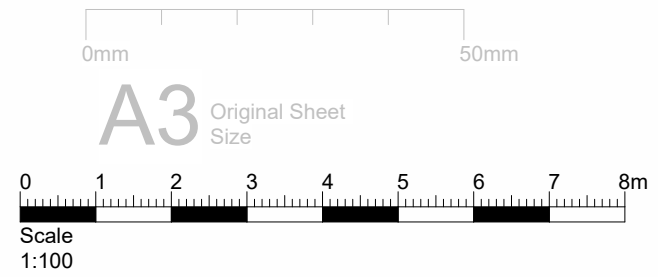

- 1 Western red cedar weatherboarding cladding, shiplap joints
- 2 uPVC 2-part fascia, Anthracite
- 3 Engineering brickwork plinth, buff bricks
- 4 Metal drip flashing, Anthracite
- 5 Composite door, colour to match coupled window
- 6 Double glazed composite framed windows. OB = Obscure
- 7 Double glazed aluminium bi- folding doorset, PPC Anthracite
- 8 Single ply membrane warm roof construction
- 9 Up-and-over garage door, aesthetic to match cladding
- 10 Metal head, jamb and cill flashings, PPC Anthracite
- 11 uPVC rainwater downpipe, Anthracite
- 12 Double glazed aluminium sliding doorset, PPC Anthracite
- 13 Air Source Heat Pump

date	rev	name	chk	note
------	-----	------	-----	------

This drawing should not be scaled. The awarded contractor and associated sub-contractors are to take their own site measurements prior to ordering and installation of construction materials.

Where figured dimensions are given, the contractor should check all critical dimensions on site and report any discrepancies immediately.

This drawing must not be reproduced without prior consent from Stiwdio C3 Architecture & Design Ltd.

Stiwdio|C3
Penseiri - Architects

PROJECT
Mr T Huckle
Cae Gwyn, Michaelston-y-Fedw
Cardiff
CF3 6XT

DRAWING TITLE
Proposed Elevations

STATUS
FOR INFORMATION

SCALE 1 : 100	DATE 11/07/24	DRAWN BY CBL	CHECKED BY CBA
------------------	------------------	-----------------	-------------------

DRAWING NUMBER 240301	REVISION PL 005
--------------------------	--------------------

Elevation Key

