

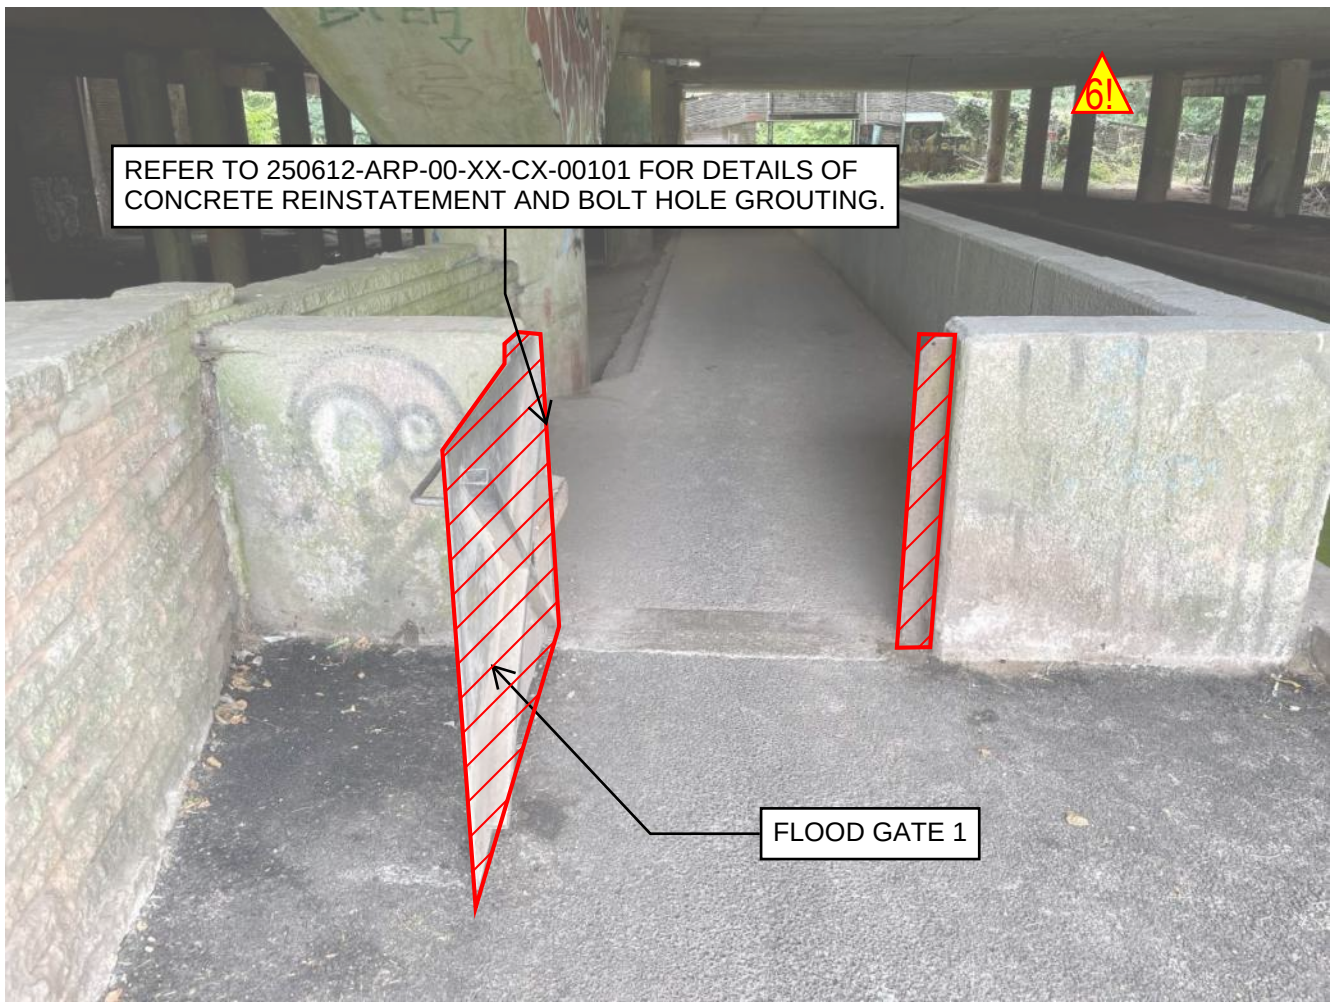


PHOTO 1: FLOOD GATE 1 (NTS)



PHOTO 2: FLOOD GATE 2 (NTS)



PHOTO 3: FENCE CONTINUATION AT SLUICE GATE ACCESS (NTS)

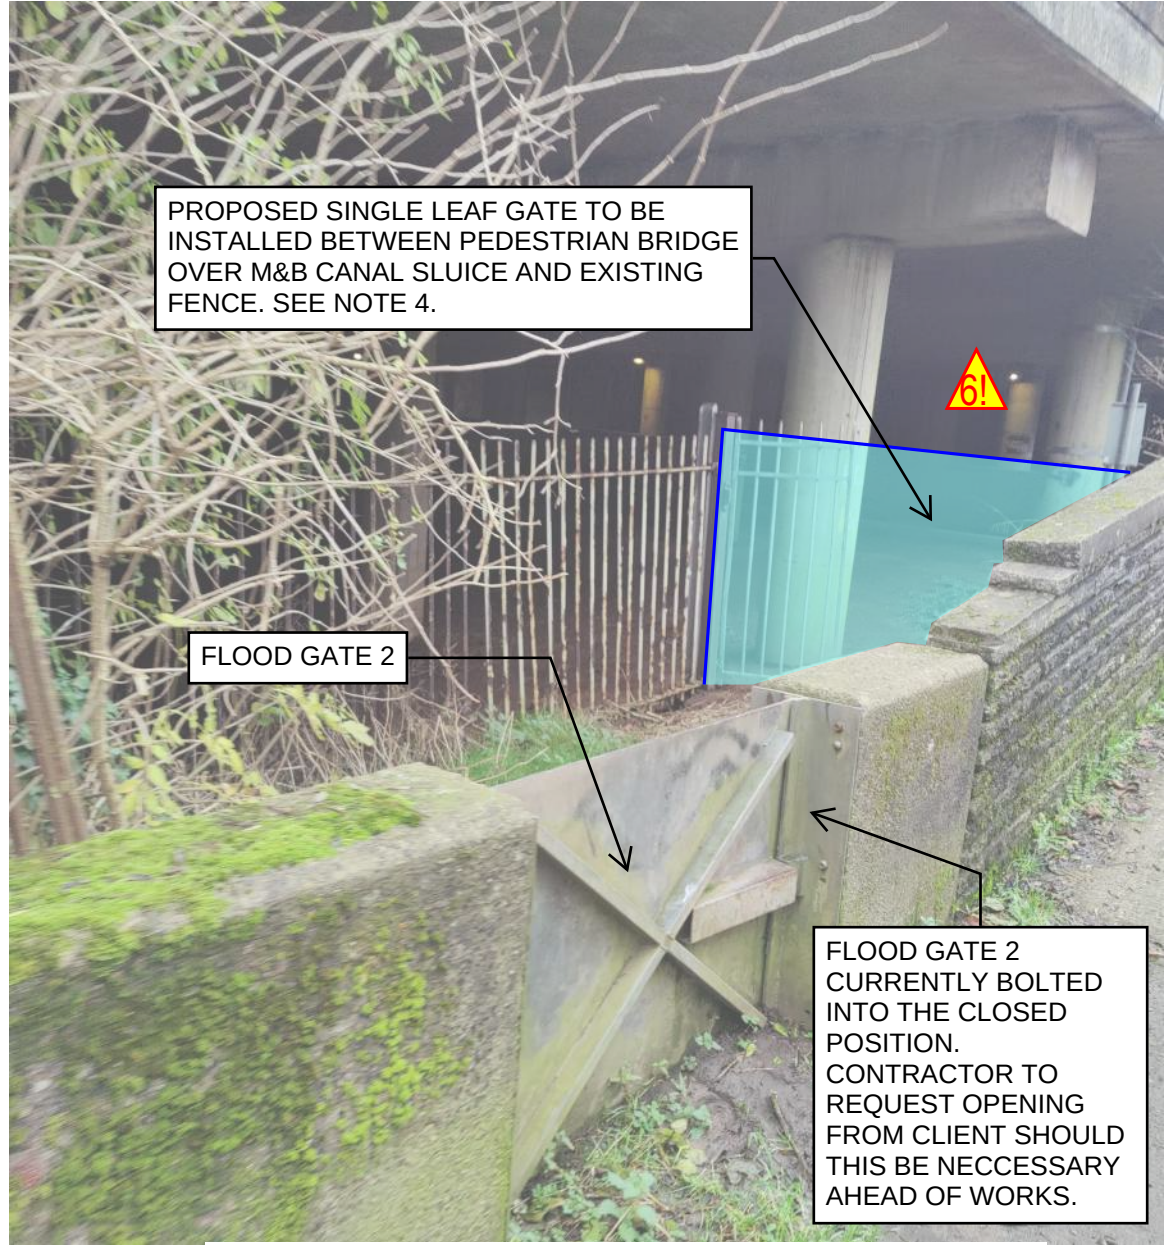


PHOTO 4: FENCE CONTINUATION AT FLOOD GATE 2 (NTS)

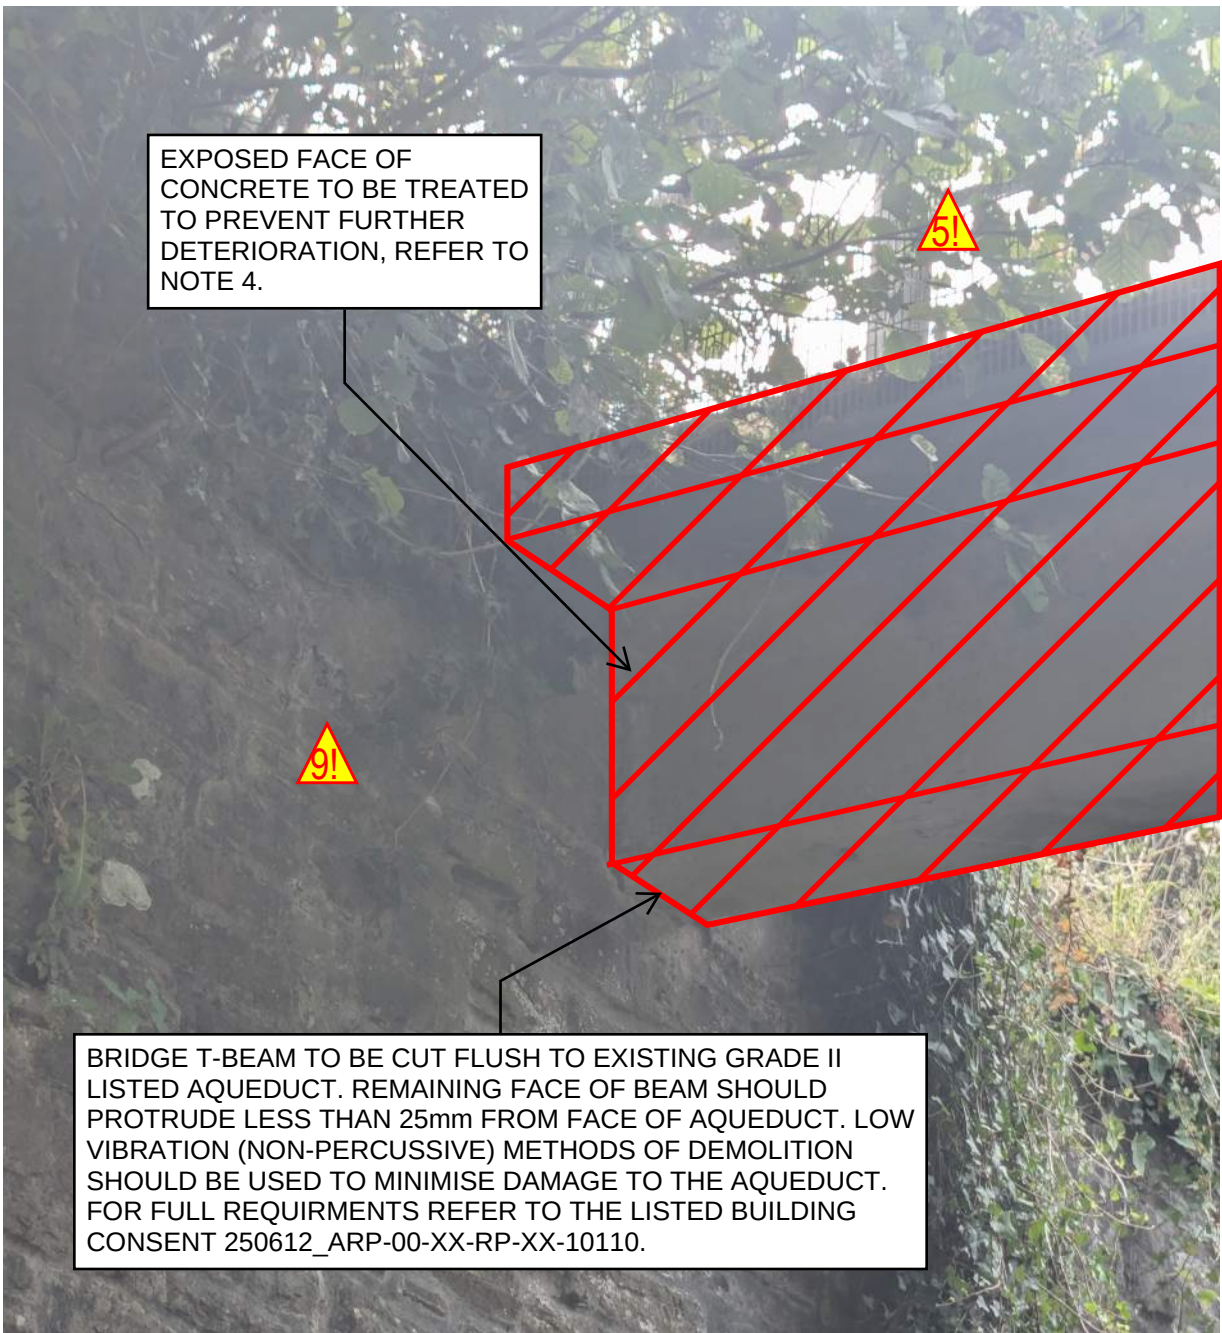


PHOTO 6: BRIDGE INTERFACE WITH AQUEDUCT (NTS)

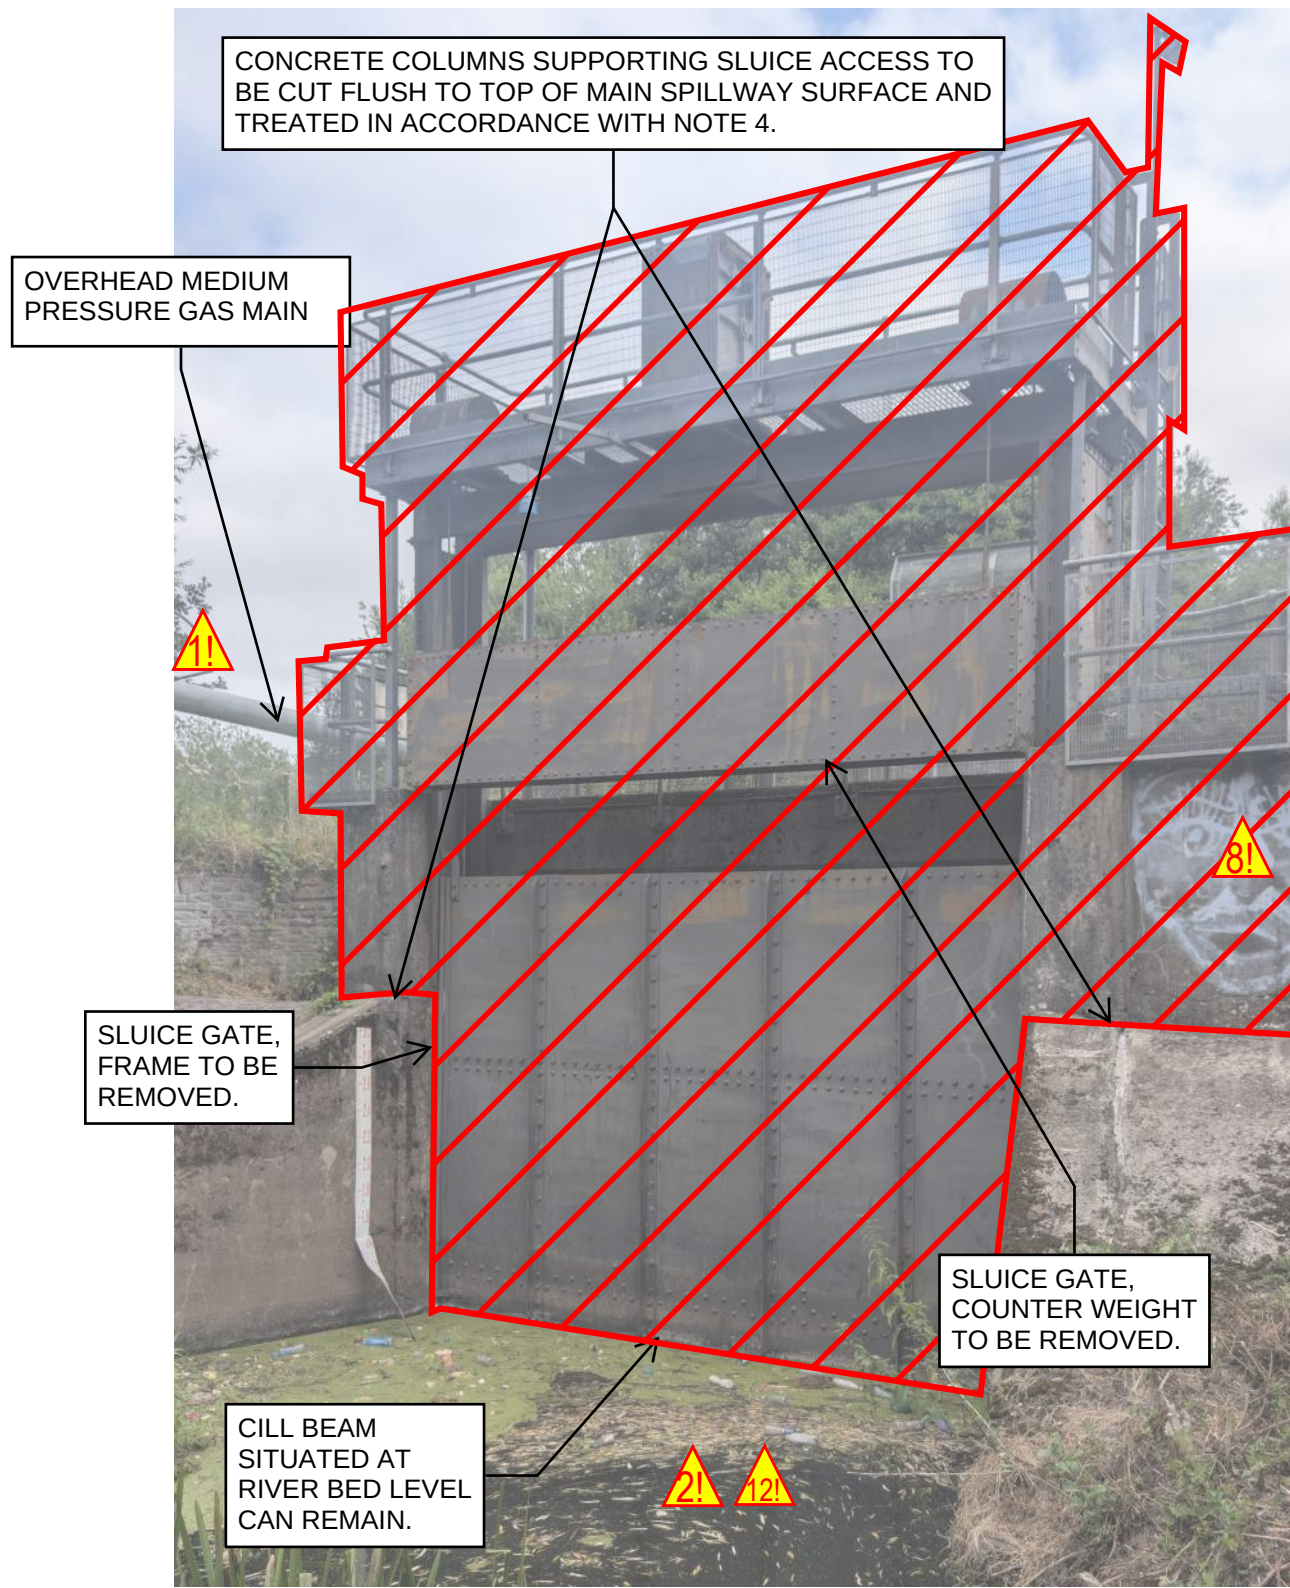


PHOTO 7: SLUICE GATE VIEW FROM UPSTREAM (NTS)

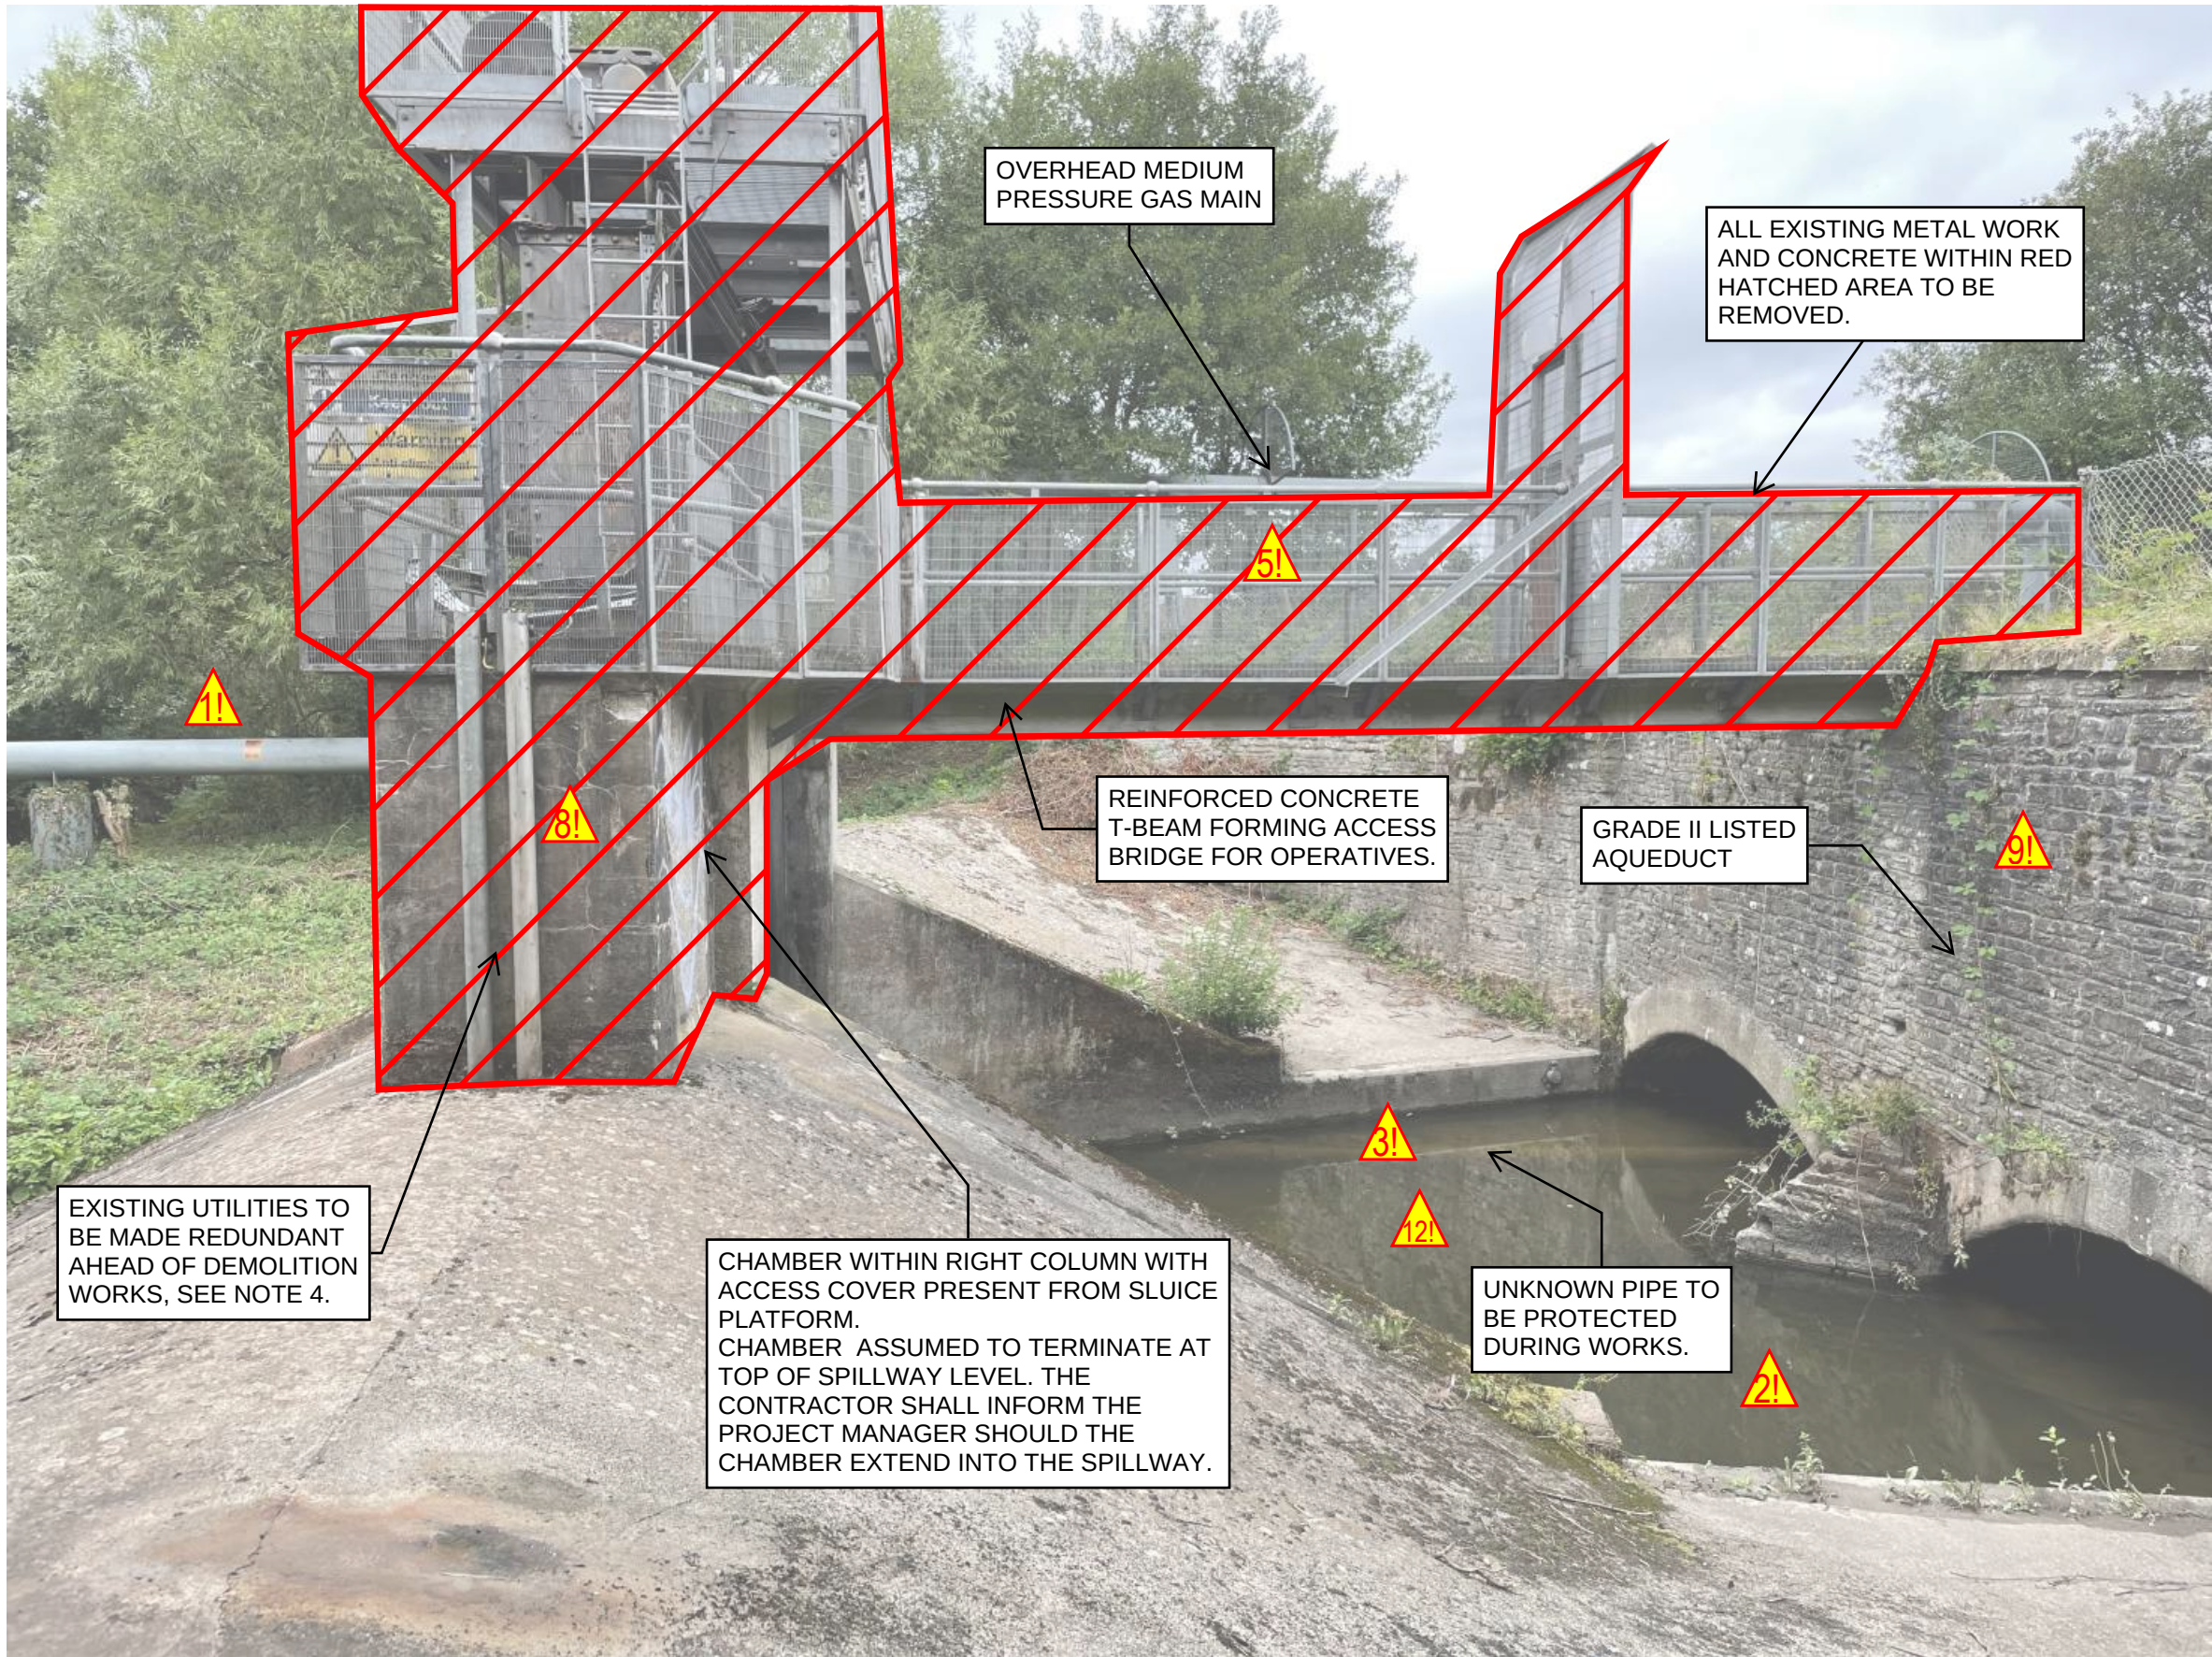


PHOTO 5: SLUICE GATE VIEW FROM EAST SIDE (NTS)

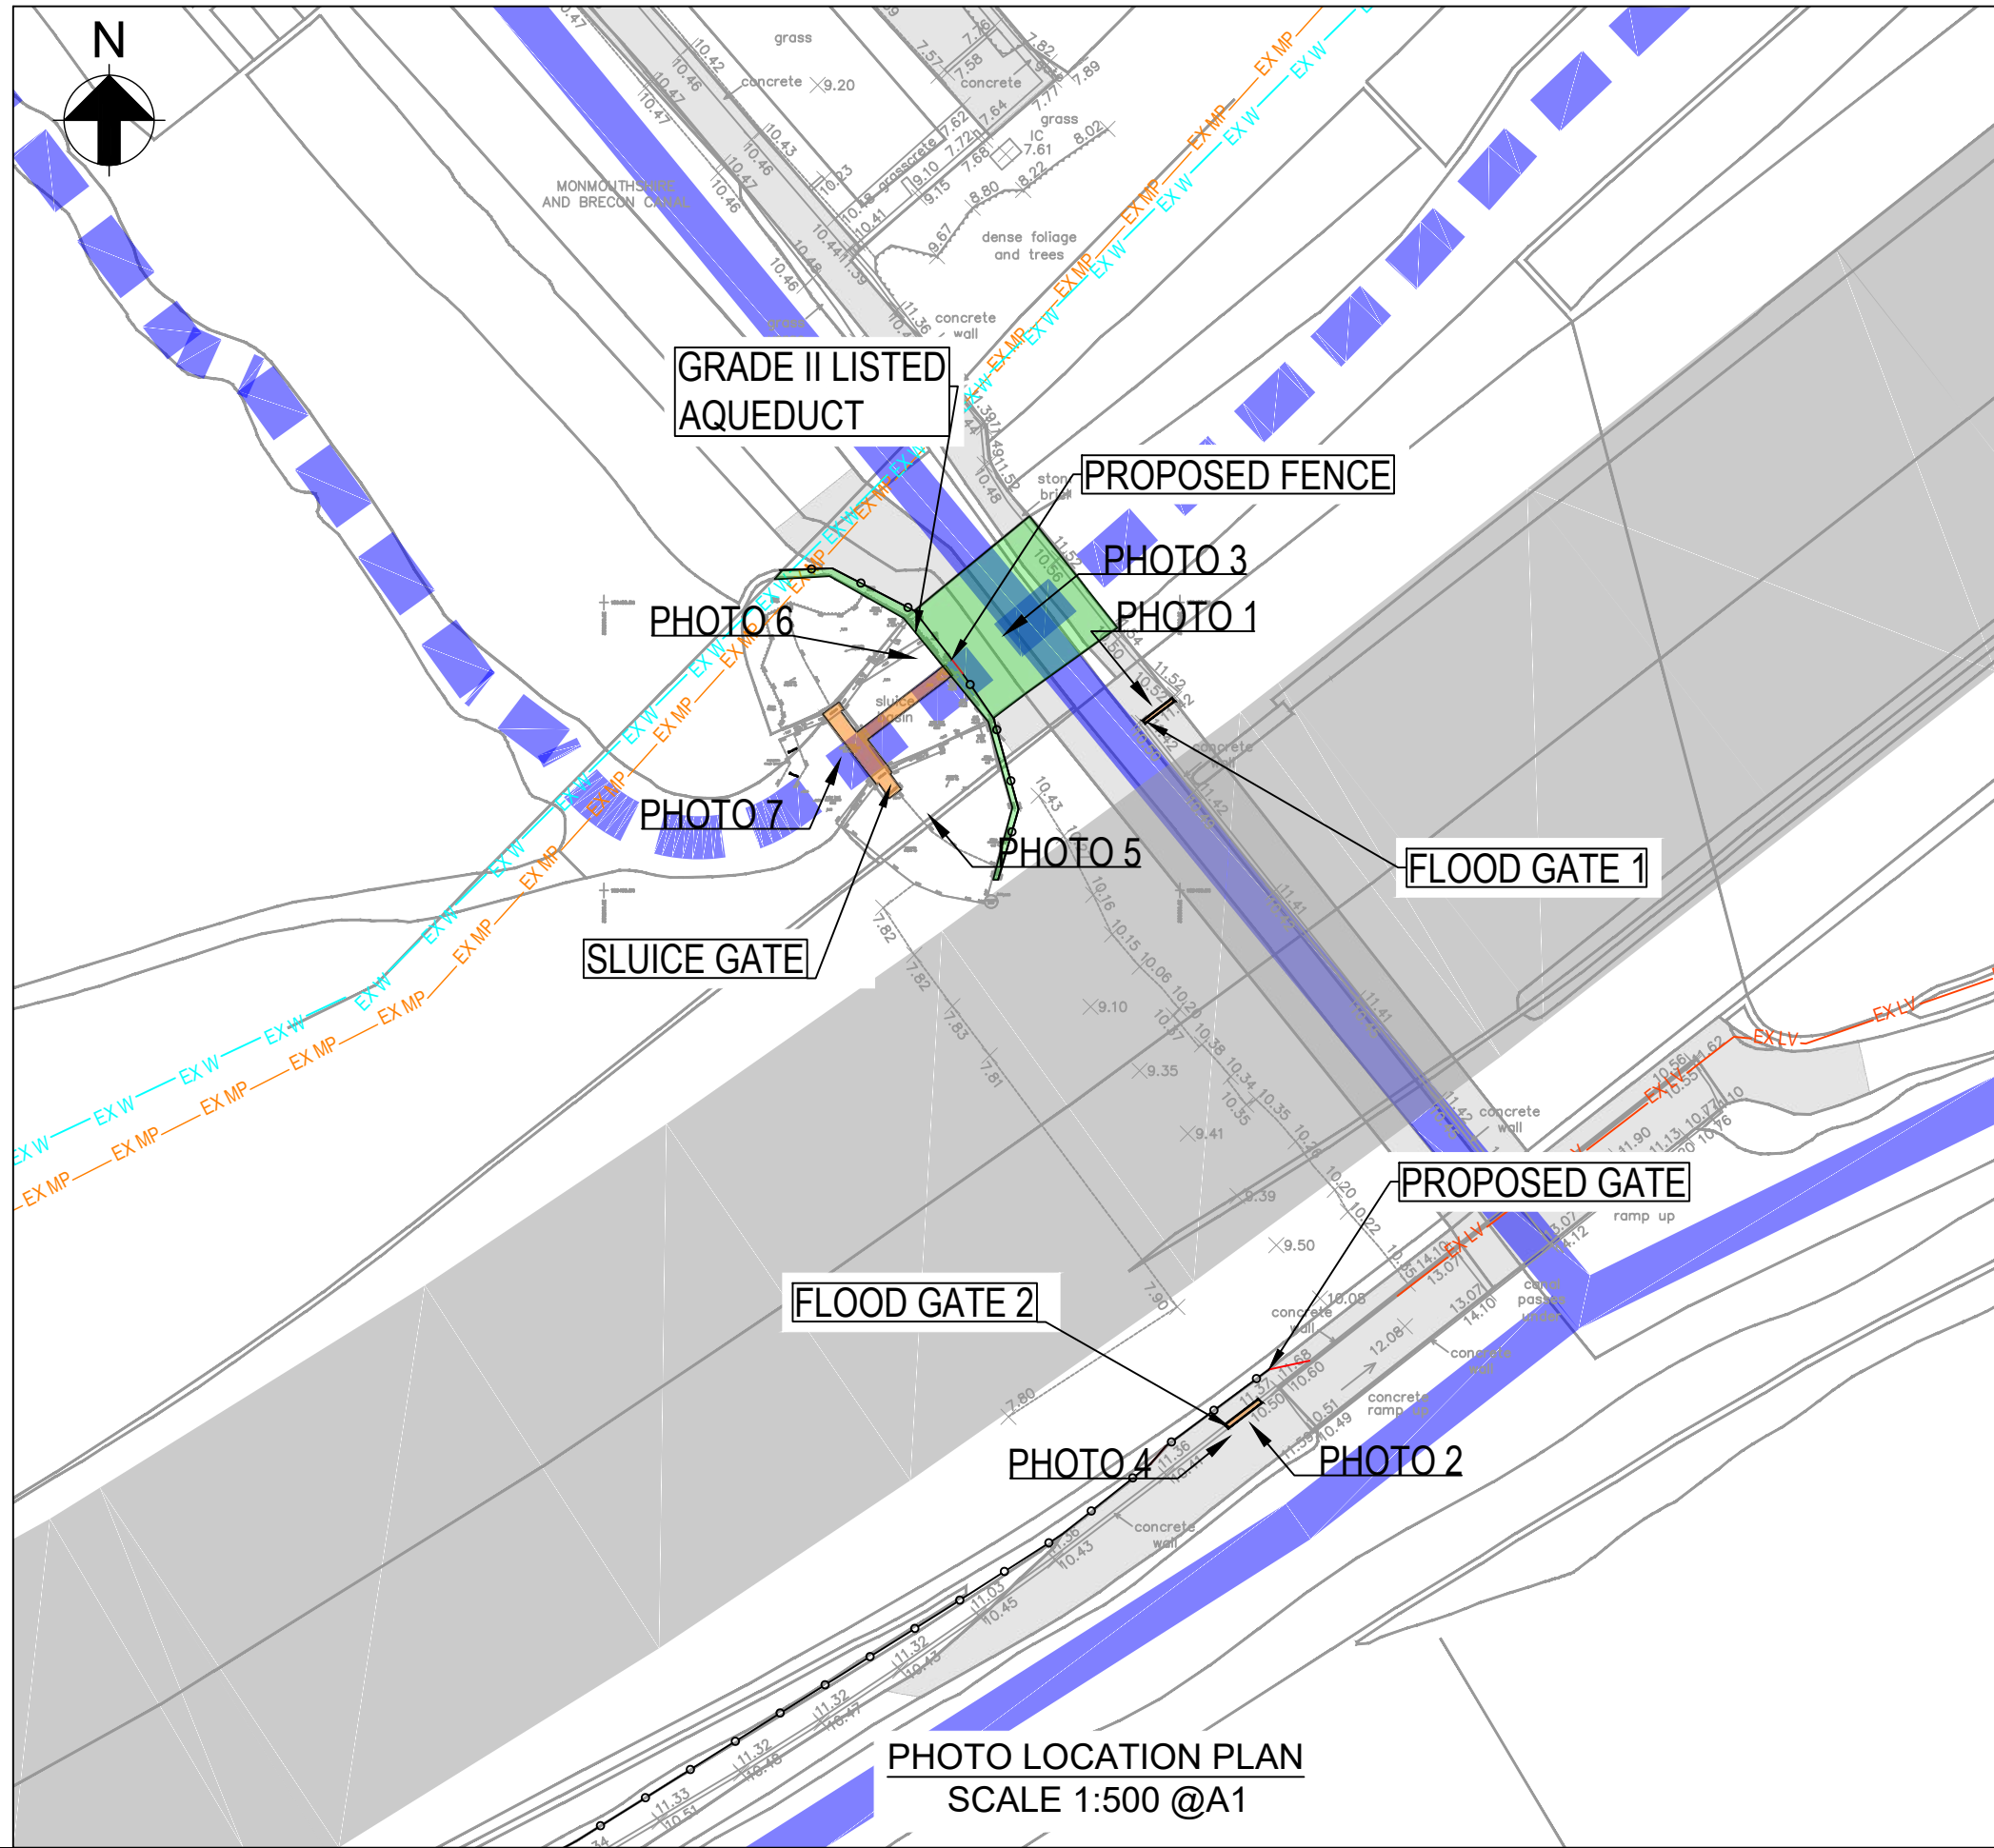


PHOTO LOCATION PLAN SCALE 1:500 @A1

- NOTES:
1. ALL DIMENSIONS ARE IN MILLIMETRES UNLESS STATED OTHERWISE. DO NOT SCALE FROM THIS DRAWING. ALL DIMENSIONS TO BE VERIFIED ON SITE.
 2. ALL LEVELS ARE IN METRES ABOVE ORDNANCE DATUM (mAOD) UNLESS STATED OTHERWISE
 3. THE POSITION OF EXISTING SERVICES HAVE BEEN INTERPRETED FROM INFORMATION RECEIVED FROM THE STATUTORY LOCAL AUTHORITIES IN ACCORDANCE WITH PAS128 QUALITY LEVEL D (DESK TOP SURVEY). REFER TO 250612-ARP-00-XX-DR-CX-00101 FOR FURTHER DETAILS.
 4. DRAWING TO BE READ IN CONJUNCTION WITH THE GENERAL NOTES 250612-ARP-00-XX-DR-CX-00101. FOR DETAILS OF FENCING AND GATE REQUIREMENT REFER TO SECTION 06.

- LEGEND
- PROPOSED DEMOLITION WORKS
 - PROPOSED FENCE/GATE

- SAFETY, HEALTH AND ENVIRONMENTAL INFORMATION**
- IN ADDITION TO THE HAZARDS/RISKS NORMALLY ASSOCIATED WITH THE TYPES OF WORK DETAILED ON THIS DRAWING, NOTE THE FOLLOWING:
- CONSTRUCTION
- GAS MAIN (MEDIUM PRESSURE) ABOVE GROUND
 - WORKING WITHIN / ADJACENT TO WATER
 - UNKNOWN UTILITY WITHIN RIVER BED
 - FALL FROM HEIGHT (BRIDGE / SLUICE PLATFORM)
 - ELECTRICAL SERVICES TO M4 LIGHTING
 - SERVICE SUPPLY TO SLUICE GATE
 - GRADE II LISTED AQUEDUCT
 - DEBRIS AND/OR HAZARDOUS MATERIAL WITHIN WATERCOURSE.
- REFER TO THE DESIGNER'S HAZARD RISK REGISTER FOR FURTHER DETAILS.
IT IS ASSUMED THAT ALL THE WORKS ON THIS DRAWING WILL BE CARRIED OUT BY A COMPETENT CONTRACTOR WHO HAS CARRIED OUT A COMPREHENSIVE RISK ASSESSMENT.

P1	21/08/26	EP	AH	DJS
DETAILED DESIGN				
Rev	Date	By	Chkd	Appd

ARUP

4 Pierhead Street
Cardiff, CF10 4GP
Tel +44 (0) 29 2047 3727
www.arup.com



Project Title
**GWASTAD MAWR
FLOOD STORAGE RESERVOIR
DISCONTINUANCE**

Drawing Title
**PROPOSED WORKS
DETAILS**

Scale at A1	1:200
Role	CIVIL
Suitability	ISSUED FOR COMMENT
Arup Job No	250612-15
Name	250612-ARP-00-XX-DR-CX-00104
Rev	P1