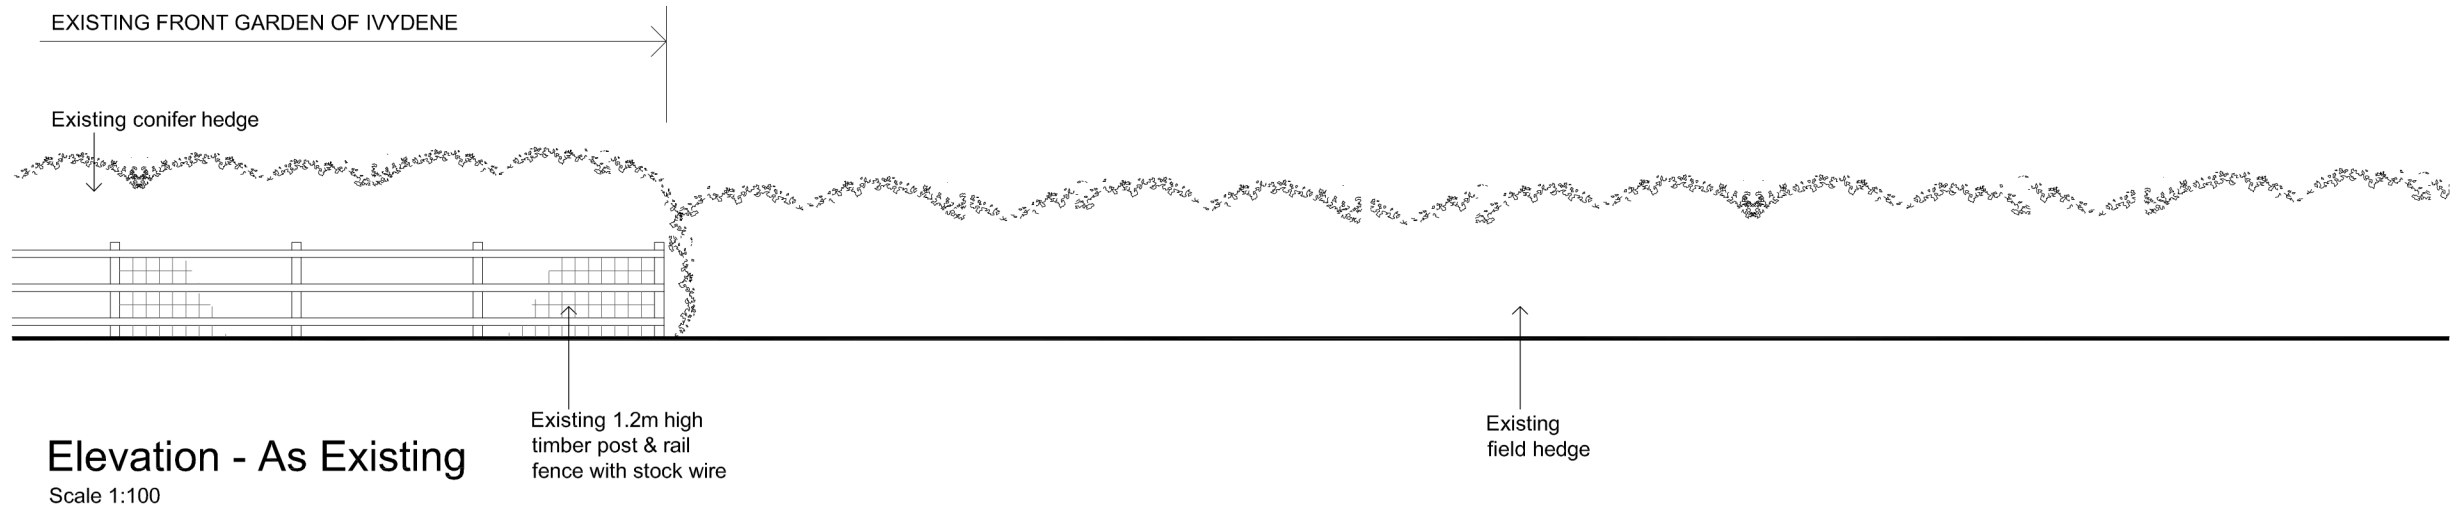


Buckle Chamberlain Partnership Ltd. Architects & Architectural Technologists. Mill House, Llancayo Court, Llancayo, Usk, Monmouthshire NP15 1HY			Tel: 01291 672264 01291 673424 Fax: 01291 671050 Email: enquiries@bucklechamberlain.co.uk
Client	Mr&Mrs Attewell		
Project	New Field Access Gate Ivydene, Court Farm, Whitsun		
Drawing	Proposed Field Access Gate Elevation		
Date	May 2025	Scale	1:100 @ A3
Drawn by	CB	Drawing No 1802[PL]03	
Checked by			
Status			