

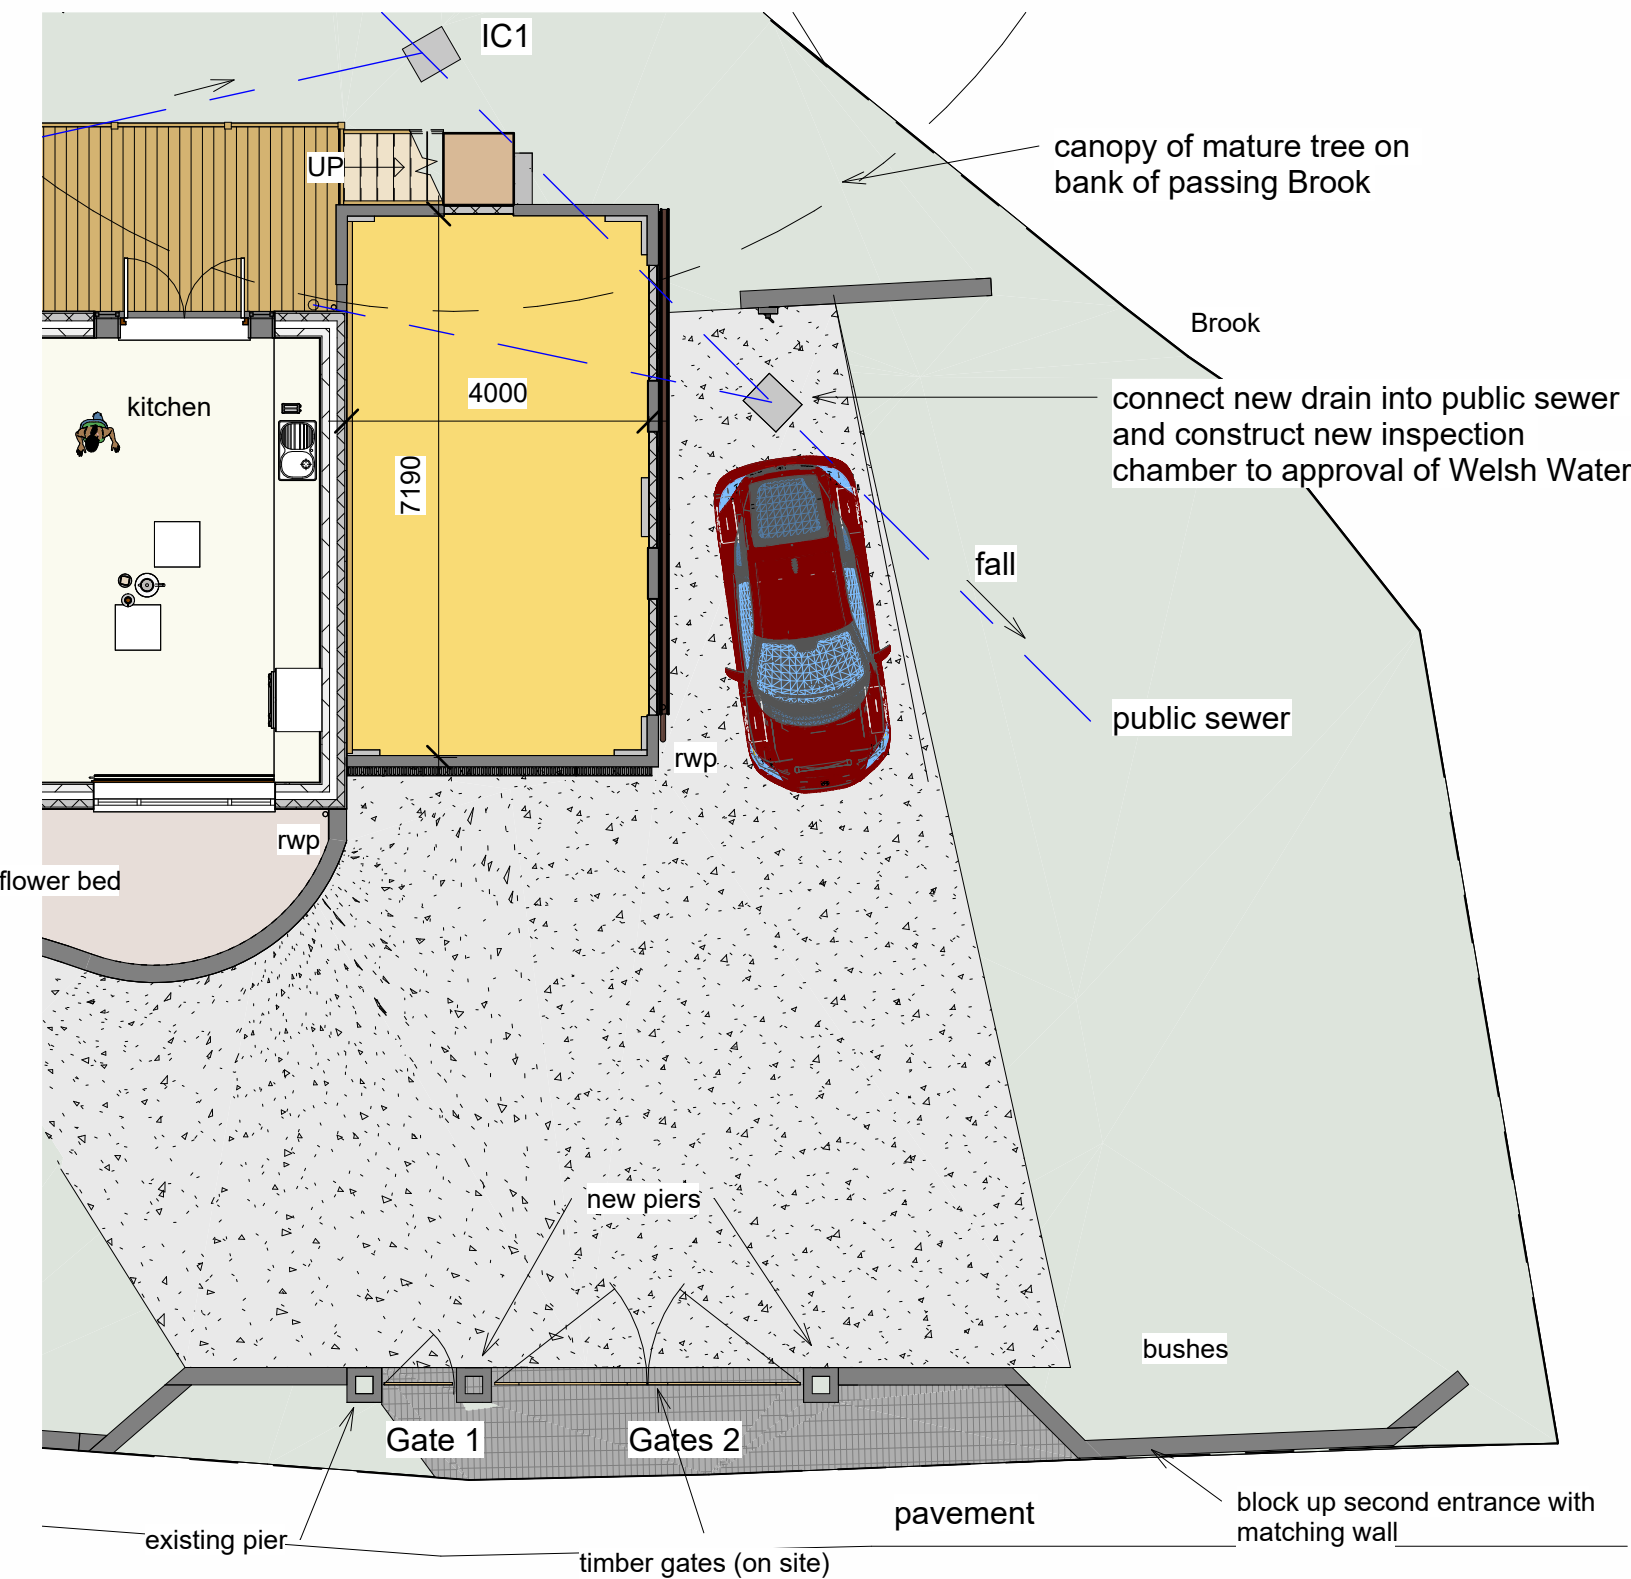
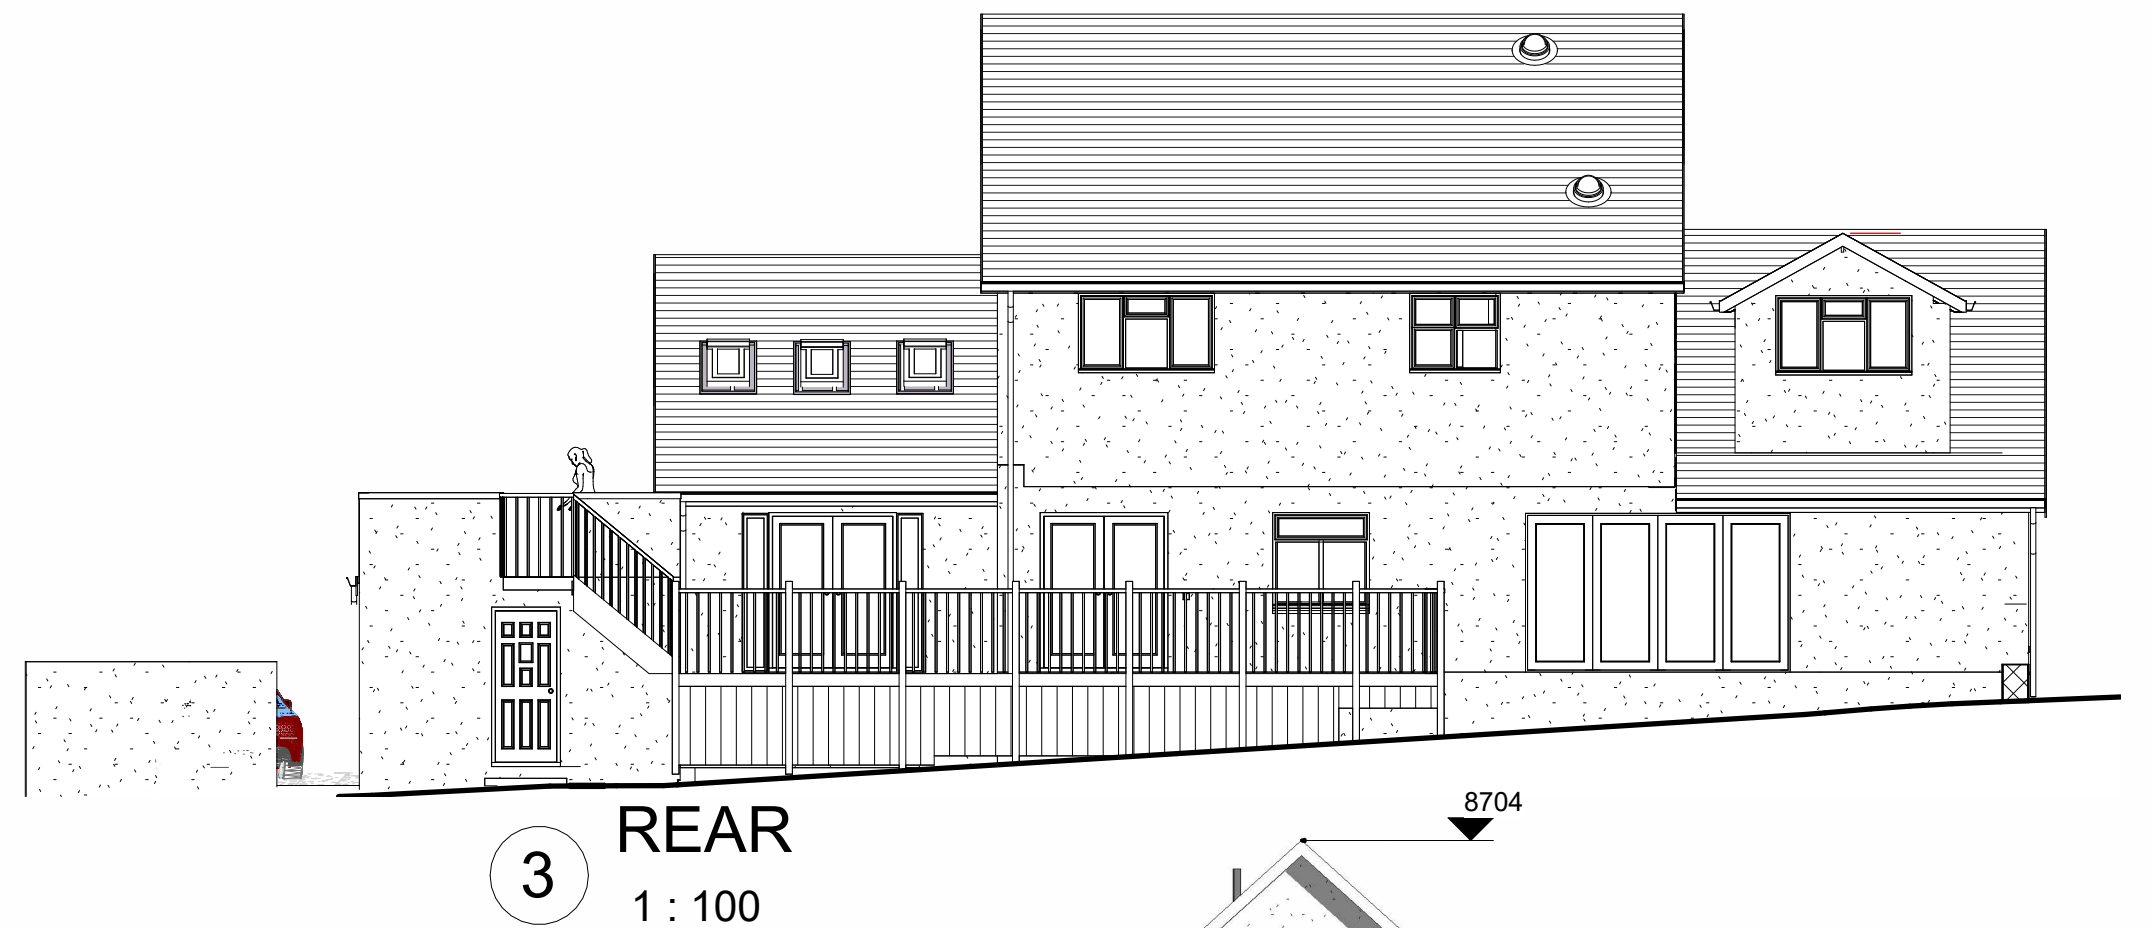
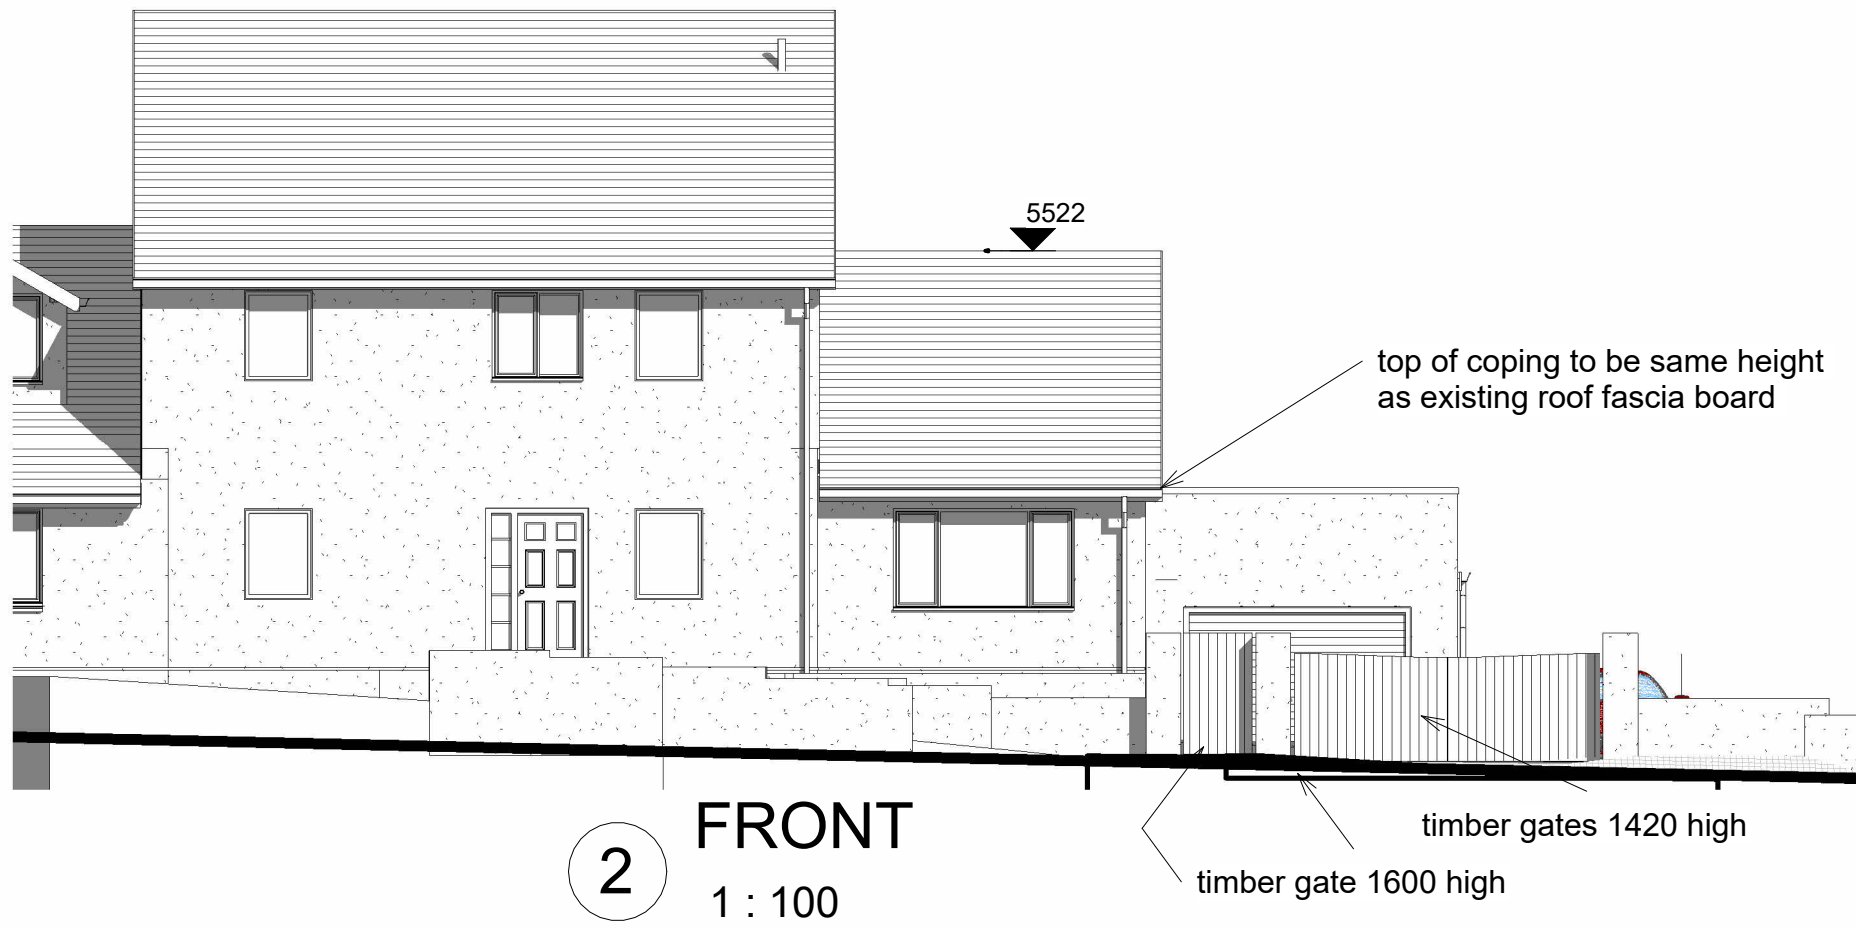


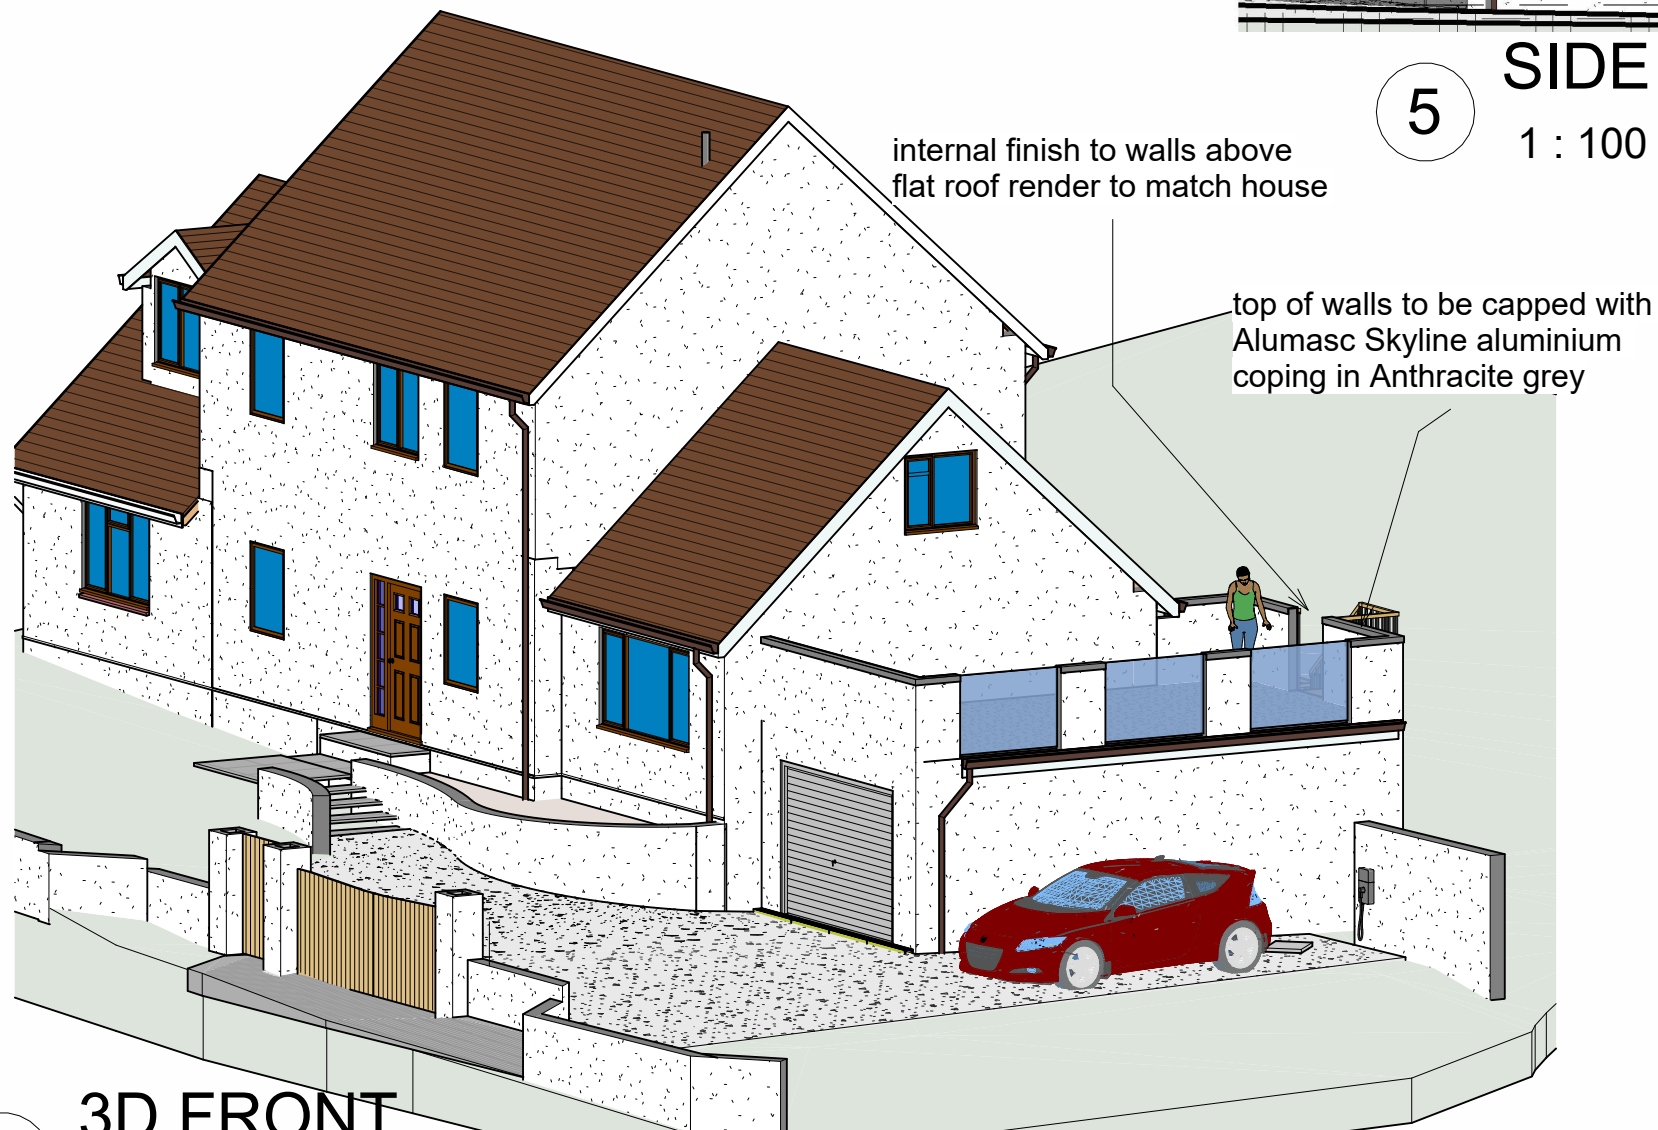

Ecology Enhancements to provide biodiversity net gain
Hedgehog house situated in the rear of the garden
Fruit Bush to attract the birds
such as, Rosa rugosa Rose, Rowan

All external materials to match existing

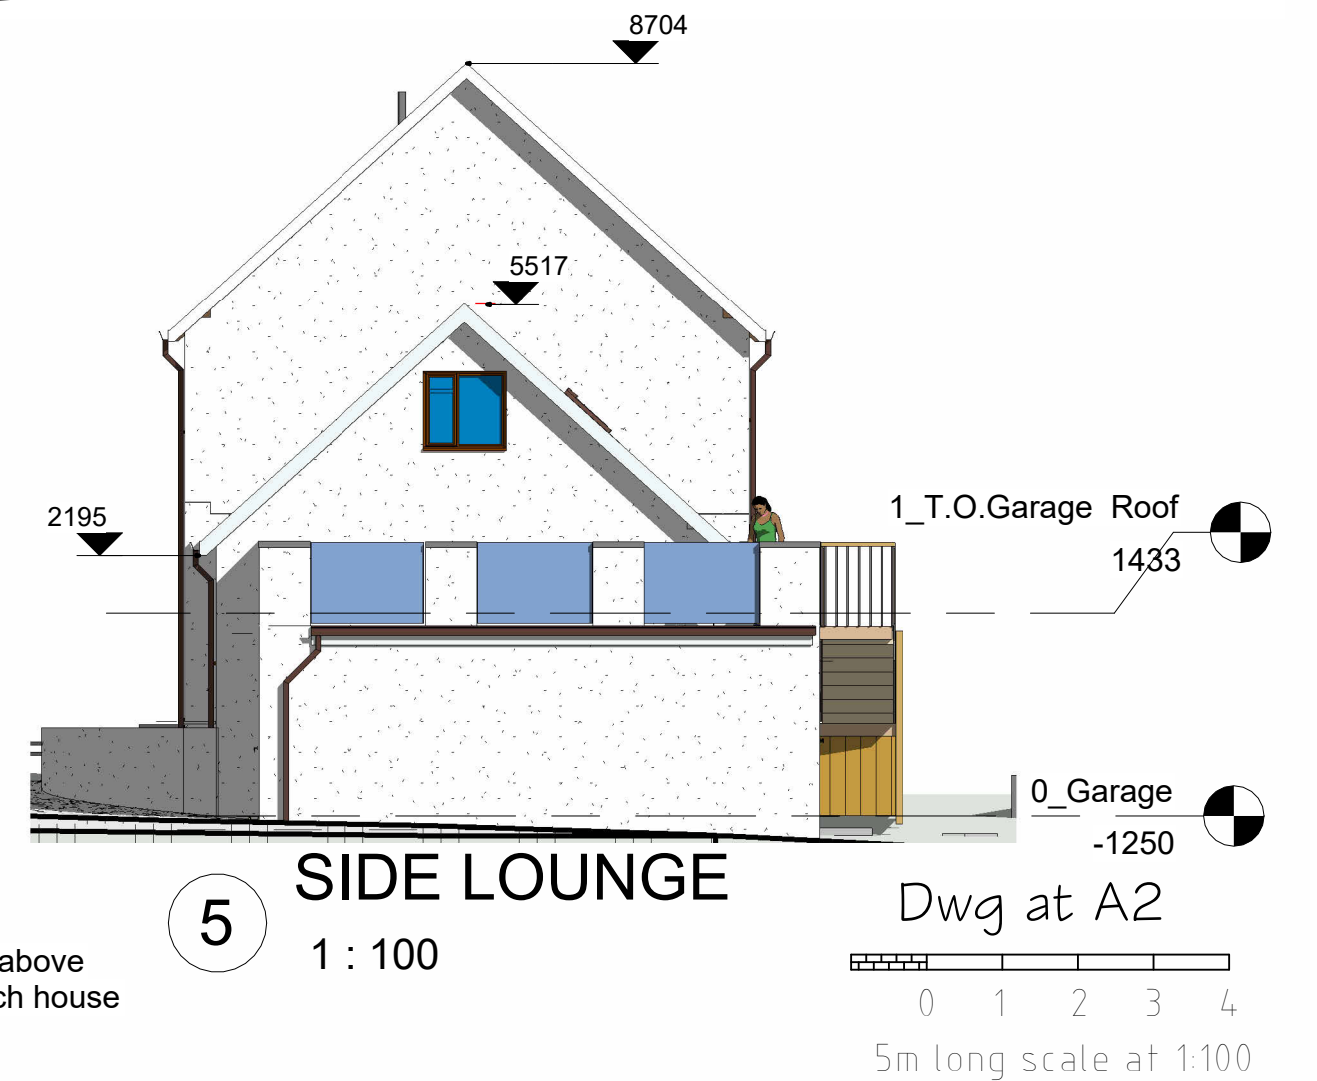

B 15-06-26		garage roof made lower so front wall lines up with the house gutter. Rear stairs altered. Materials made to match gates shown	
A 13-02-26			
rev	date	description	
Planning	26/0079	Building Regs	
<i>Maison Design</i>			
architectural practice			
25 Caldicot Road		tel 01291 422712	
Rogiet		E mail	
Monmouthshire		mark@maisondesign.biz	
NP26 3SE		WEB www.maisondesign.biz	
Copyright of this drawing or part thereof is by Maison Design and not to be copied			

Project	Proposed Layout		
Name	Stuart Newsham The Willows Langstone NP18 2JU		
Date	July 2018	MH-10743	