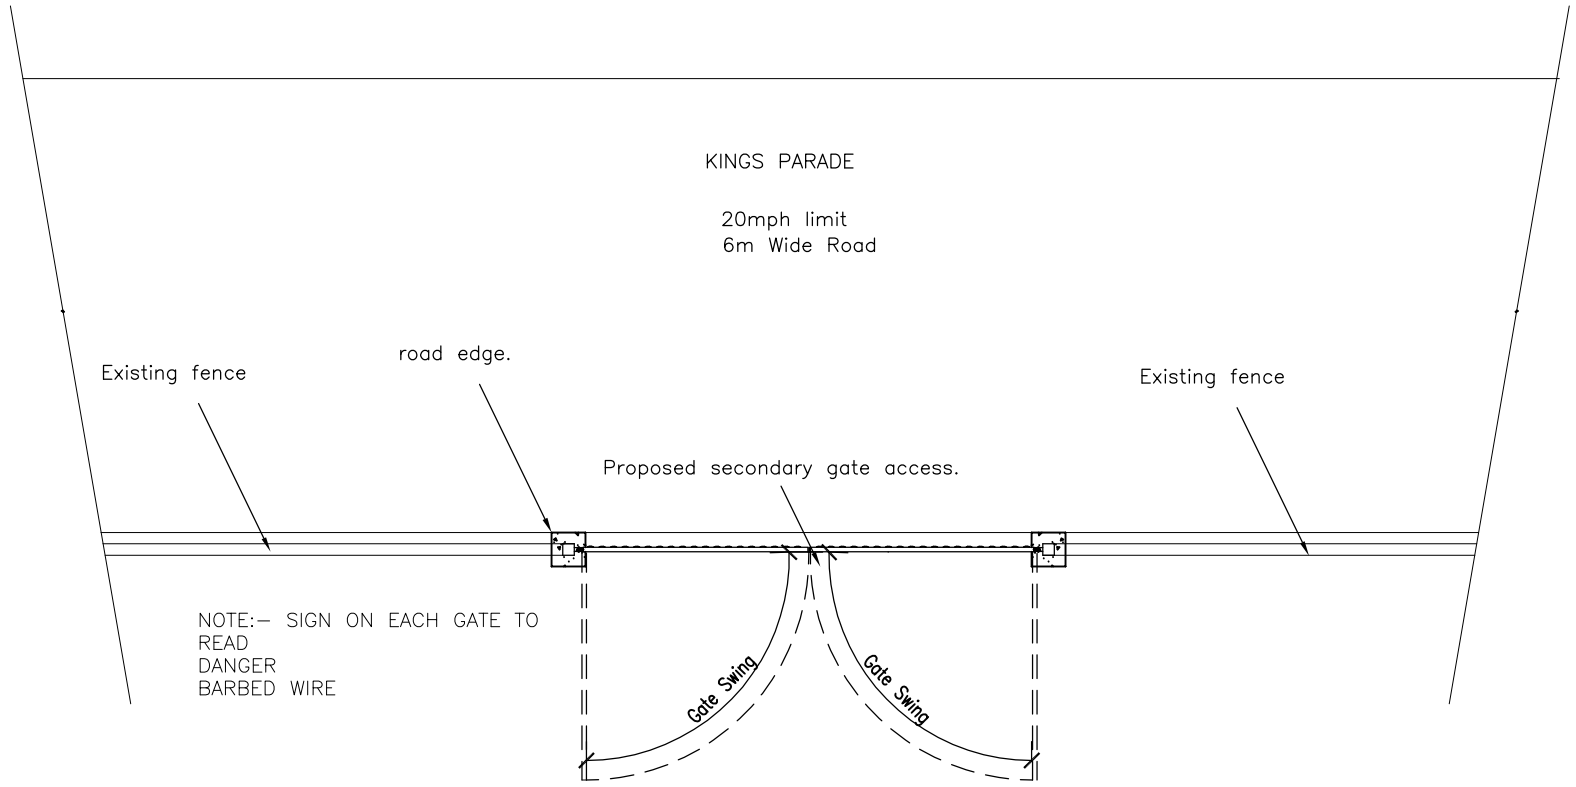


Note: distance from existing fence to existing building Approx 15m

NOTE

THIS DRAWING IS THE COPYRIGHT © OF GAP ARCHITECTURAL & ENGINEERING DESIGN SERVICES LTD. IT MUST NOT BE COPIED (EITHER IN FULL OR PART) NOR AMENDED WITHOUT THE EXPRESS WRITTEN CONSENT OF GAP ARCHITECTURAL & ENGINEERING DESIGN SERVICES LTD.

ANY AMBIGUITIES, ANOMALIES, DISCREPANCIES, OR OMISSIONS MUST BE REPORTED TO GAP ARCHITECTURAL & ENGINEERING DESIGN SERVICES LTD. & CLARIFIED IN WRITING BEFORE PROCEDING WITH THAT ELEMENT OF WORK.

RESPONSIBILITY IS NOT ACCEPTED FOR ERRORS MADE BY OTHERS IN SCALING FROM THIS DRAWING. ALL CONSTRUCTION INFORMATION SHOULD BE TAKEN FROM FIGURED DIMENSIONS ONLY

THIS DRAWING IS TO BE READ IN CONJUNCTION WITH THE GENERAL SPECIFICATION AND ANY COSSH DOCUMENTS RELATING TO SPECIFIC MATERIALS.

WHERE NON–GENERIC MATERIALS HAVE BEEN SPECIFIED, ALTERNATIVES MAY ONLY BE USED WITH THE WRITTEN CONSENT OF GAP ARCHITECTURAL & ENGINEERING DESIGN SERVICES LTD. AS THIS MAY AFFECT THE ENERGY PERFORMANCE RATING OF THE BUILDING AND HENCE FAILURE UNDER APPROVED DOCUMENT PART L OF THE BUILDING REGULATIONS.

1:100

2m 0 2m 4m 6m 8m 10m

GAP ARCHITECTURAL & ENGINEERING DESIGN SERVICES ltd

Unit 1, Gelligaer Court,
Hospital Road,
Penpedairheol, Hengoed,
Caerphilly CBC CF82 8DG

Tel: 01443 831844
Fax: 01443 830744
Mobile: 0771 3459234
Email: info@gap–architectural.co.uk
Web: www.gap–architectural.co.uk

Client: John Evans transport services limited

Revision	Date
.	.

Project Title: **Proposed New Access**

Drawing Title: **New Access Gates PLAN LAYOUT**

Office of Origin: VALLEYS OFFICE

Drawn By: SBH

Date: MAY 2026

Scale: 1/100@ A3

File: .

Status: **PLANNING**

Project No.: **26–008**

Drawing No.: **210**

Revision: **.**