

Materials

- Posts150x150x5 SHS
- Frame60x60X3 SHS
- Sub Frame50x50X5 RSA
- InfillD Section Palisade Pale

NOTES:
Double Leaf Palisade Galvanised Steel Security Gate (BS EN ISO 1461:2009)

NOTE:- SIGN TO READ

	White Top square Colour Yellow bottom. Text colour Black
DANGER	
BARBED WIRE	

NOTES:

BARBED WIRE TO BE GALVANISED MILD STEEL TO BS 10223-1 & BS EN ISO 1461.
STAPLES TO BE 50X4MM TO BS EN 10244-2 & BS EN ISO 10244-2

NOTE


THIS DRAWING IS THE COPYRIGHT © OF GAP ARCHITECTURAL & ENGINEERING DESIGN SERVICES LTD. IT MUST NOT BE COPIED (EITHER IN FULL OR PART) NOR AMENDED WITHOUT THE EXPRESS WRITTEN CONSENT OF GAP ARCHITECTURAL & ENGINEERING DESIGN SERVICES LTD.

ANY AMBIGUITIES, ANOMALIES, DISCREPANCIES, OR OMISSIONS MUST BE REPORTED TO GAP ARCHITECTURAL & ENGINEERING DESIGN SERVICES LTD. & CLARIFIED IN WRITING BEFORE PROCEEDING WITH THAT ELEMENT OF WORK.


RESPONSIBILITY IS NOT ACCEPTED FOR ERRORS MADE BY OTHERS IN SCALING FROM THIS DRAWING. ALL CONSTRUCTION INFORMATION SHOULD BE TAKEN FROM FIGURED DIMENSIONS ONLY

THIS DRAWING IS TO BE READ IN CONJUNCTION WITH THE GENERAL SPECIFICATION AND ANY COSHH DOCUMENTS RELATING TO SPECIFIC MATERIALS.

WHERE NON-GENERIC MATERIALS HAVE BEEN SPECIFIED, ALTERNATIVES MAY ONLY BE USED WITH THE WRITTEN CONSENT OF GAP ARCHITECTURAL & ENGINEERING DESIGN SERVICES LTD. AS THIS MAY AFFECT THE ENERGY PERFORMANCE RATING OF THE BUILDING AND HENCE FAILURE UNDER APPROVED DOCUMENT PART L OF THE BUILDING REGULATIONS.

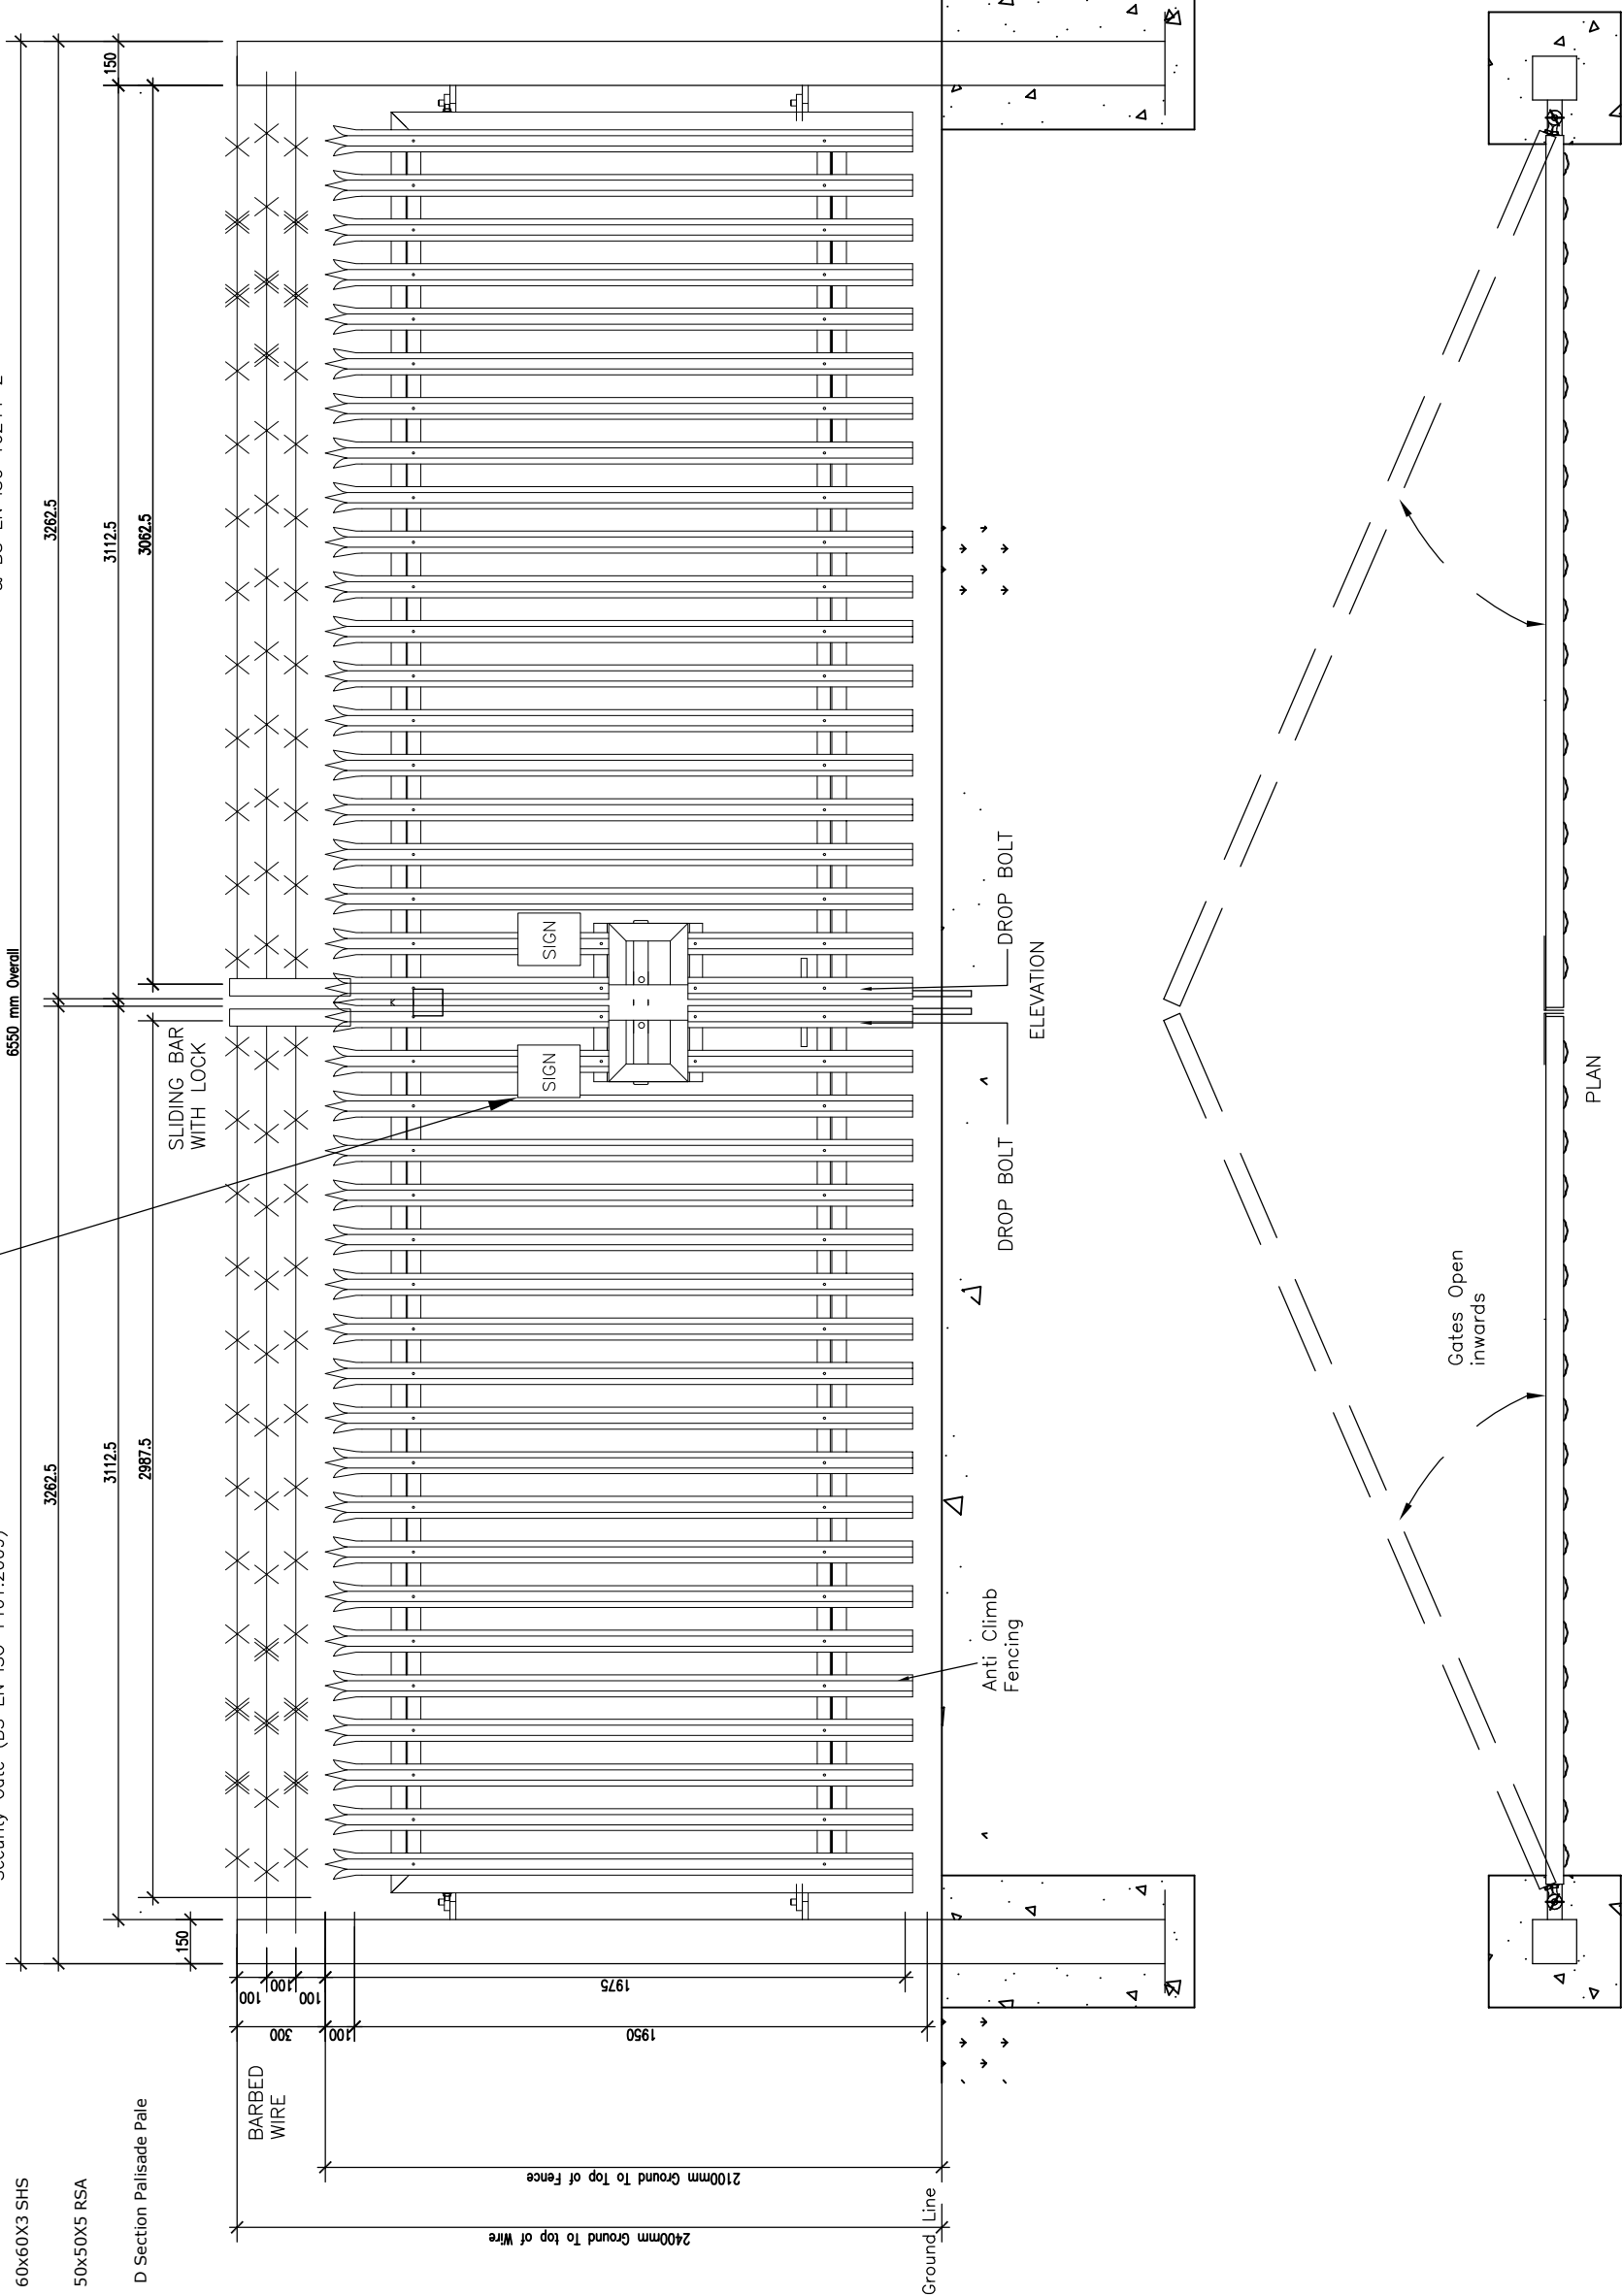

1:25

 

GAP ARCHITECTURAL & ENGINEERING DESIGN SERVICES Ltd

Unit 1, Galliger Court,
Hospital Road,
Penpedairheol, Hengoed,
Carmarthenshire, SA31 3BQ
Tel: 01443 831844
Fax: 01443 830744
Mobile: 0771 3459234
Email: info@gap-architectural.co.uk
Web: www.gap-architectural.co.uk

Client
**John Evans
transport
services limited**

Project Title
Proposed New Access

Drawing Title
**Double Leaf Palisade Galvanised Steel
Security Gate**

Office of Origin
VALLEYS OFFICE

Drawn By
SBH

Scale
1/25@ A3

Date
MAY 2026

File

Status

PLANNING

Project No.

26-008

Drawing No.

Revision
208