

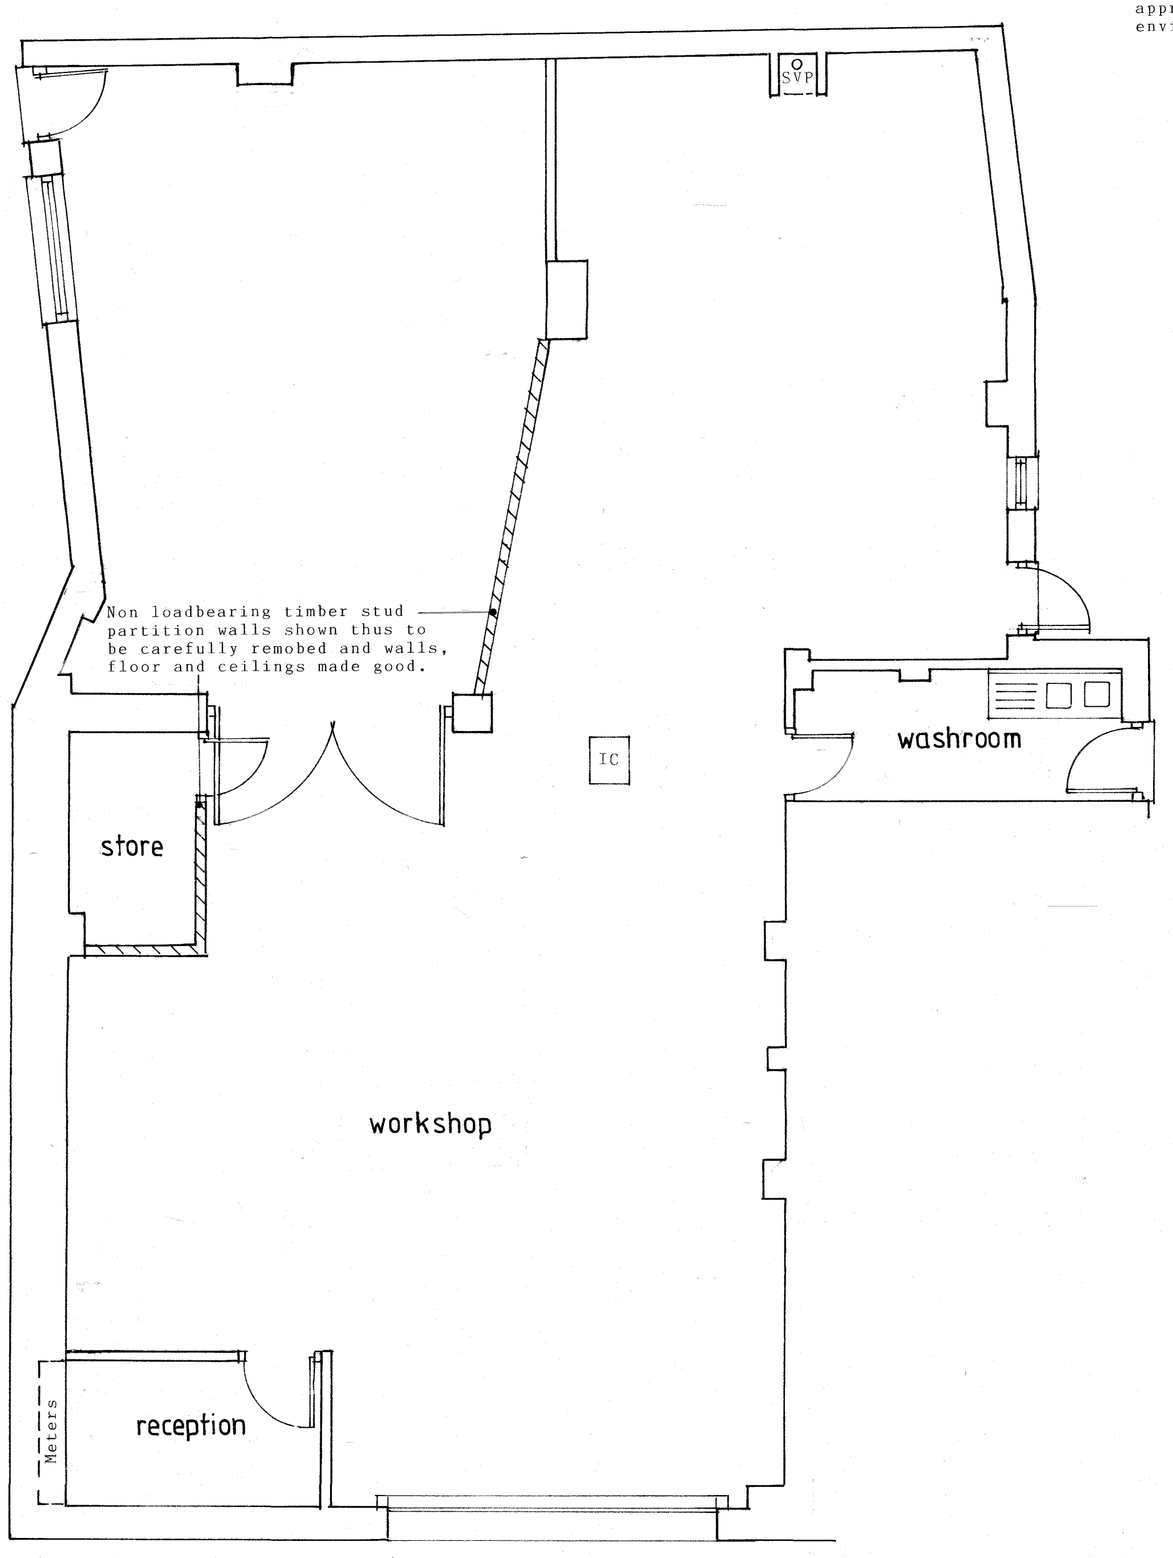



Existing ground floor layout
SCALE 1:50

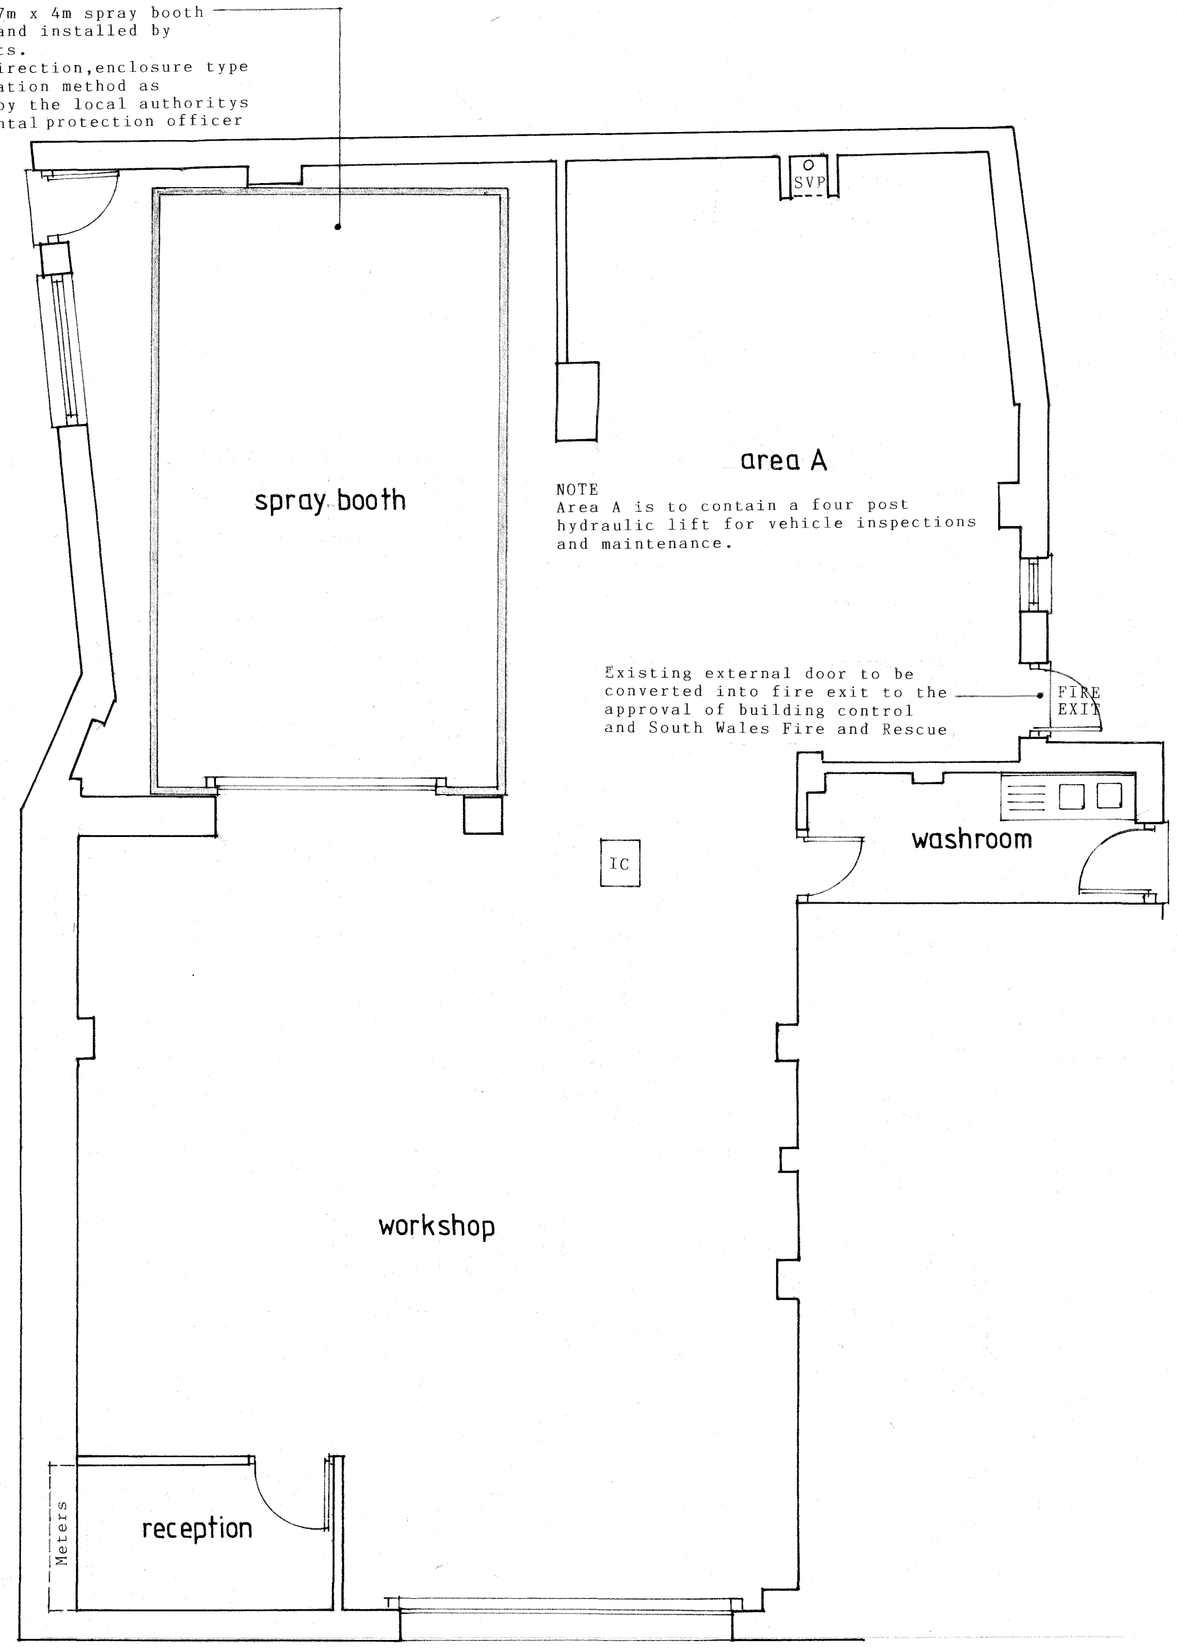


Proposed ground floor layout

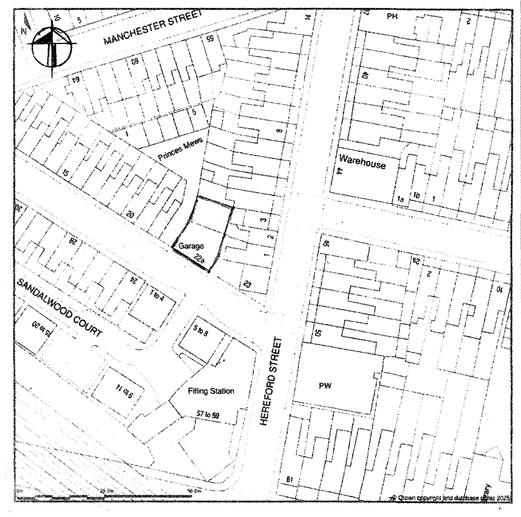


Site location plan
SCALE 1:1250

Revisions

Proposals
**Part change of use**

Address
**22a Prince Street**
**Newport**

Classification
**Existing and proposed ground floor layouts (Part) and site location plan.**

Drawing number
**1022(20)26**