
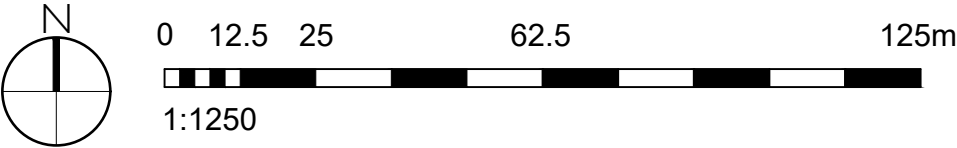


Notes

- 1. All sizes to be checked on site by the contractor prior to preparation of shop drawings or fabrication of parts
- 2. This drawing should not be scaled. Any discrepancies to be brought to the immediate attention of the architect.

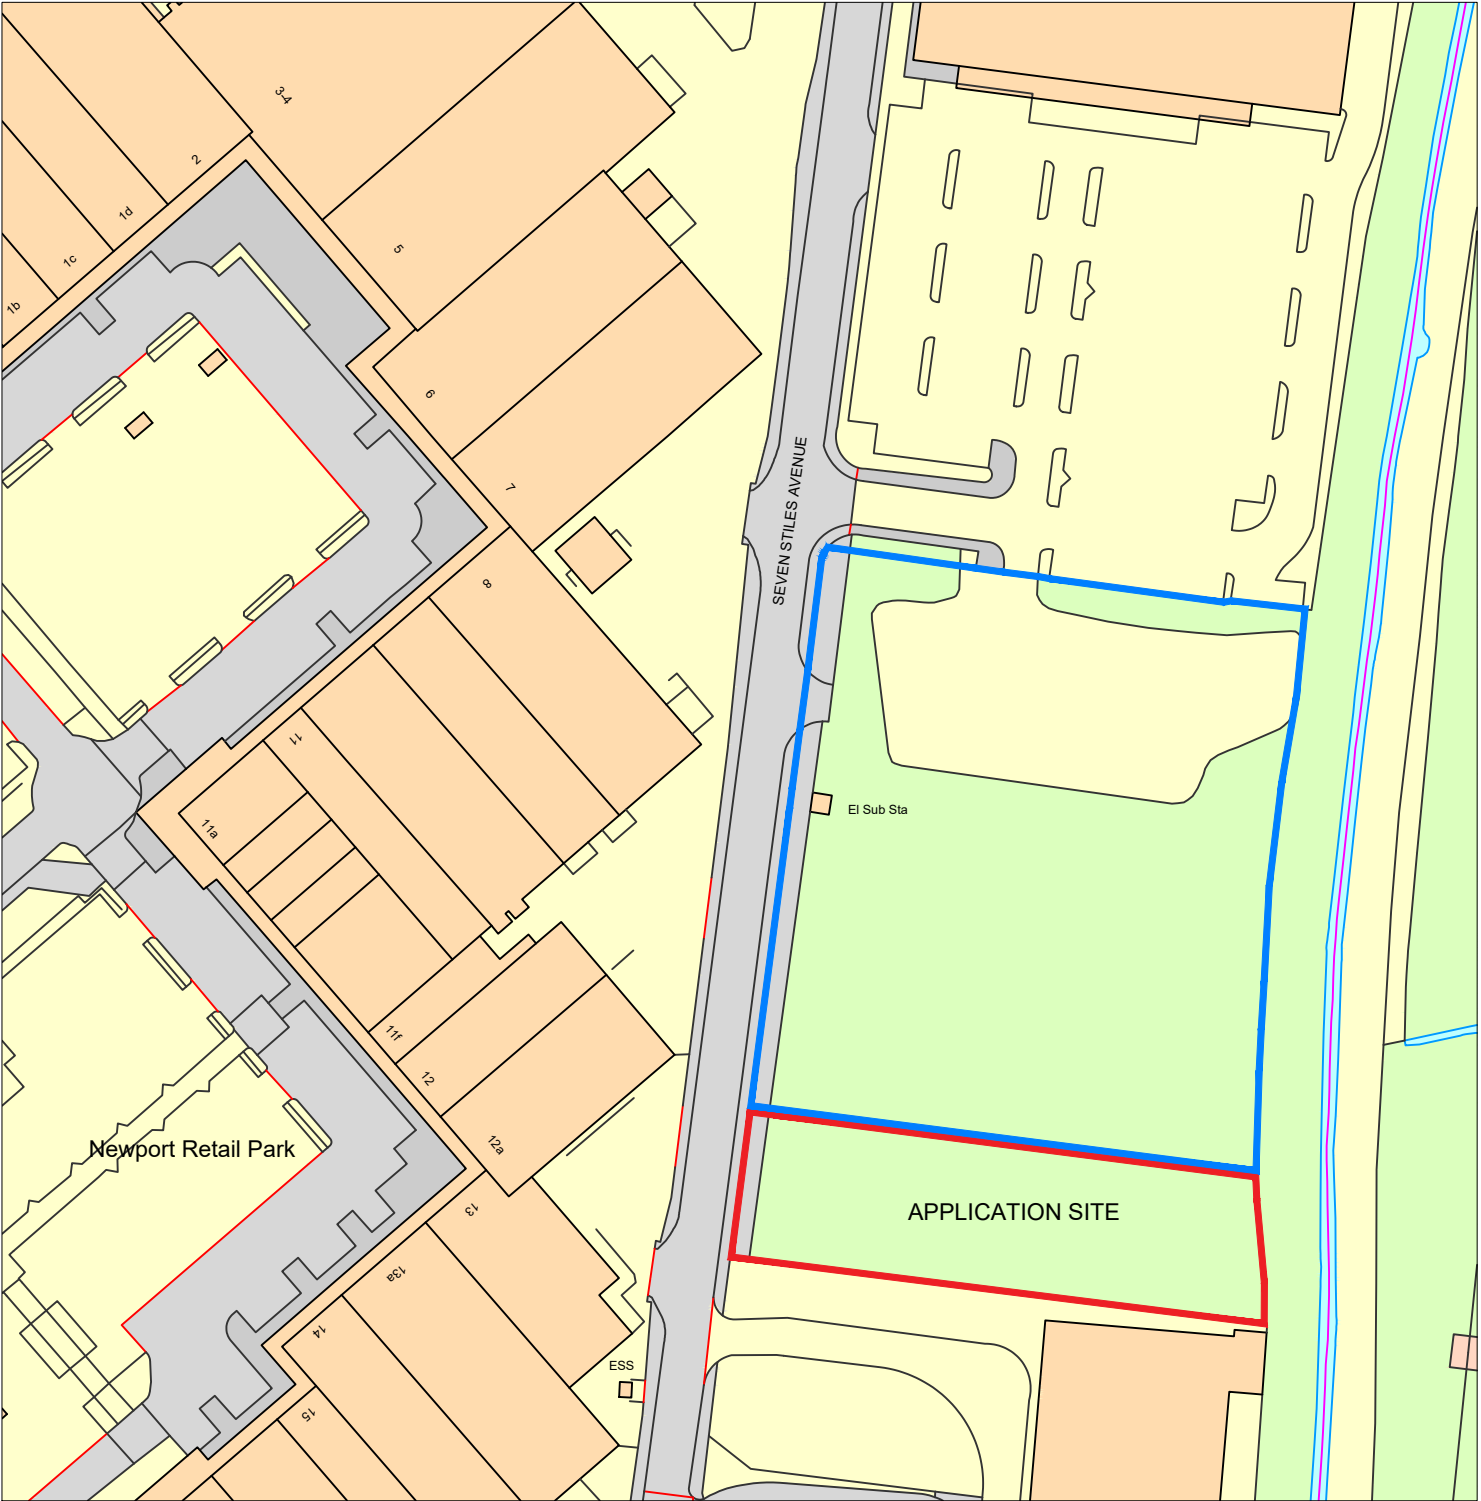

Client	DAYS RENTAL
Project	NEWPORT LEISURE RETAIL PARK
Title	LOCATION PLAN
Project No.	22424

Copyright of design and drawing reserved. unauthorised copying, distribution or receipt of this drawing without the written consent of OLA Ltd may constitute an infringement of copyright. if in doubt please contact OLA Ltd

PLANNING

Rev.	Description	By	Date
Scale	1:1250		A4
Drawing No.	LOC-02	Rev.	
Date	AUGUST 2025		
Drawn By	NC	Checked By:	JO