


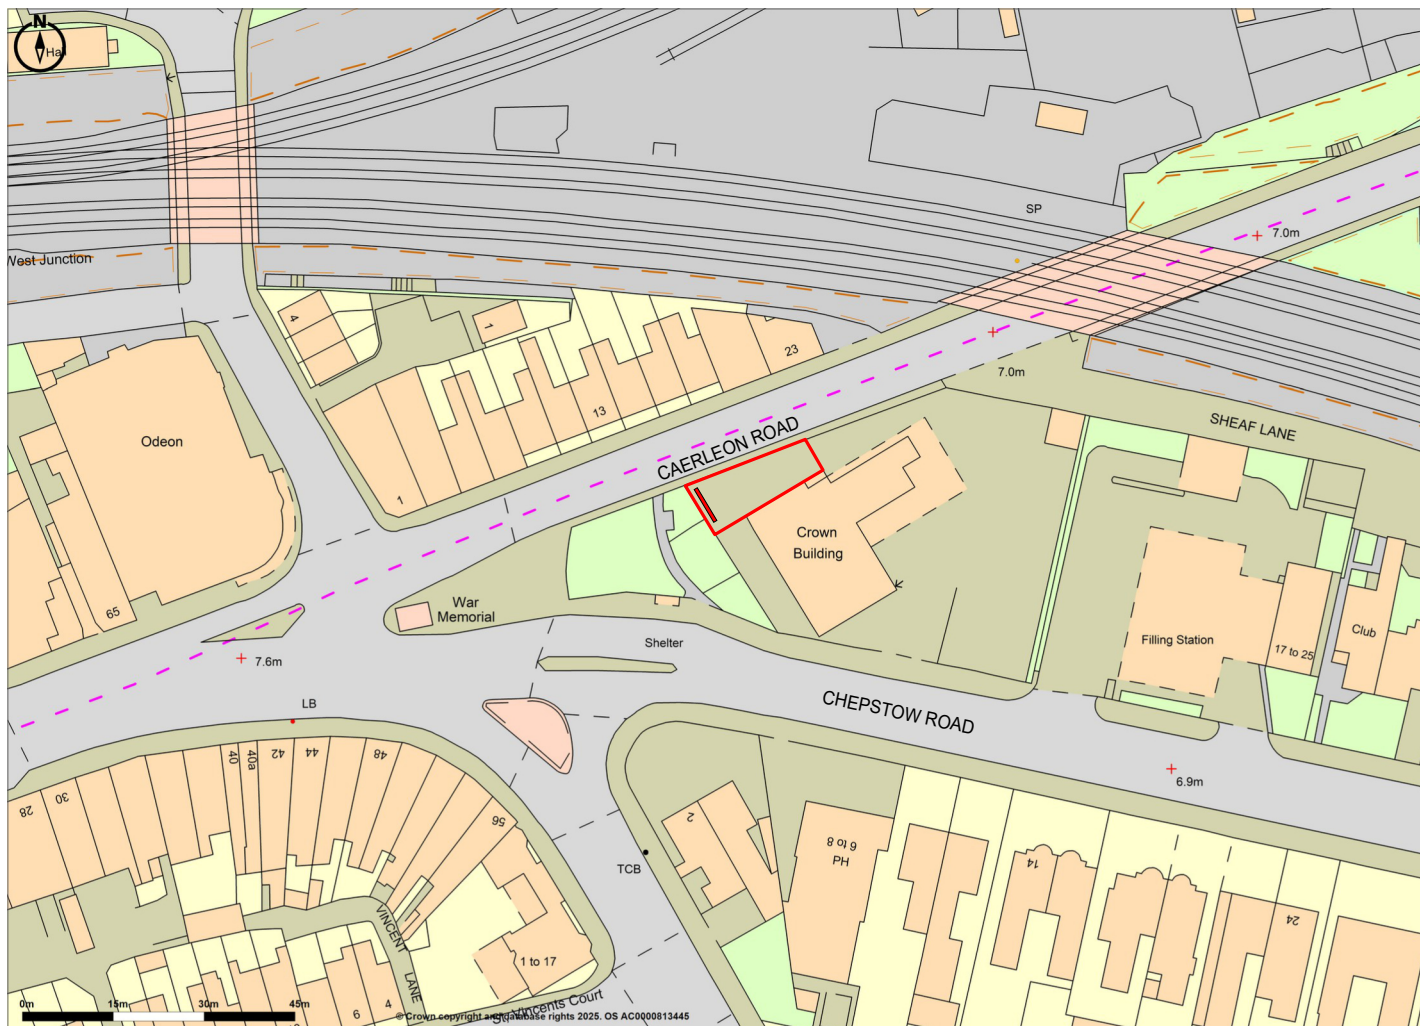

Promap

● LANDMARK INFORMATION

© Crown Copyright and database rights 2025. OS AC0000813445

Plotted Scale - 1:1250. Paper Size - A4

 Proposed LED 48 display

 Site Location

Site:

Crown Building, 11 Chepstow Road, Newport NP19 8AL

Title:

Location Plan

Date:

08/08/2025

Dwg. No:

PY4880/001

Rev:

Scale: 1:1250@A4

