


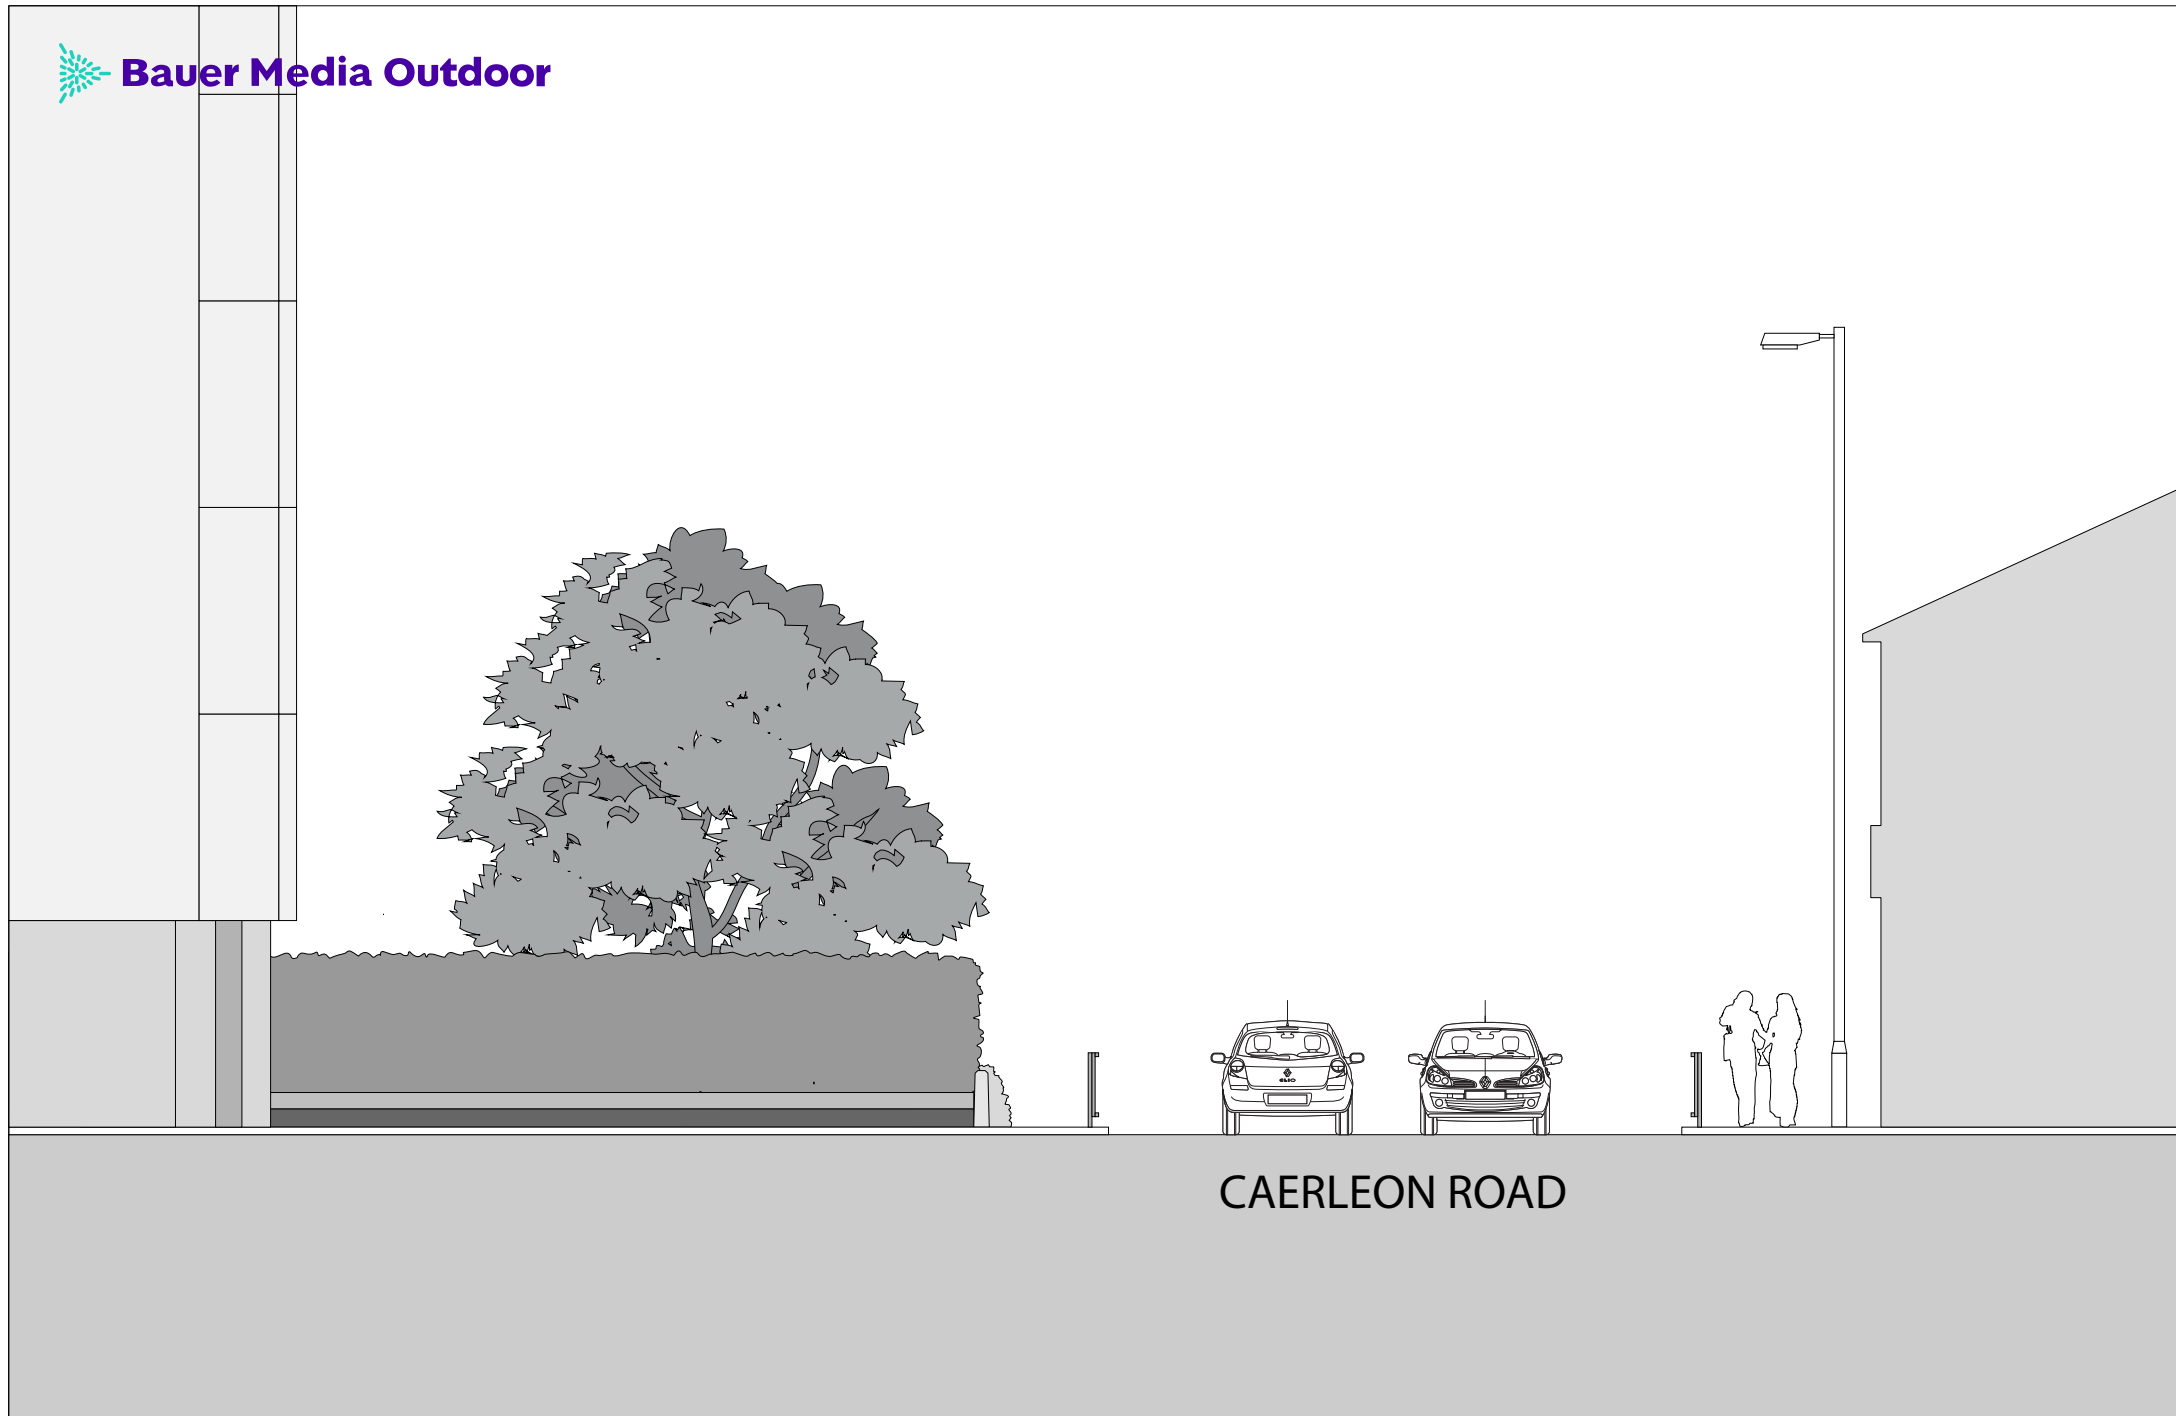

Site:

Crown Building, 11 Chepstow Road, Newport NP19 8AL

Title:

Existing Elevation

Date:

08/08/2025

Dwg. No:

PY4880/003

Rev:

Scale: 1:100@A4

0m 2m 4m 6m 8m

