


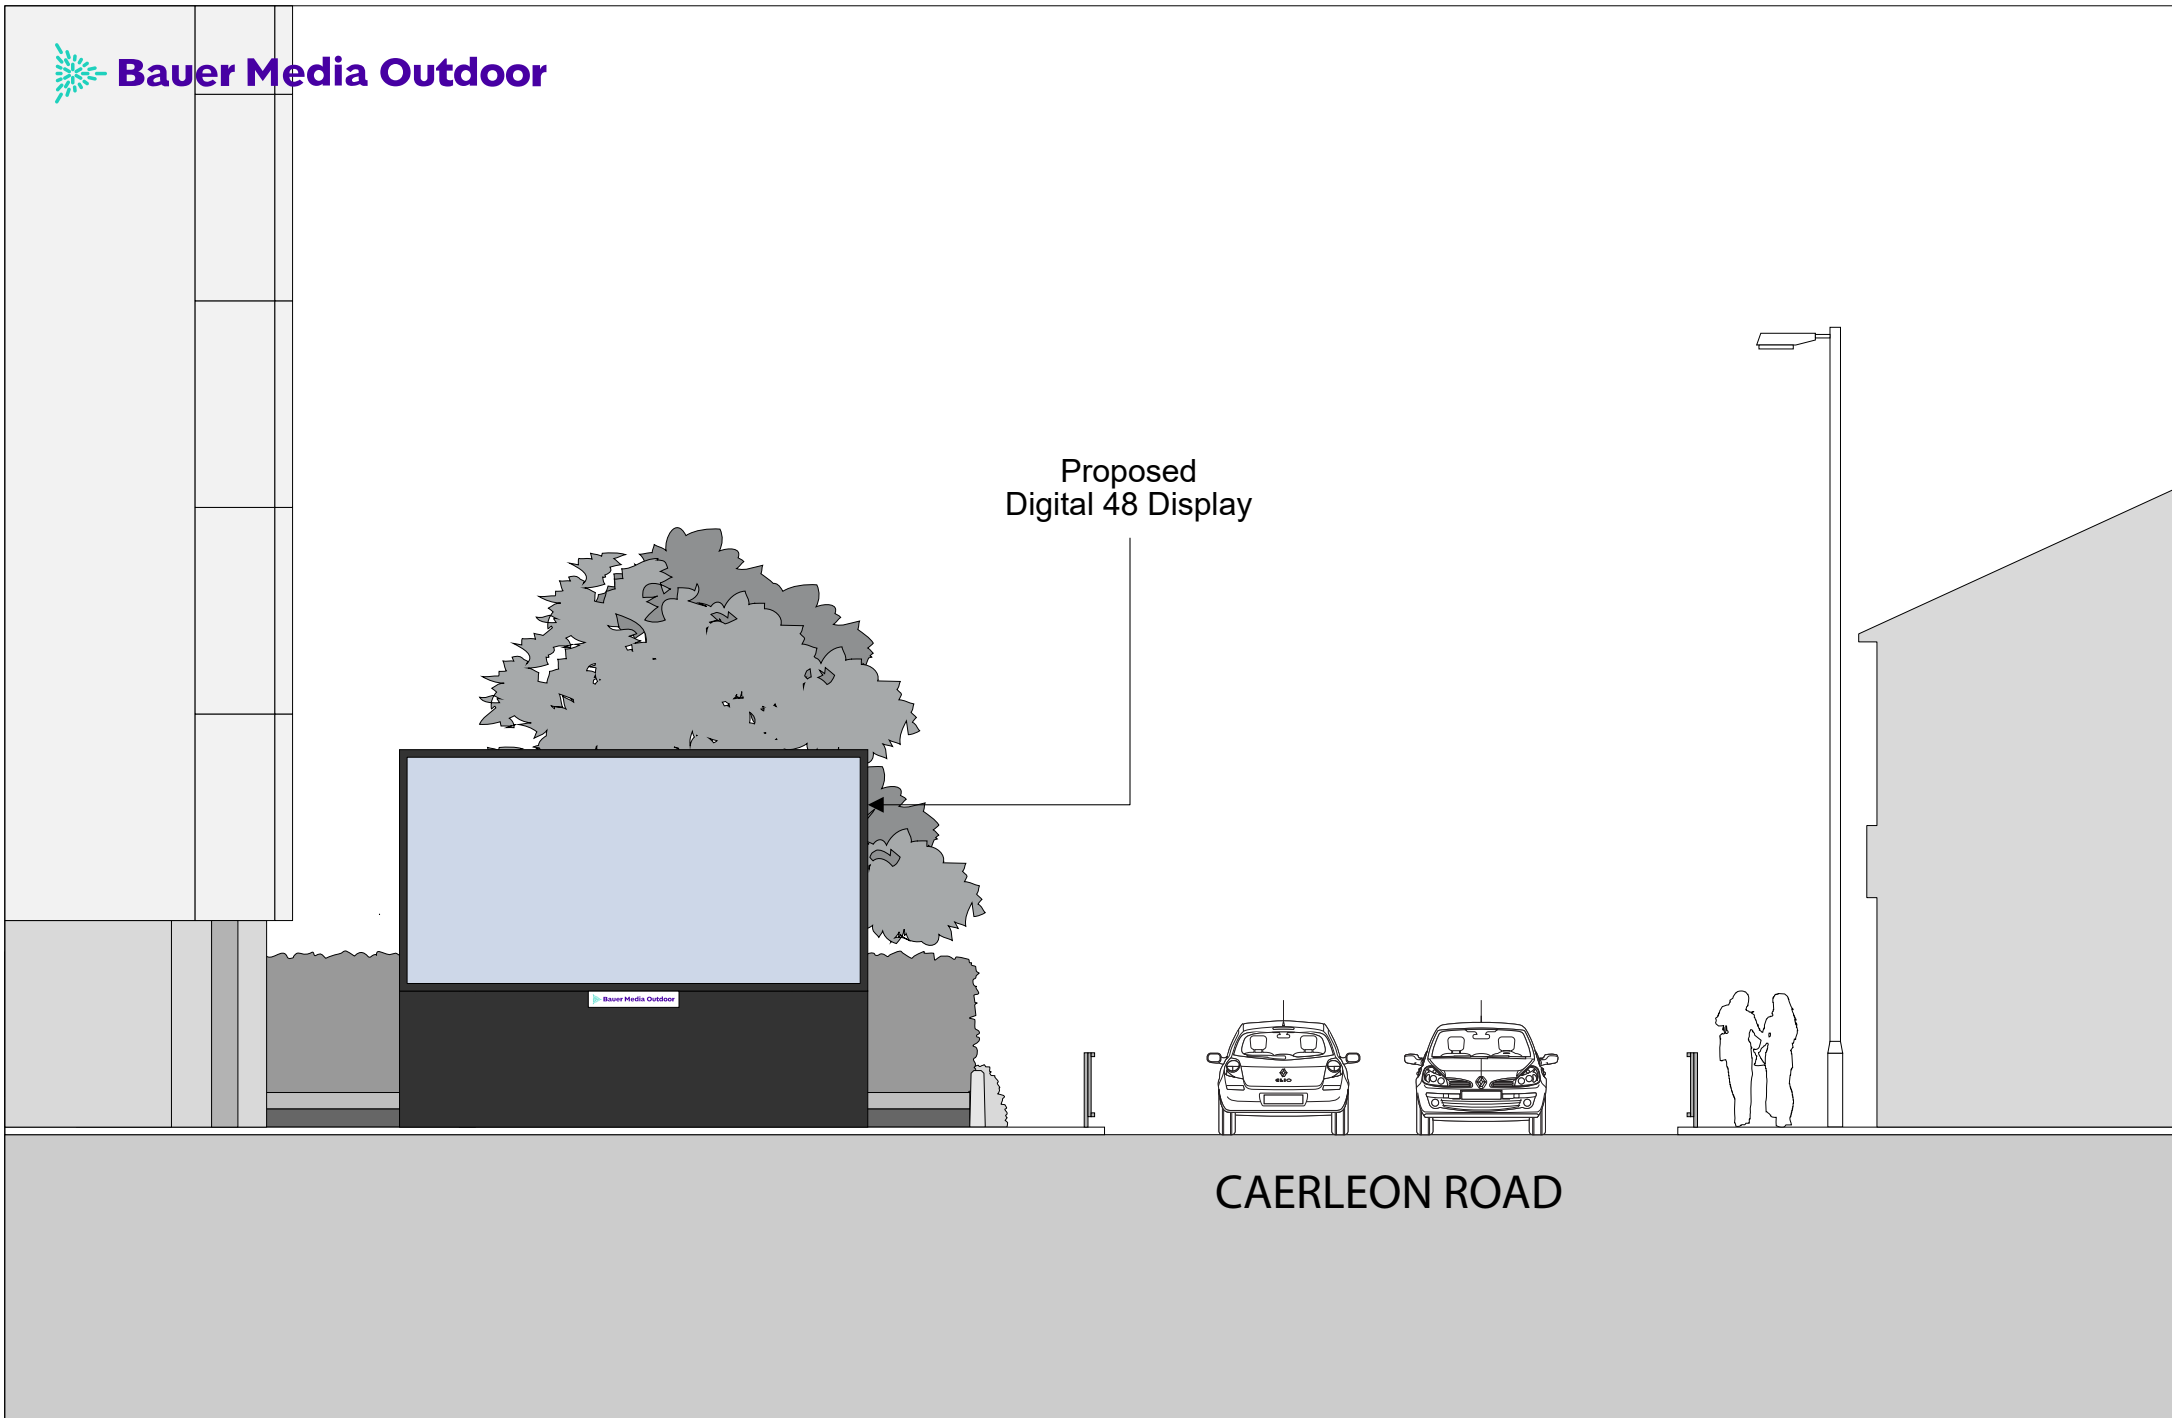

Site:

Crown Building, 11 Chepstow Road, Newport NP19 8AL

Title:

Proposed Elevation

Date:

08/08/2025

Dwg. No:

PY4880/004

Rev:

Scale: 1:100@A4

