

THIS DRAWING IS COPYRIGHT  
RICHARD ANDREWS ARCHITECTS  
AND IS THE PROPERTY OF RICHARD ANDREWS ARCHITECTS.  
NO PART OF THIS DRAWING IS TO BE REPRODUCED OR  
TRANSMITTED IN ANY FORM OR BY ANY MEANS  
ELECTRONIC OR MECHANICAL, INCLUDING PHOTOCOPYING,  
RECORDING, OR BY ANY INFORMATION STORAGE AND  
RETRIEVAL SYSTEM, WITHOUT PERMISSION IN WRITING  
FROM RICHARD ANDREWS ARCHITECTS.


| REVISIONS |   |   |
|-----------|---|---|
| -         | - | - |
| -         | - | - |

**RICHARD ANDREWS**  
ARCHITECTS  
ESTABLISHED 1988  
SUIITE 2.3 THE ESTATES OFFICE 25.26  
GOLD TOPS, NEWPORT, NP20 4PG  
PHONE: 01932 24144  
EMAIL: [info@richardandrews.co.uk](mailto:info@richardandrews.co.uk)  
RICHARD ANDREWS ARCHITECTS LTD  
REGISTERED OFFICE: 25.26 GOLD TOPS, NEWPORT, NP20 4PG  
WWW.RICHARDANDREWS.CO.UK



Job  
**21 Cot Farm Circle**  
**Newport**  
**NP19 9JR**

Drawing  
**Proposed Plans, Elevation and**  
**Section**


Number  
**R917-12C A1**  
Scale  
1:50+1:100  
Date  
12/25  
Drawn  
BH  
Checked  
LS

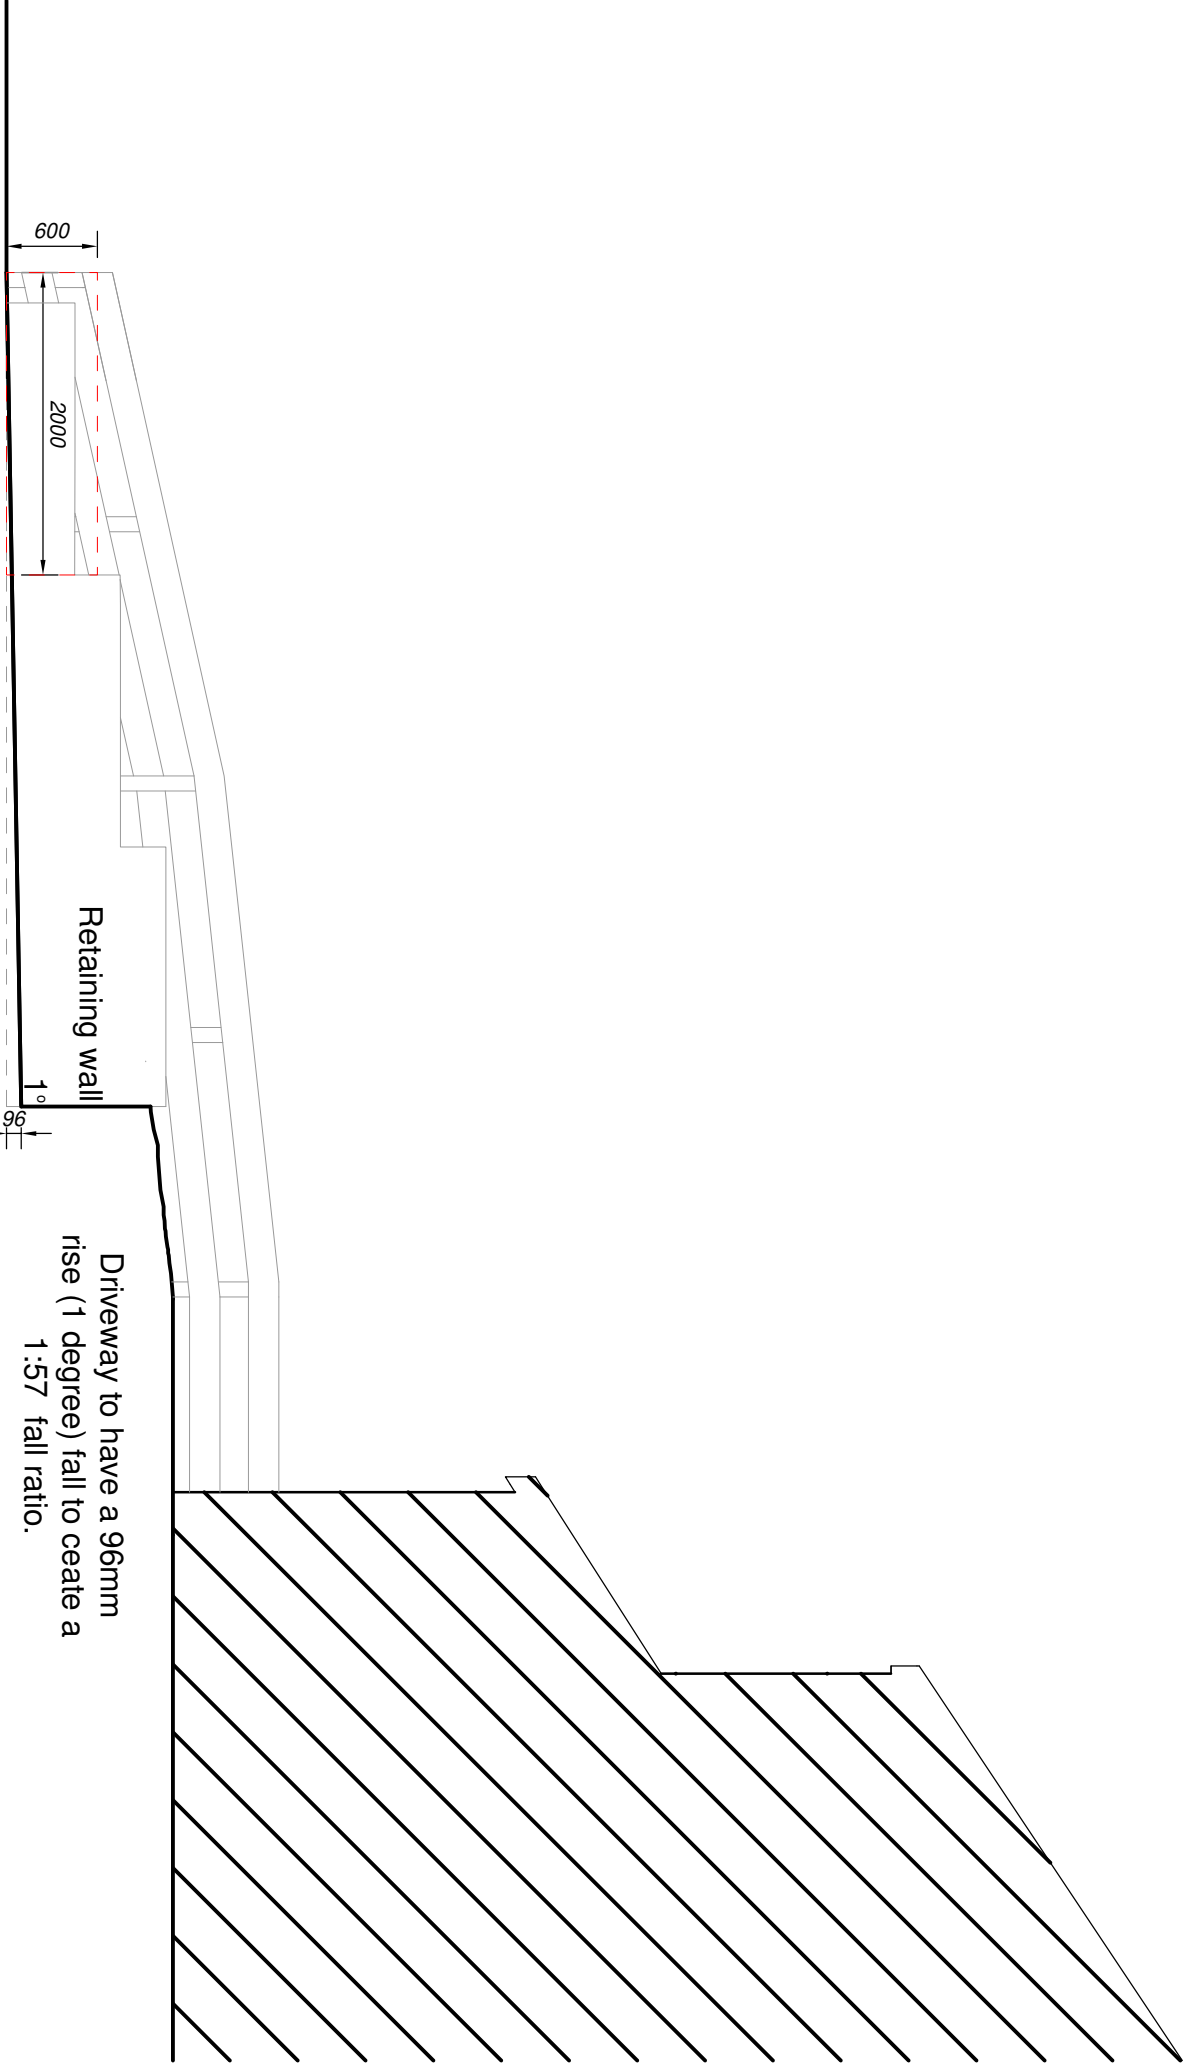

## Proposed Section

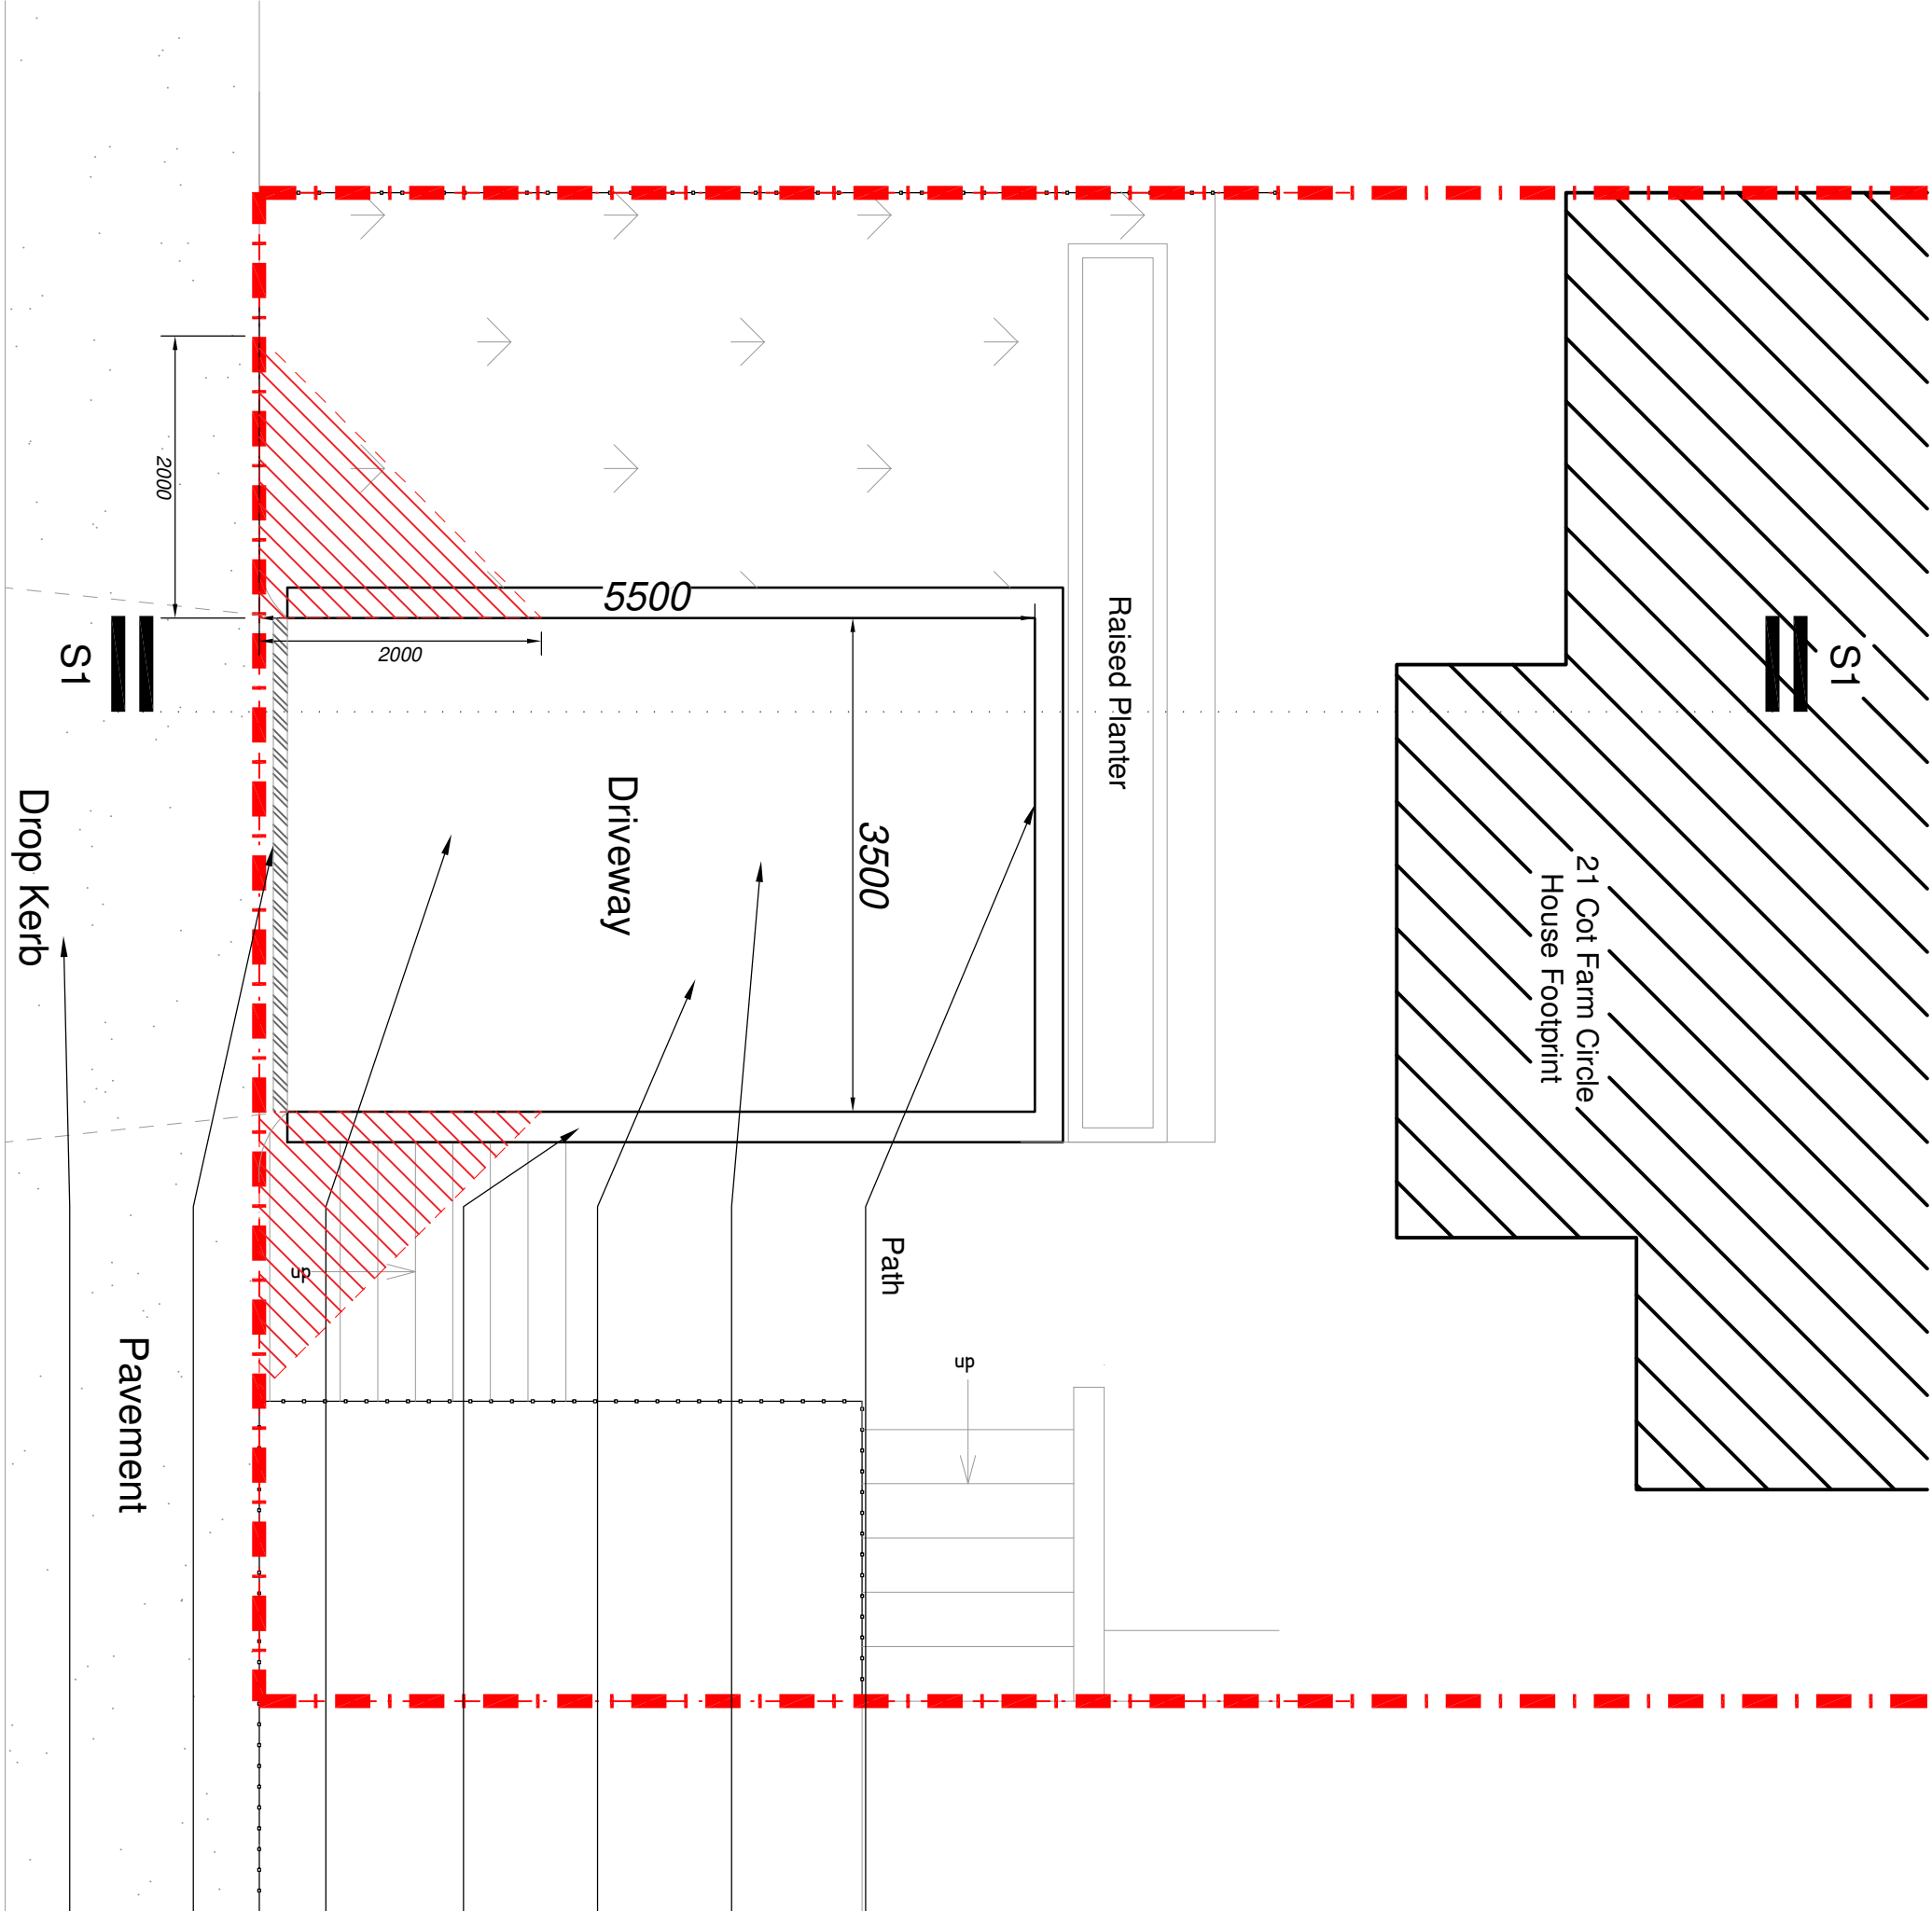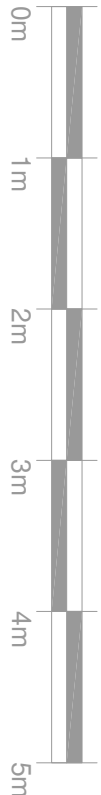


## Proposed Plan

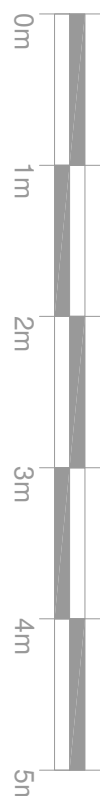

- New wall to finished in render to be painted in colour tbc by client.
- 2NO Additional parking spaces formed
- New driveway to be dug out and formed with permeable base course (To be designed by specialists)
- New retaining wall to structural engineers design.
- Driveway finish to be of a permeable finish of porous asphalt or resin bound surface.
- Aco Drain to be installed to avoid any excess water run off.
- Drop kerb to be created as per agreement with council reference highways SED/W16430

### Front Elevation

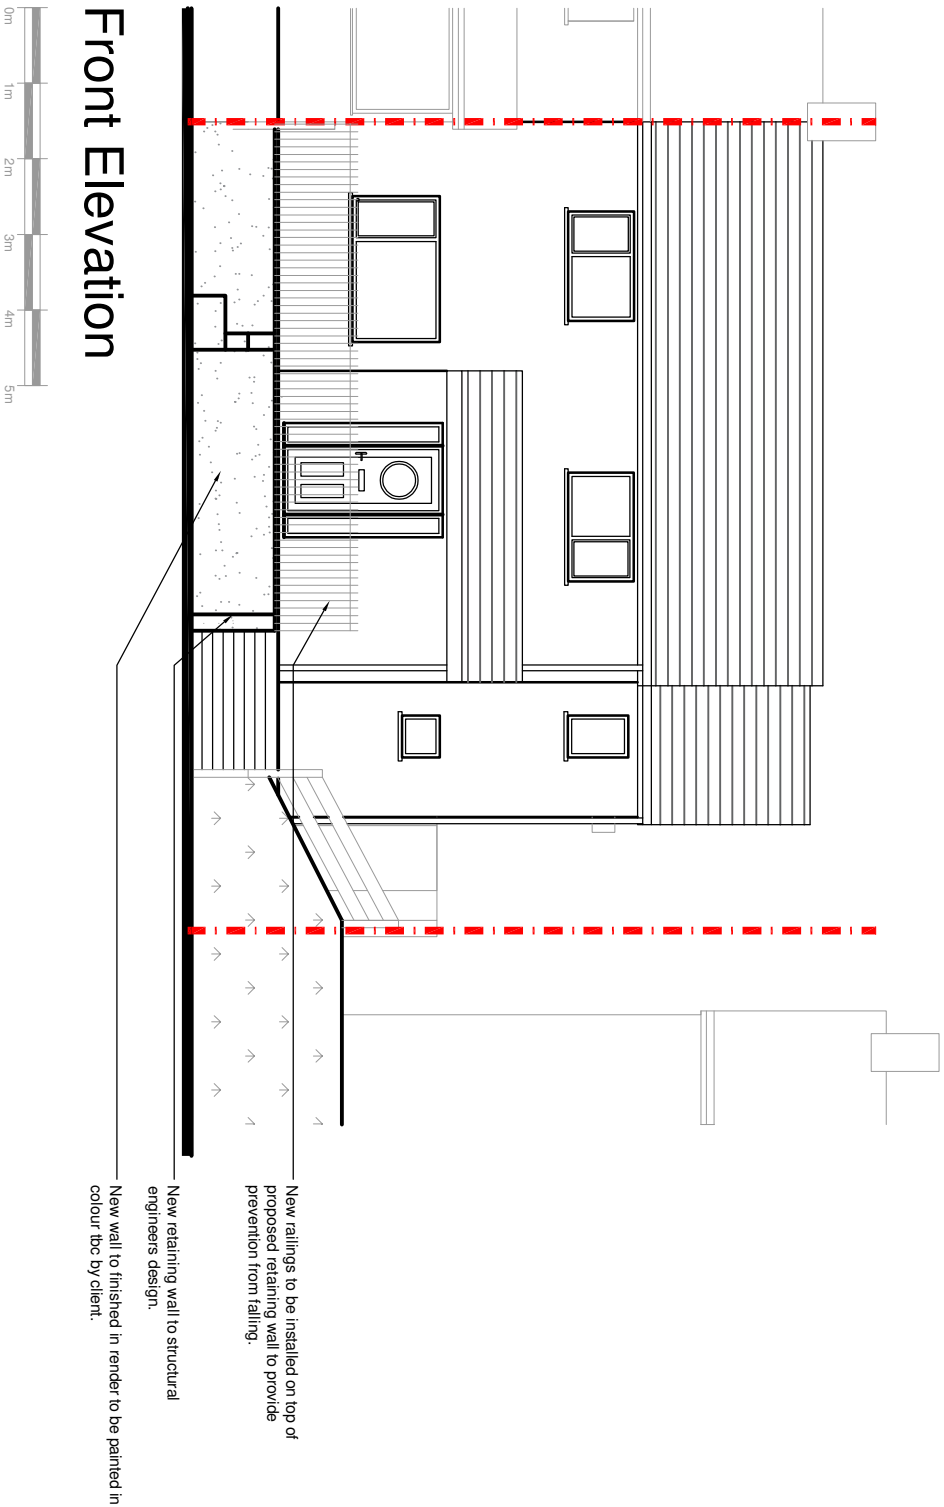

Location Plan 1:1250

