


TYPE C WATERPROOFING FOUNDATION DETAIL - (FIGURE A)
scale 1:20

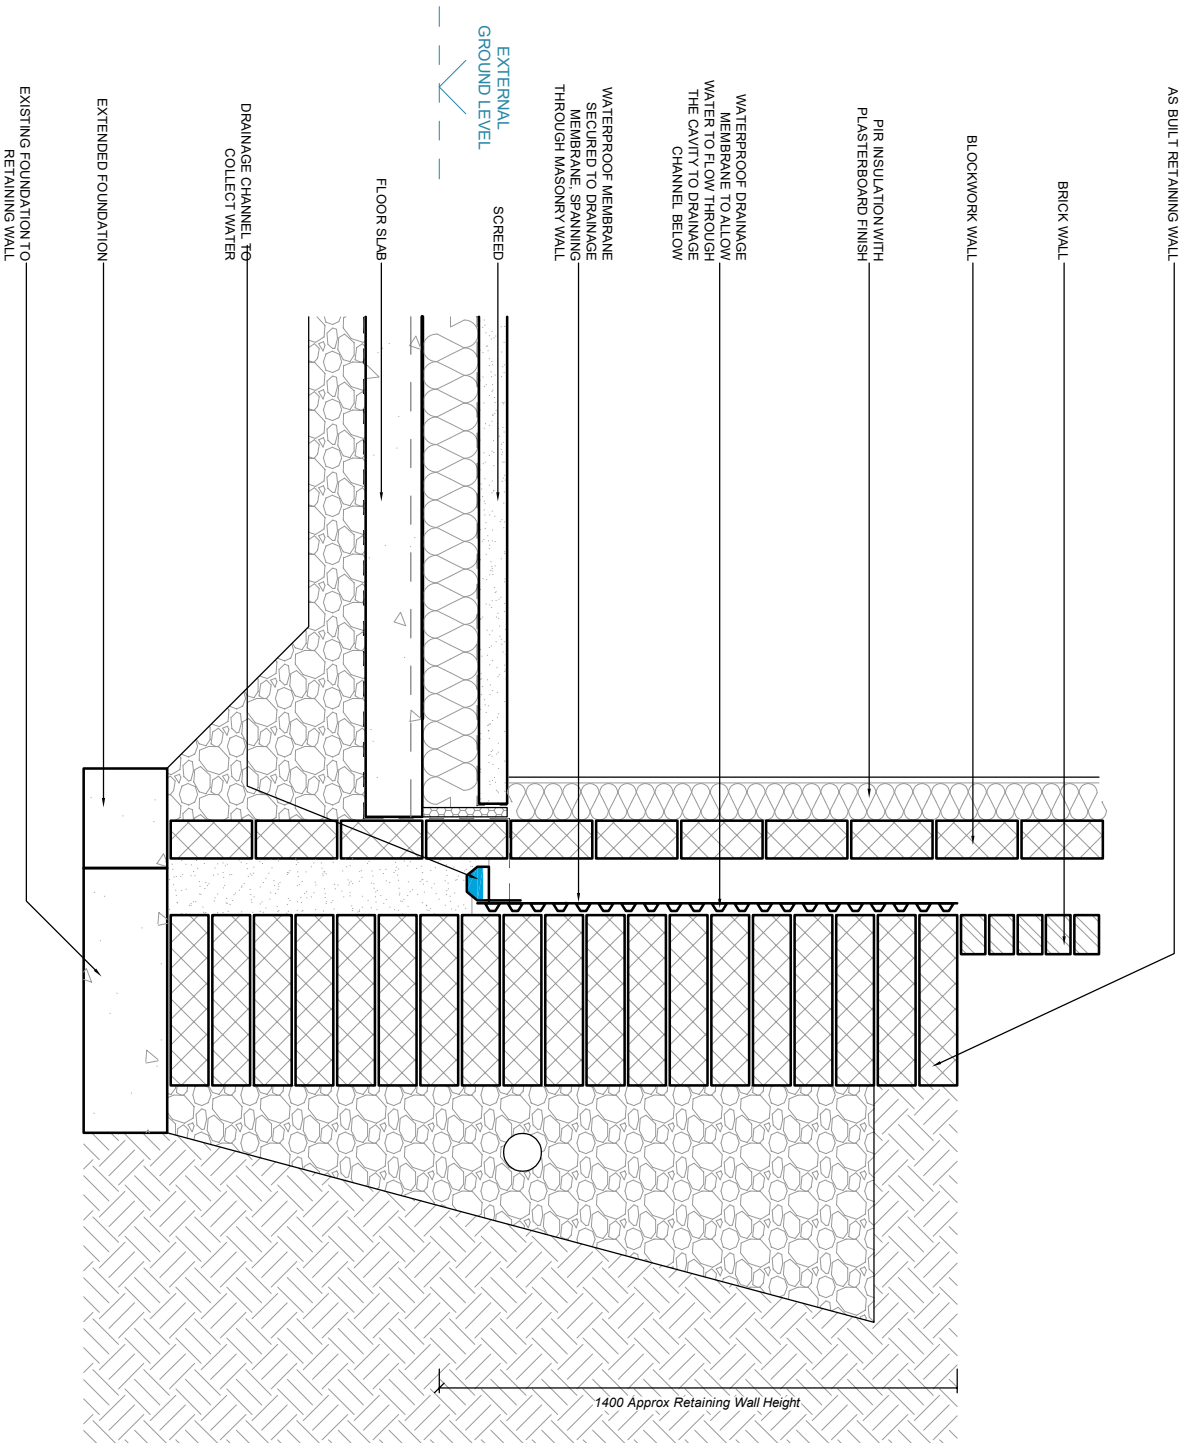

Number R 9 6 1 - 0 5 A 4

NOTES:
THIS DRAWING IS COPYRIGHT.
DO NOT SCALE FROM THIS DRAWING. WORK TO FIGURED
DIMENSIONS ONLY. CHECK ALL DIMENSIONS ON SITE. ANY
DISCREPANCIES TO BE NOTIFIED TO THE ARCHITECT.

NOTES:
DRAWINGS HAVE BEEN PRODUCED FOR PLANNING
AND BUILDING REGULATIONS PURPOSES ONLY. THE
CONSTRUCTION (DESIGN AND MANAGEMENT)
REGULATIONS 2015 (CDM) IS THE RESPONSIBILITY OF
THE CLIENT/ CONTRACTOR UNLESS OTHERWISE
AGREED IN WRITING.

REVISIONS	
-	-
-	-



SUITE 2.3, THE ESTATES OFFICE, 25-26
GOLD TOPS, NEWPORT, NP20 4PG

PHONE: 01633 744144
EMAIL: admin@ra-architects.co.uk

Richard Andrews Architects Ltd
Registered in England & Wales No8274171
Registered Office: Companies House, Crown Way Cardiff, CF14 3UZ
www.ra-architects.co.uk

Job
24 Park End
Langstone
Newport
NP18 2NB

Drawing
Type C Waterproofing Foundation
Detail

Number R 9 6 1 - 0 5 A 4
Scale 1:20
Date 08/2025
Drawn AM
Checked LS