


Pro UK Rendered Build-in
Swift box, built integral into the
new wall.


Solar Panels

Raised parapet gables with
natural stone copings

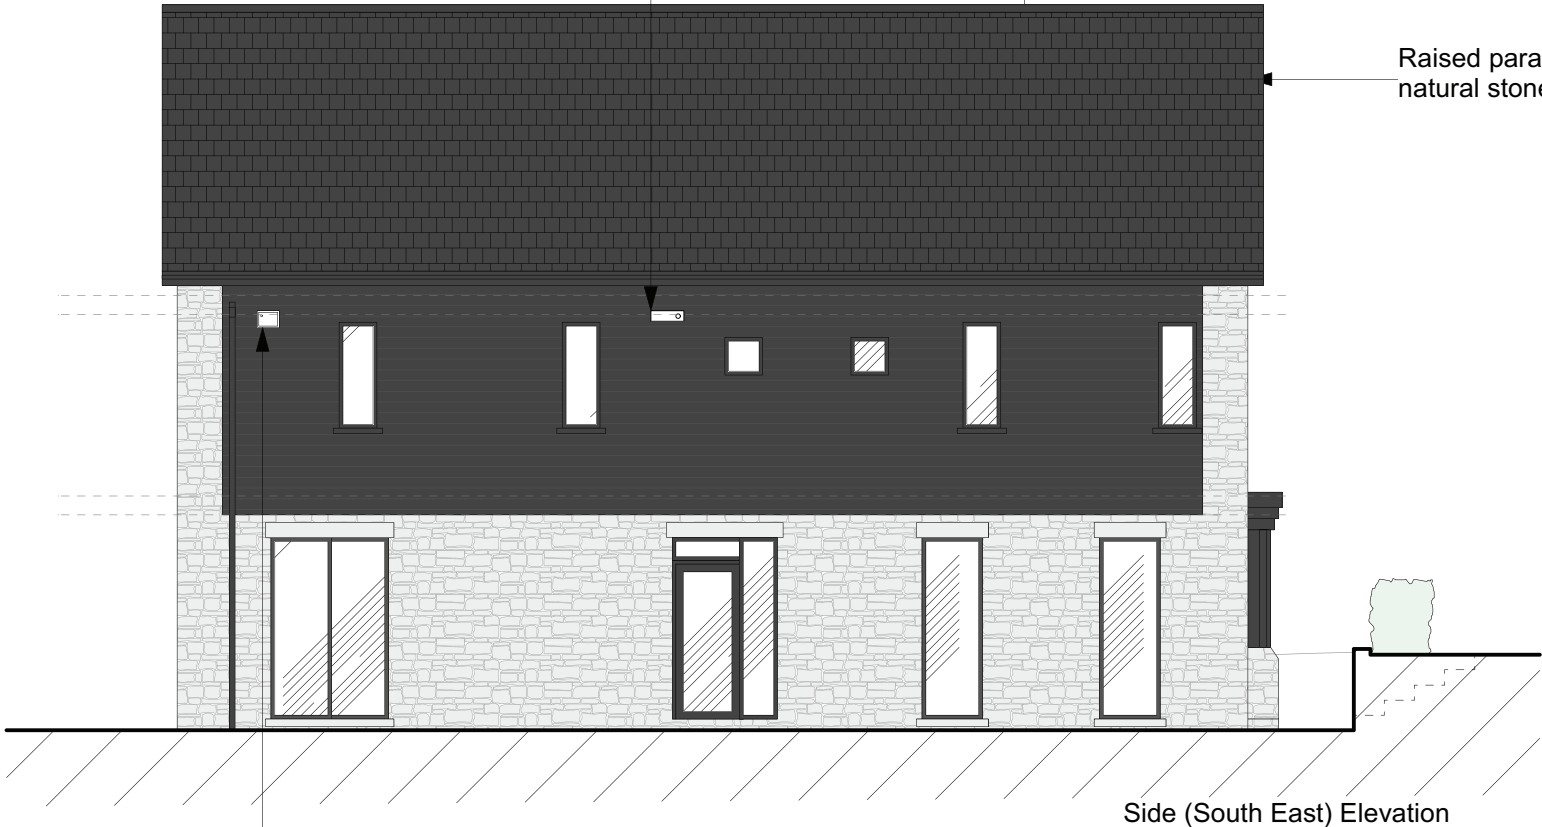

Side (South East) Elevation

Vivaro Pro WoodStone
Sparrow Nest Box, built
integral into new wall.

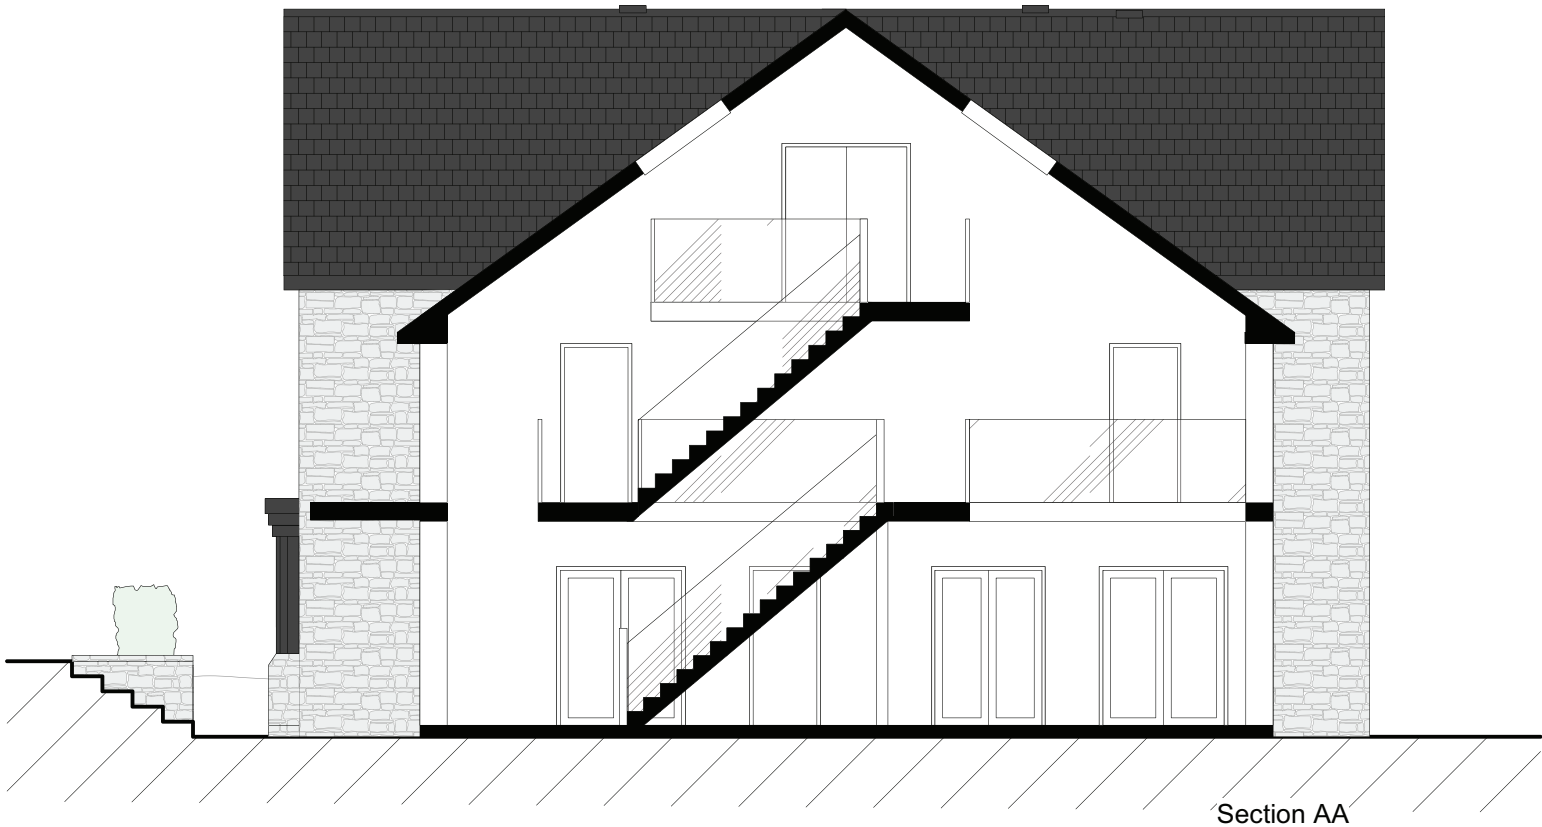

Section AA



Skerryvore Designs Ltd
skerryvoredesigns.co.uk

Phone **01633 897922**
Mobile **07816 934352**
contact@skerryvoredesigns.co.uk

JOB

TITLE Plough House
Druidstone Road

DRAWING

TITLE Side Elevation/
Section AA

DRAWING No. SD1118-23E

SCALE 1:100 @ A3

DATE June 2026