


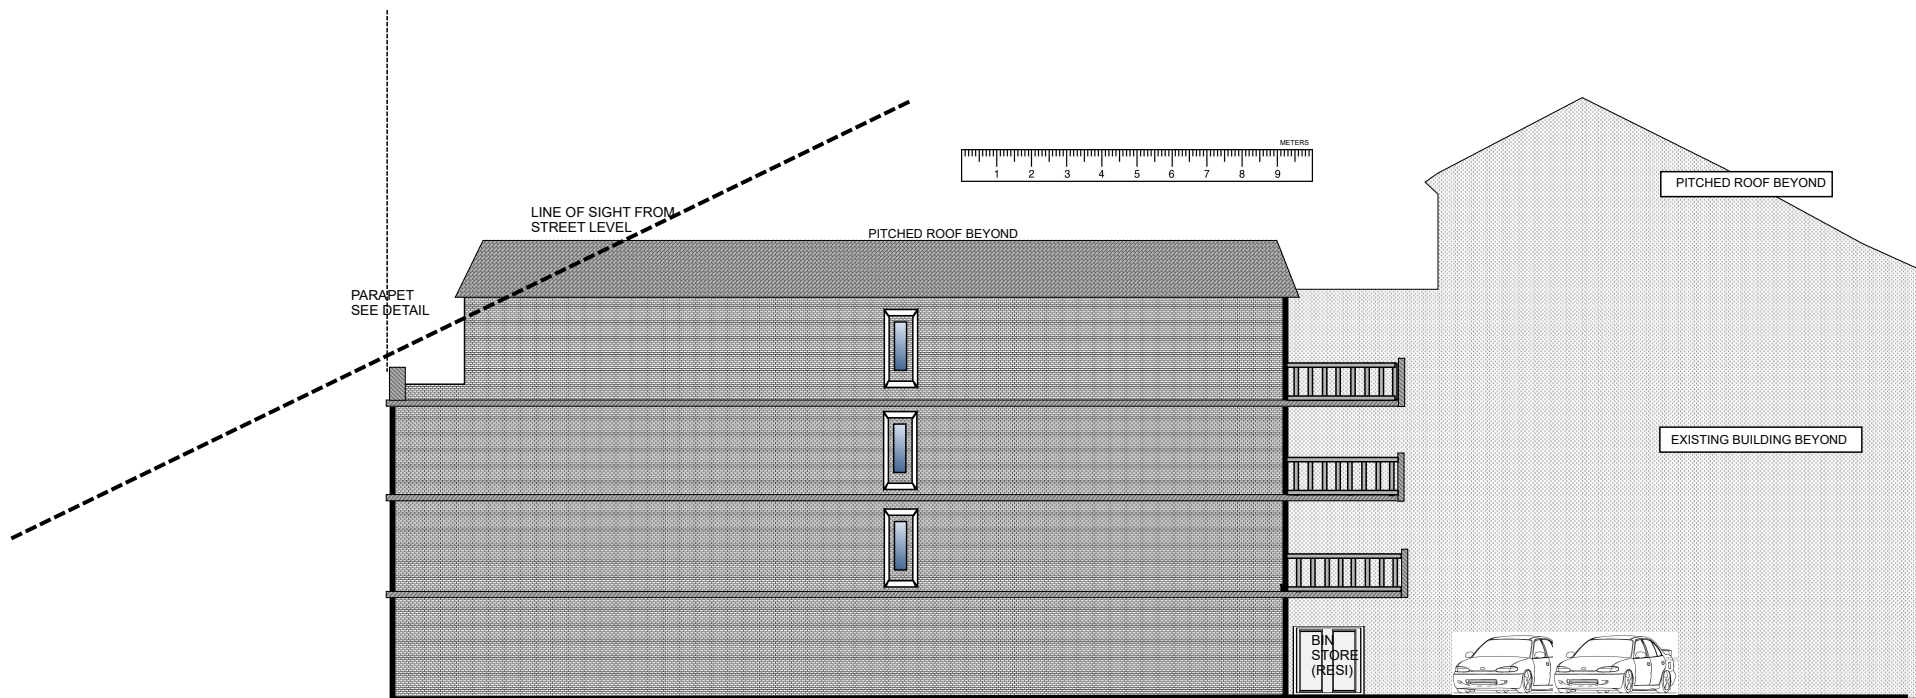

15301284
SIDE ELEVATION PROPOSED

HOUSETHIQUE LTD

PHOENIX
83 COMMERCIAL STREET
NEWPORT
NP20 1LR

MAINTY GROUP CONSULTING LTD
033006001738
15A NICH
NEWPORT
NP23 4EP