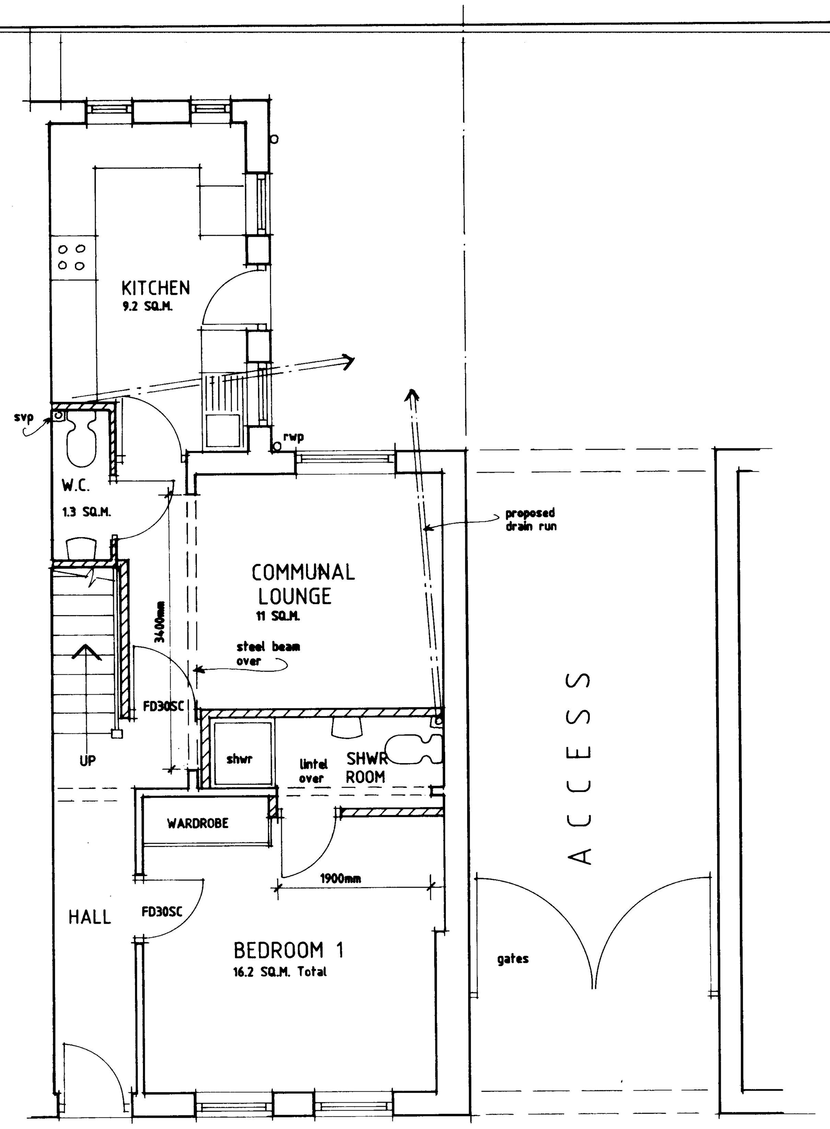

PROPOSED GROUND FLOOR PLAN

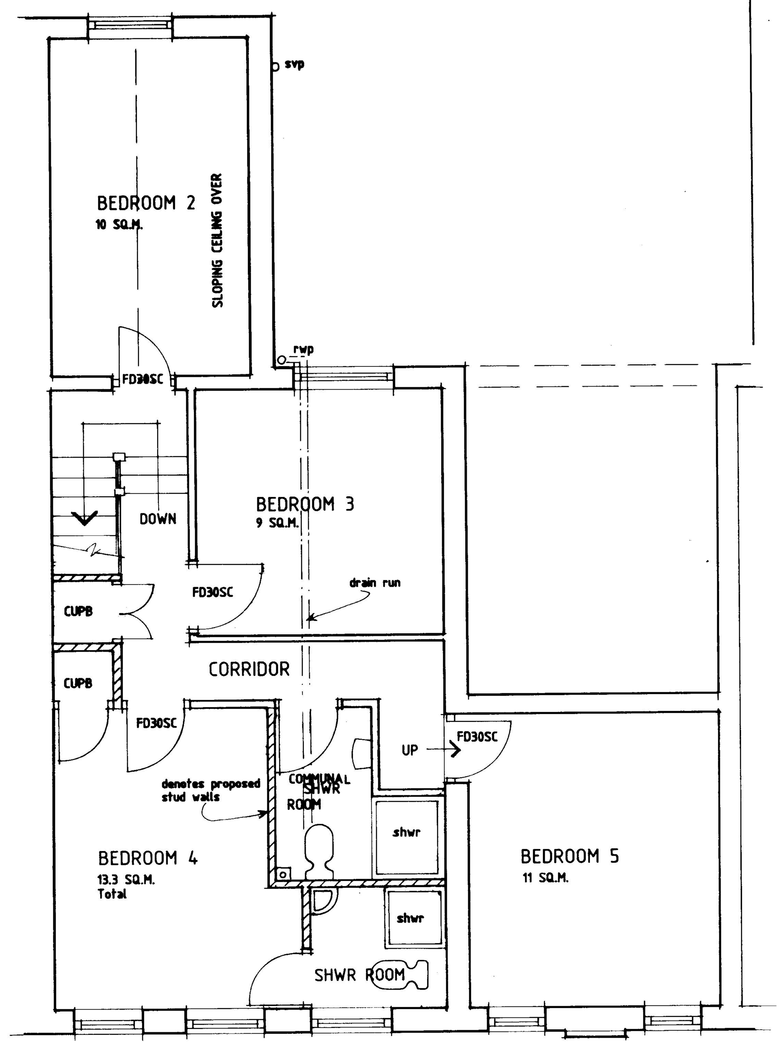

PROPOSED FIRST FLOOR PLAN

M
0 1 2 3 4

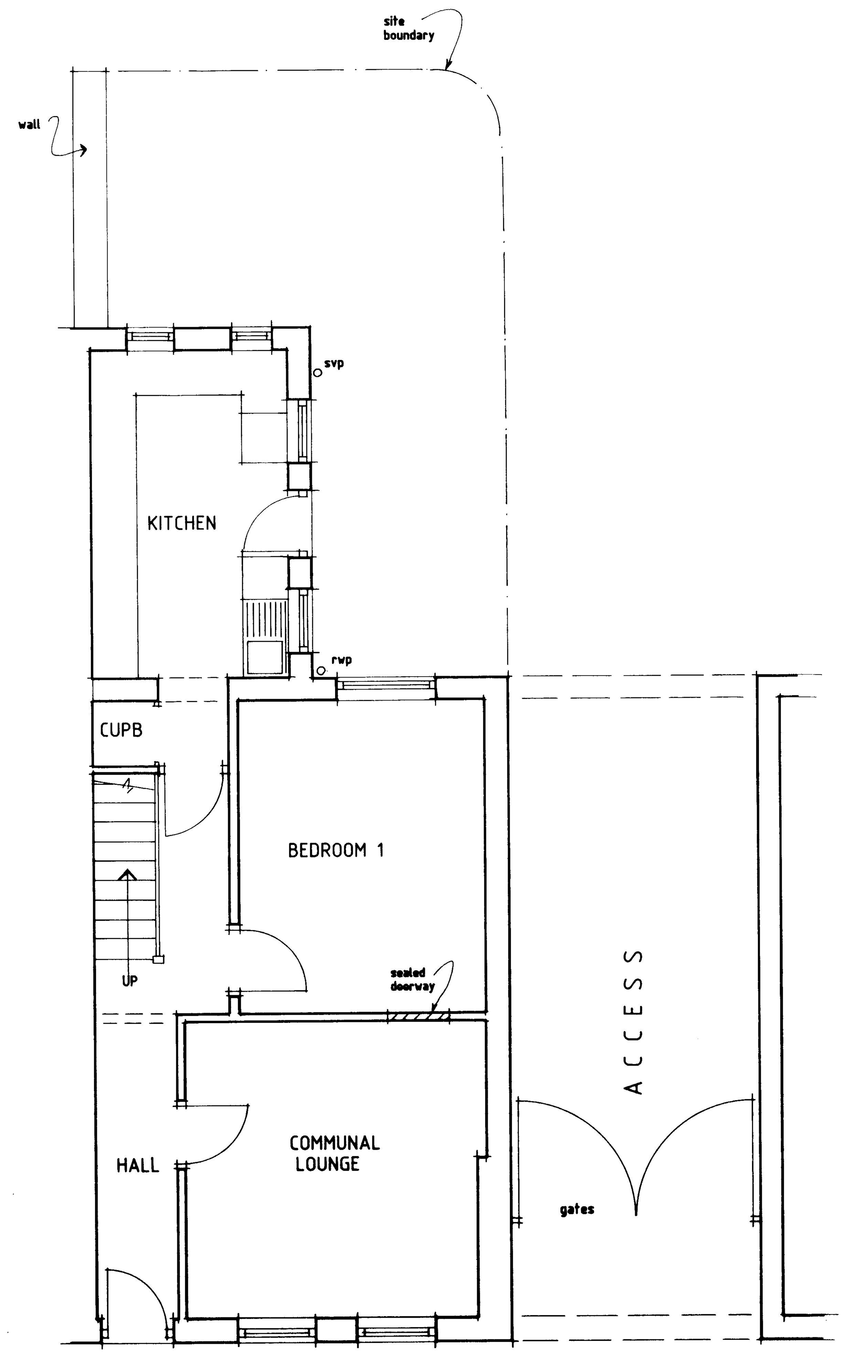

EXISTING GROUND FLOOR PLAN

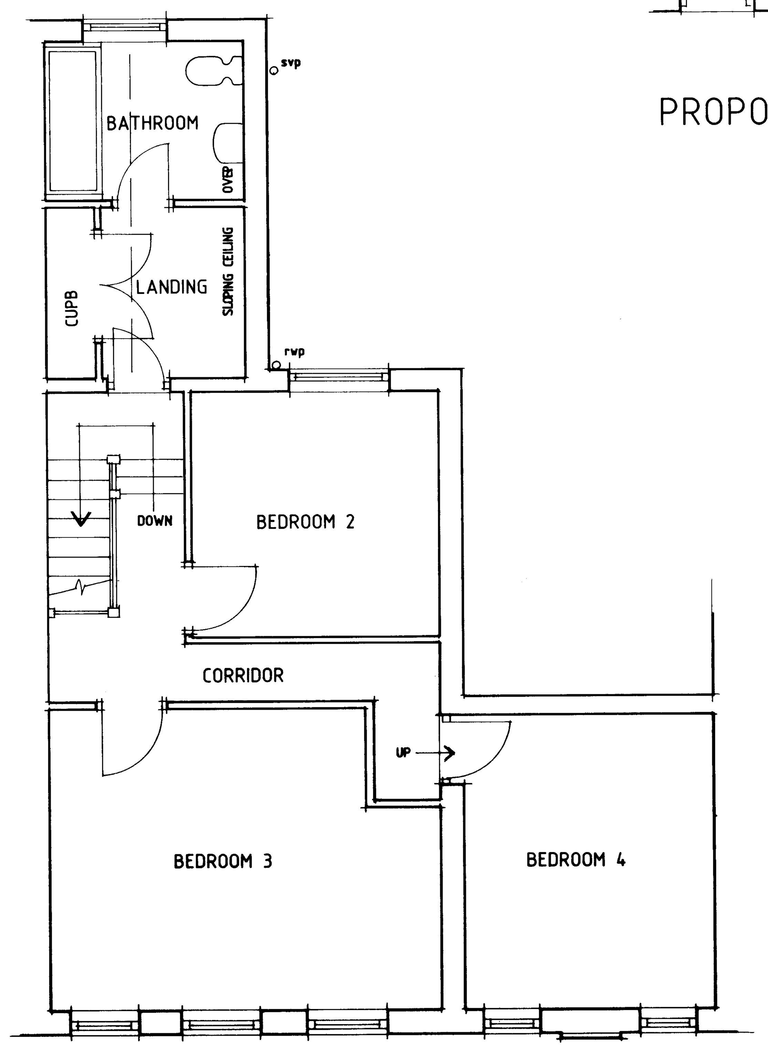

EXISTING FIRST FLOOR PLAN

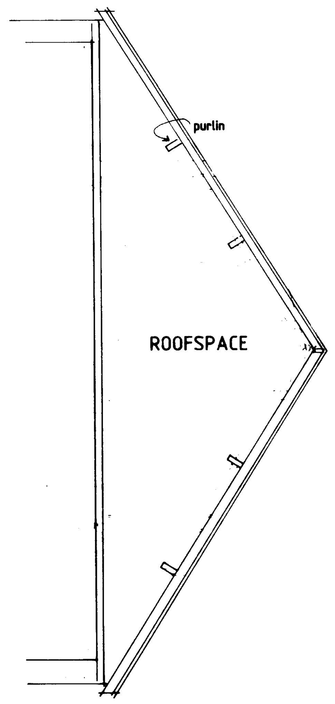

SECTION

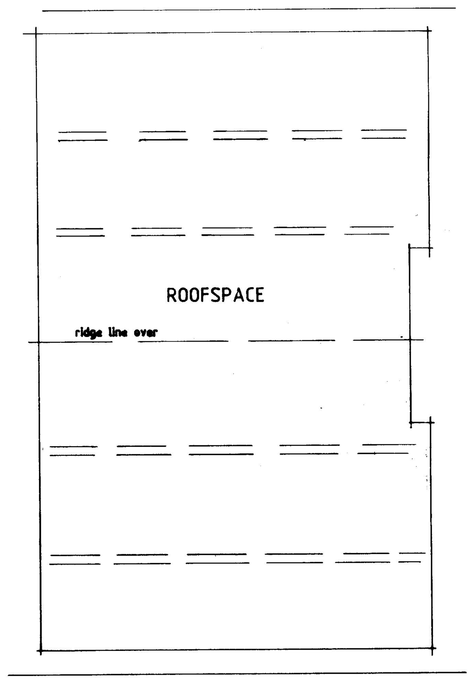

ATTIC PLAN

Revisions

Ref	Date	Description

K.W. DORRINGTON MCIAT MCABE
ARCHITECTURAL ASSOCIATES
Tel:(01633) 857566

PROPOSED ALTERATIONS TO EXISTING H.M.O. TO INCLUDE ADDITIONAL BEDROOMS - 6, MELLON STREET, NEWPORT, NP20 1EP.

EXISTING AND PROPOSED

date: FEBRUARY 2025

scale: 1:50- PLANS AT A1

drawing number:
KD1999/1