


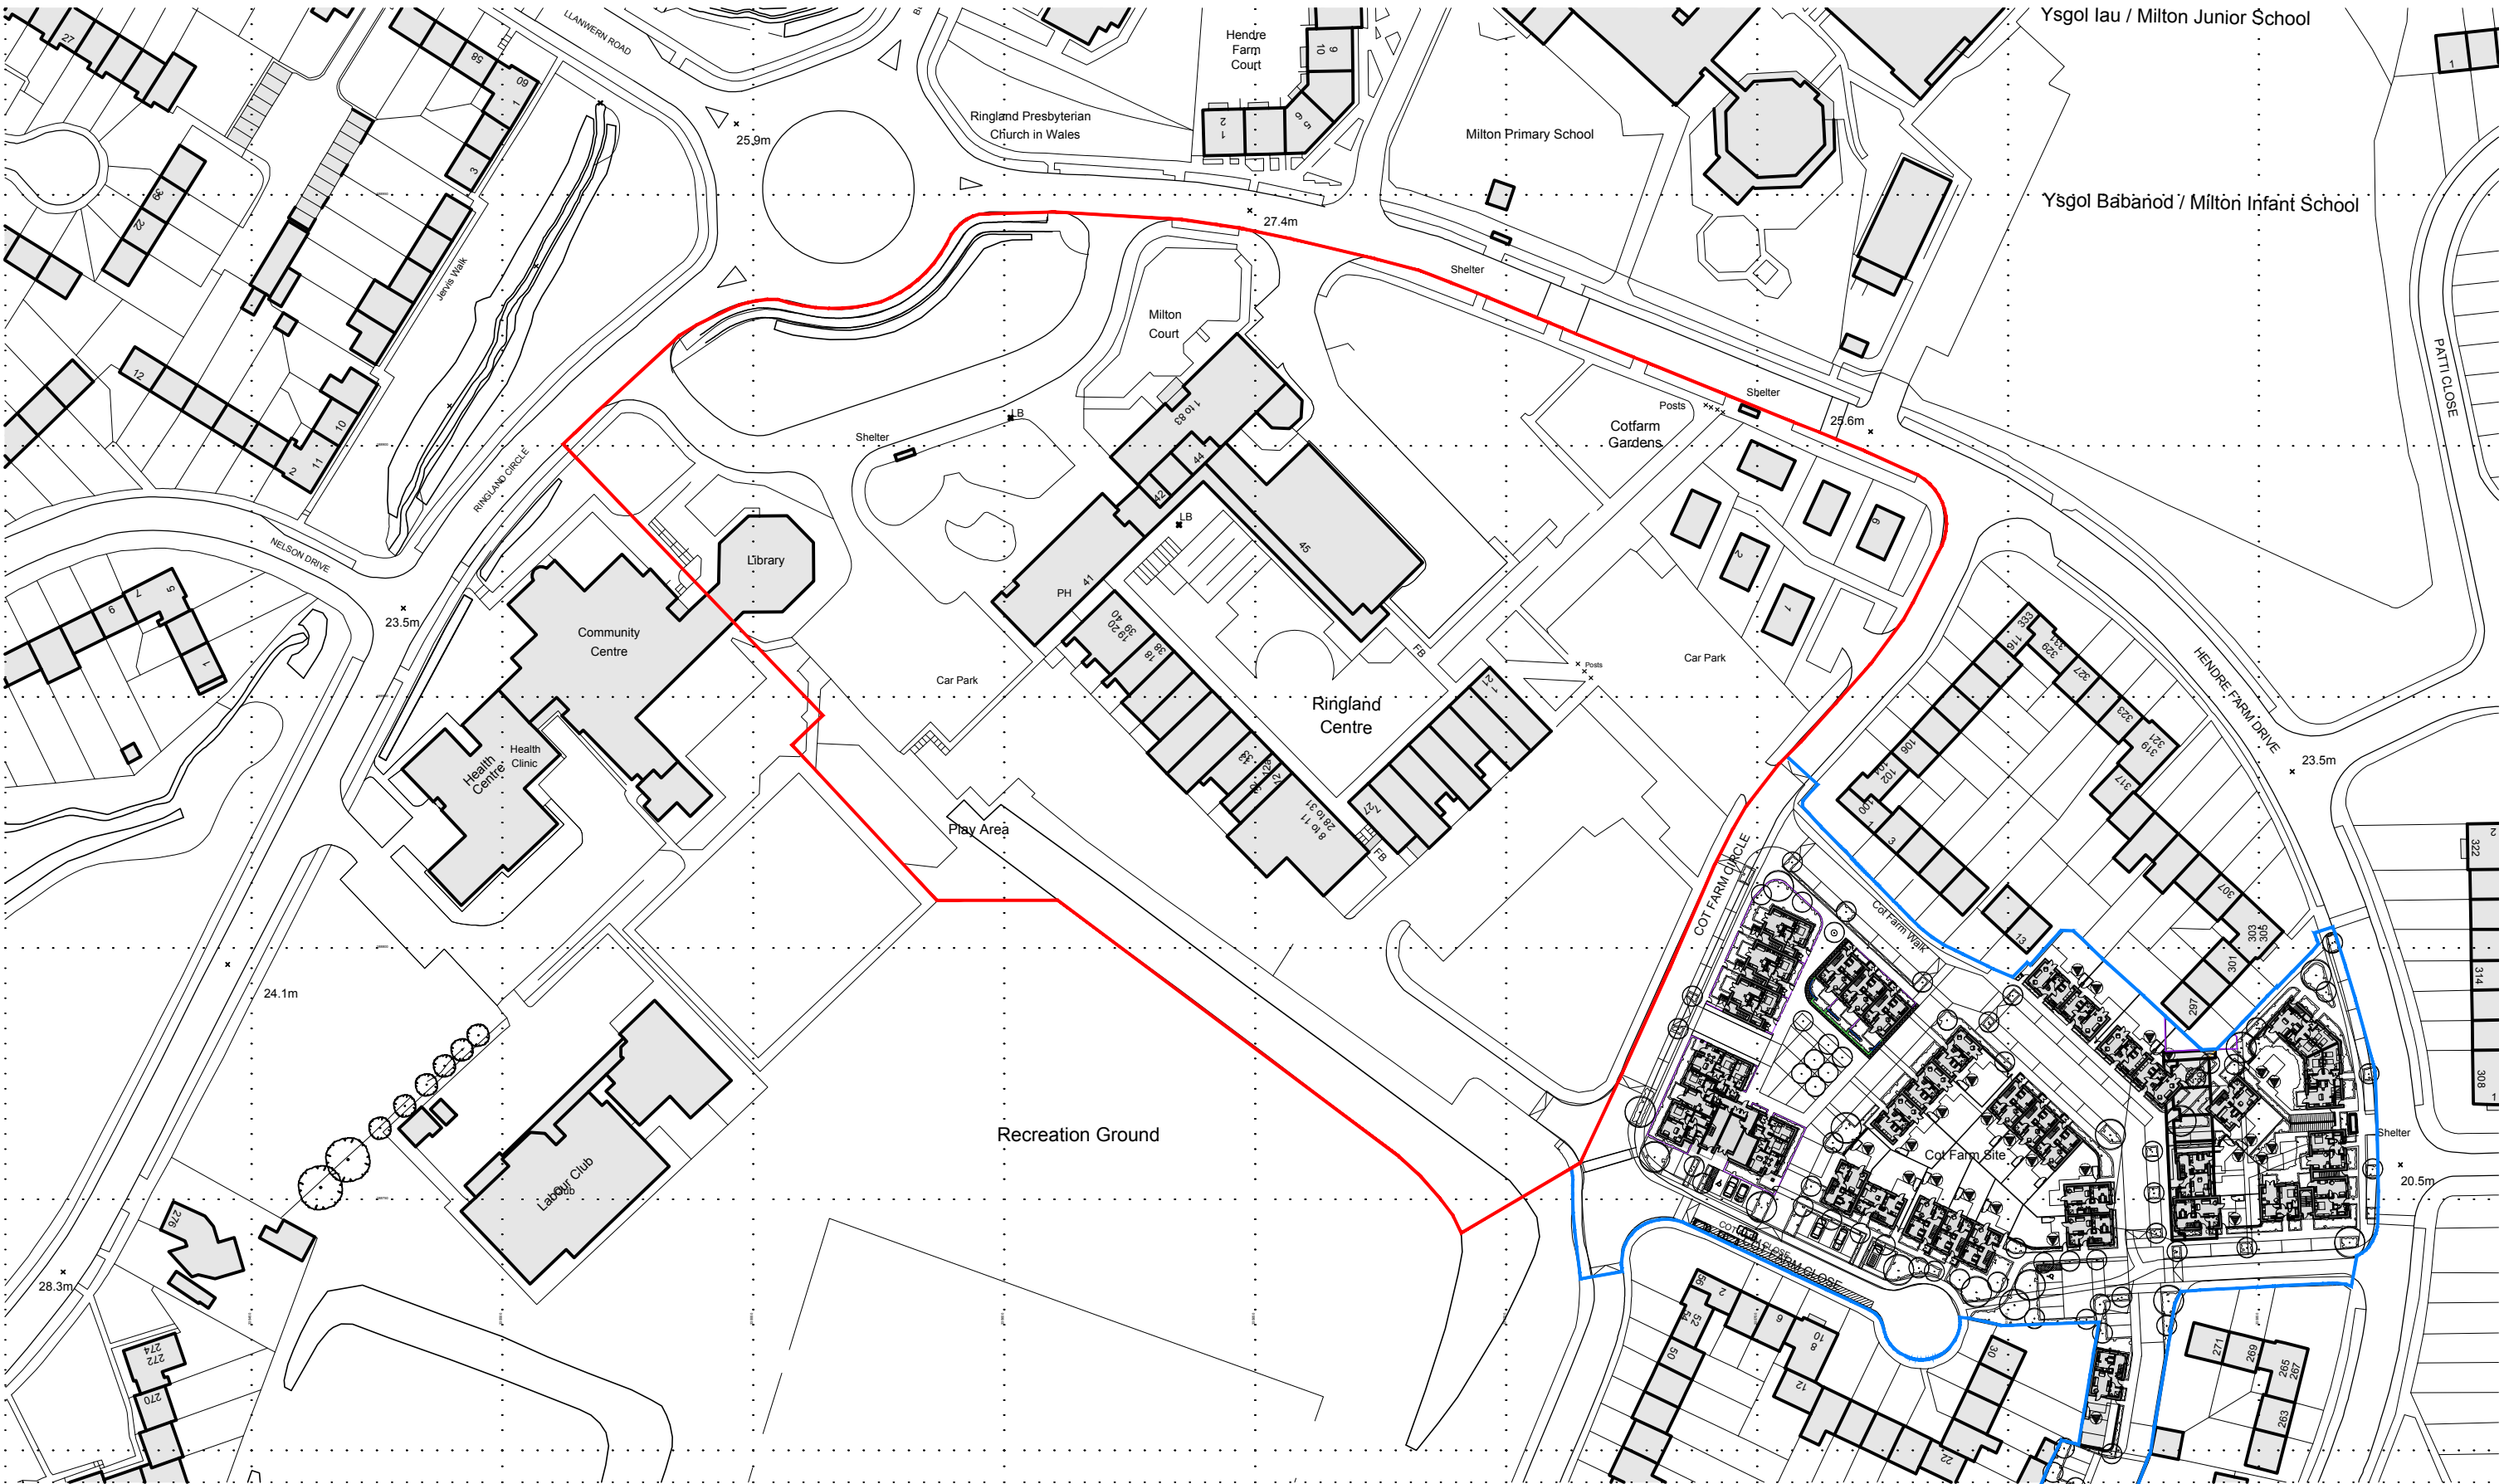

Ordnance Survey, (c) Crown Copyright 2018. All rights reserved. Licence number 100022432

Figured dimensions and levels to be used.
Any inaccuracies must be notified to the architect.
Detail drawings and large scale drawings take precedence over smaller drawings.

Rev:

Rev:

Rev:

Rev:

PRELIMINARY

PLANNING

DESIGN

TENDER

CONSTRUCTION

powelldobson
ARCHITECTS

Cardiff Office: Suite 1F, Building One, Eastern Business Park, Wern Fawr Lane, Old St Mellons, Cardiff CF3 5EA
Tel: +44 (0)33 33 201 001 Fax: +44 (0)29 2079 1212 email: cardiff@powelldobson.com

Contract: **Newport City Homes**
Ringland Regeneration
Title: **Site Location Plan**

Drawing No. **17095(05)100** / Rev.

Scale: **1: @ A1**
Date: **Date**
Drawn: **Drawn**
Checked: **Checked**

THIS DRAWING IS COPYRIGHT ©

Registered Office: Powell Dobson Ltd. Suite 1F, Building One, Eastern Business Park, Wern Fawr Lane, Old St Mellons, Cardiff CF3 5EA . Powell Dobson is a trading name of Powell Dobson Ltd a company registered in England and Wales No 3873802.