
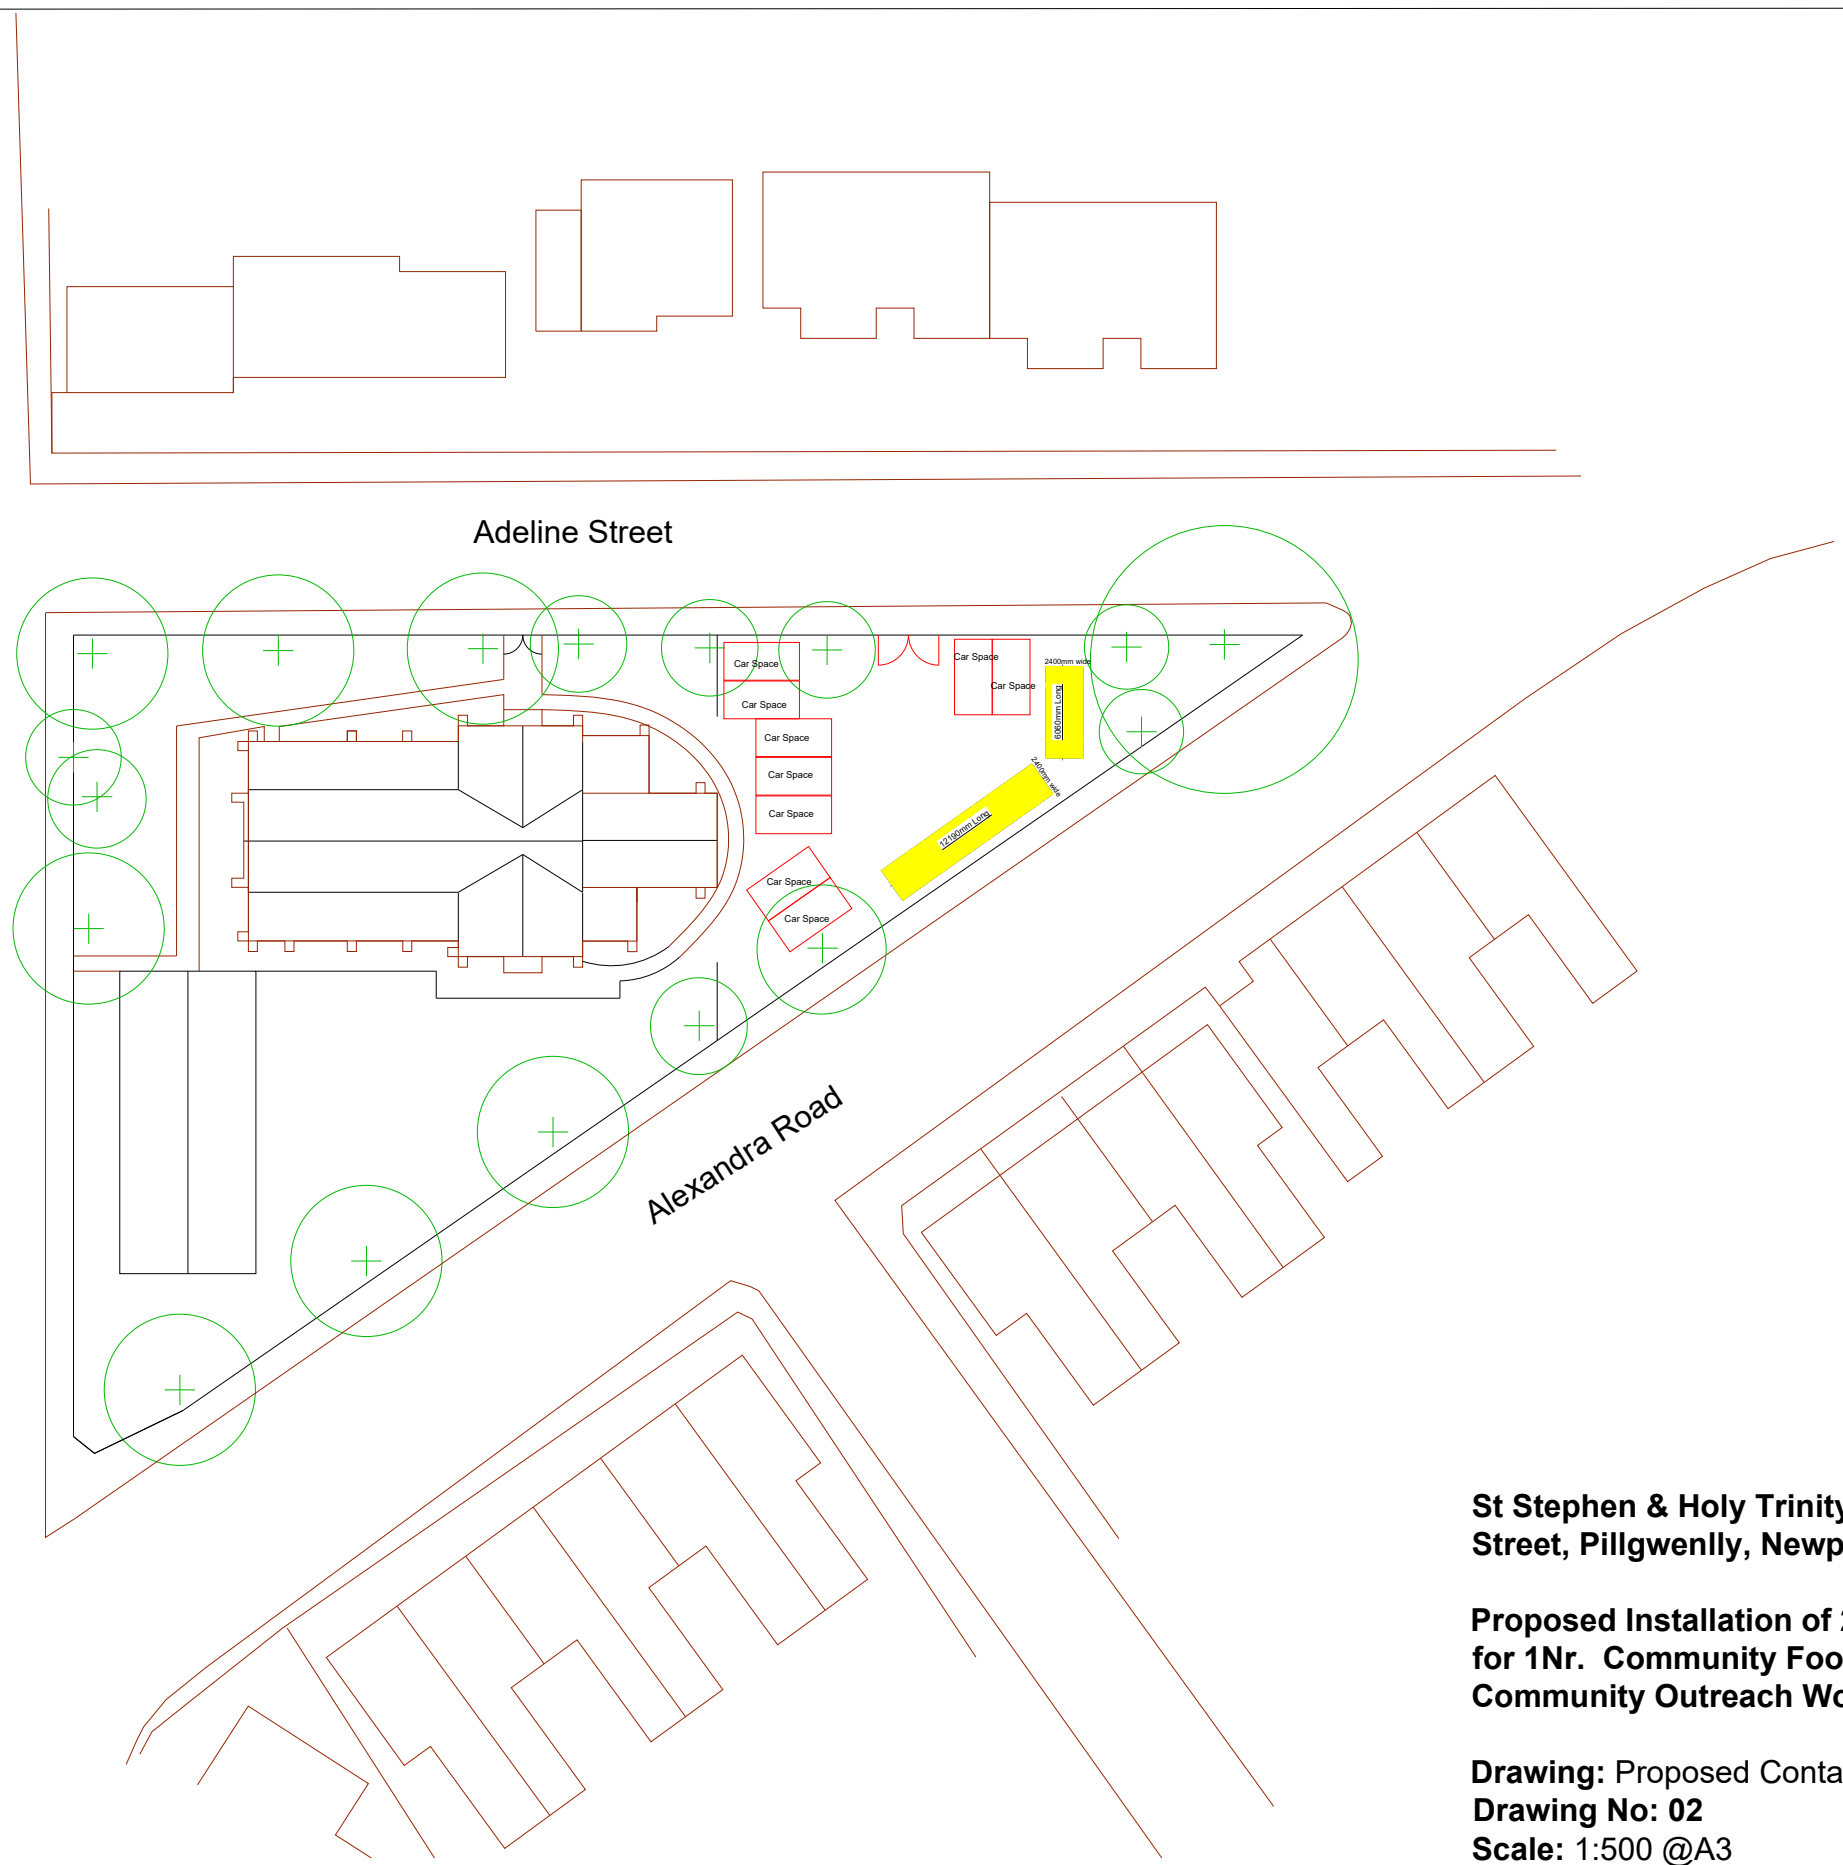


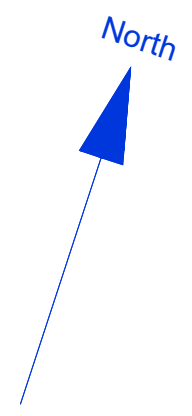

St Stephen & Holy Trinity Church Newport, Adeline Street, Pillgwenlly, Newport. NP20 2HA

Proposed Installation of 2Nr. Shipping Containers for 1Nr. Community Food Pantry & 1Nr. Community Outreach Works Office.

Drawing: Proposed Containers Layout
Drawing No: 02
Scale: 1:500 @A3

Date: 10.09.25