


Location Plan

Site Address: Easting: 326951 Northing: 188878

Date Produced: 04-Apr-2025

Scale: 1:1250 @A4

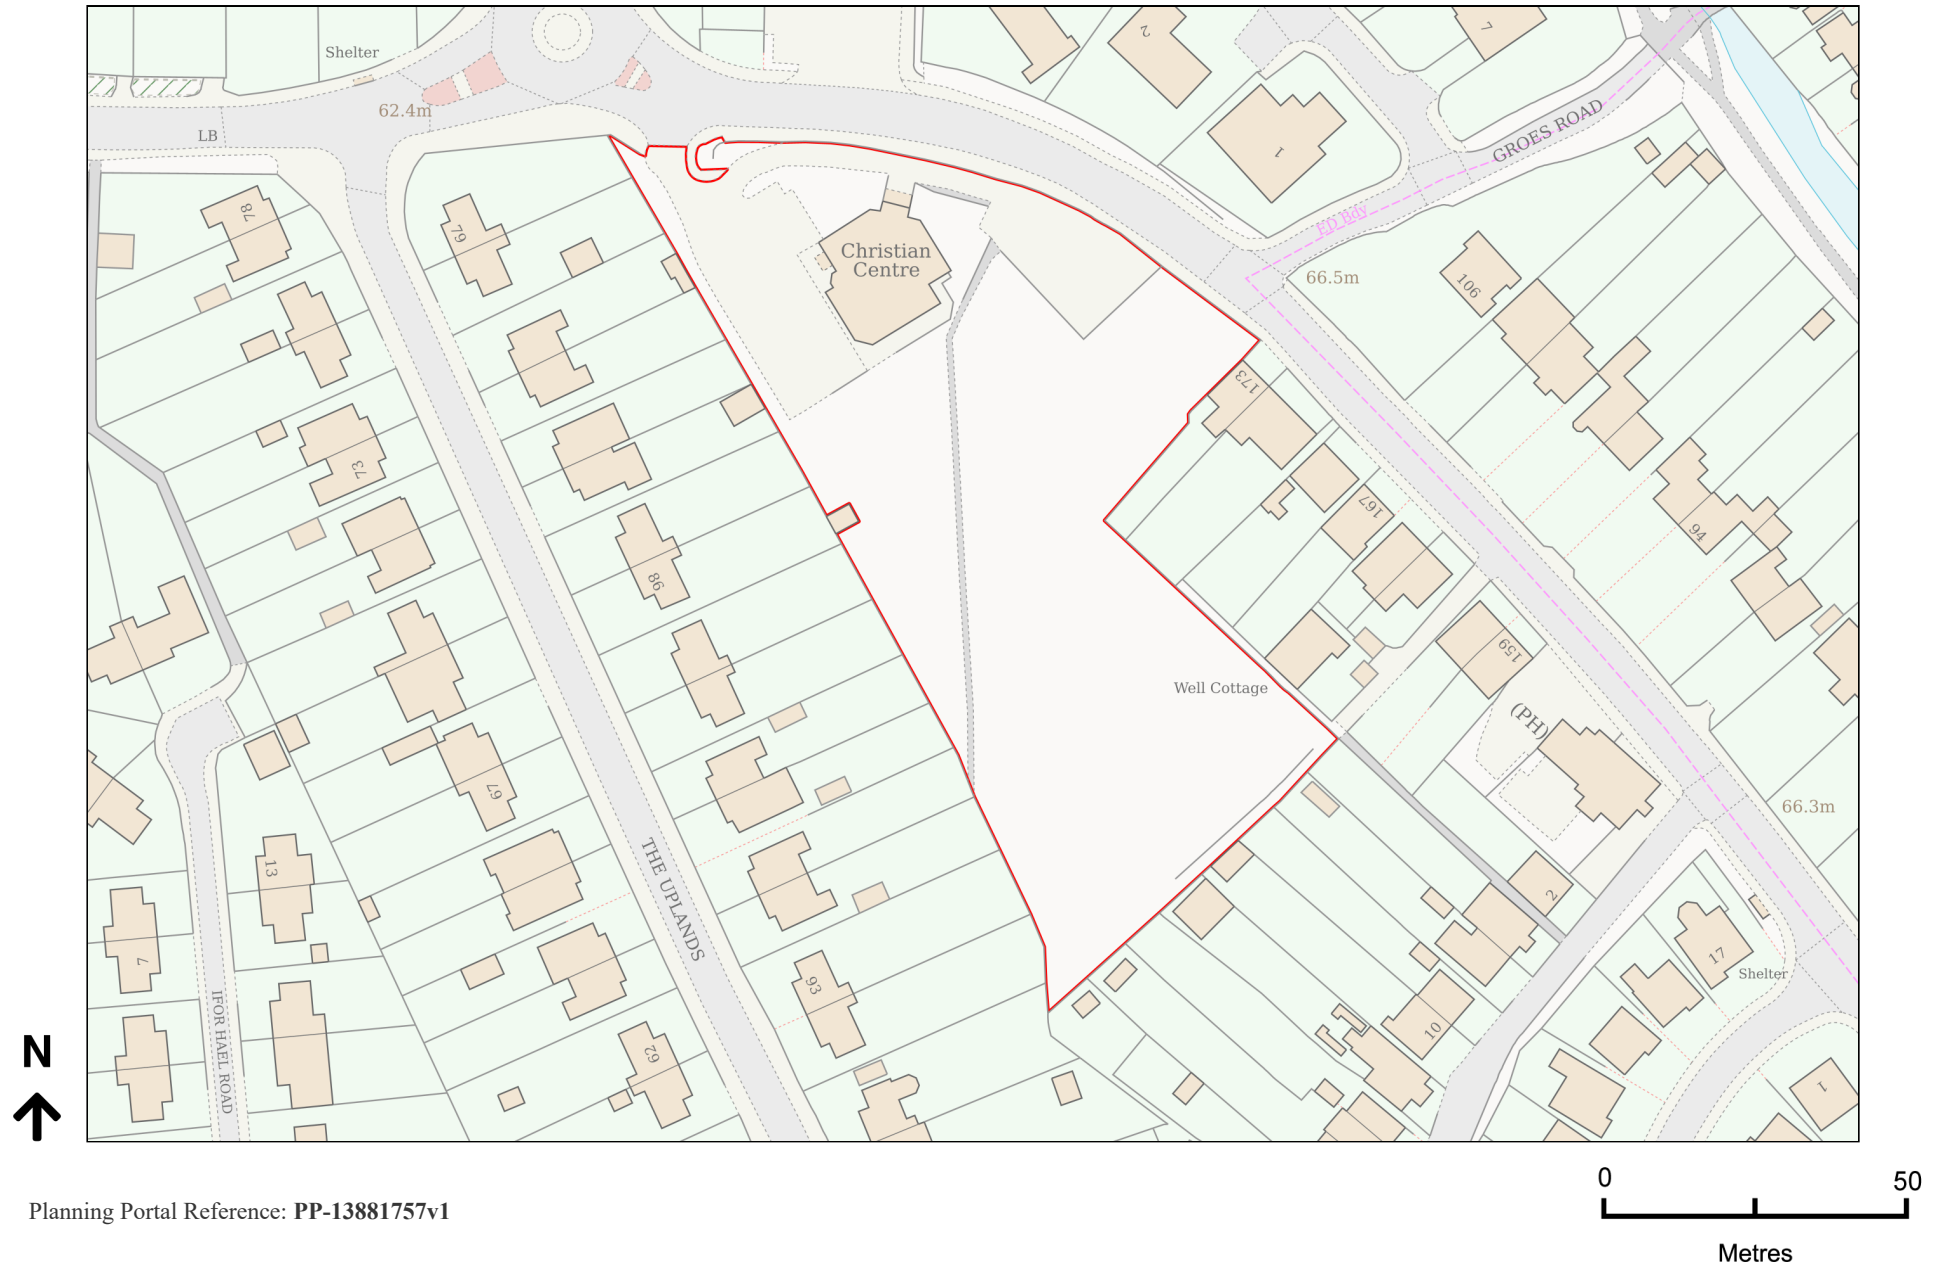

Planning Portal Reference: PP-13881757v1