




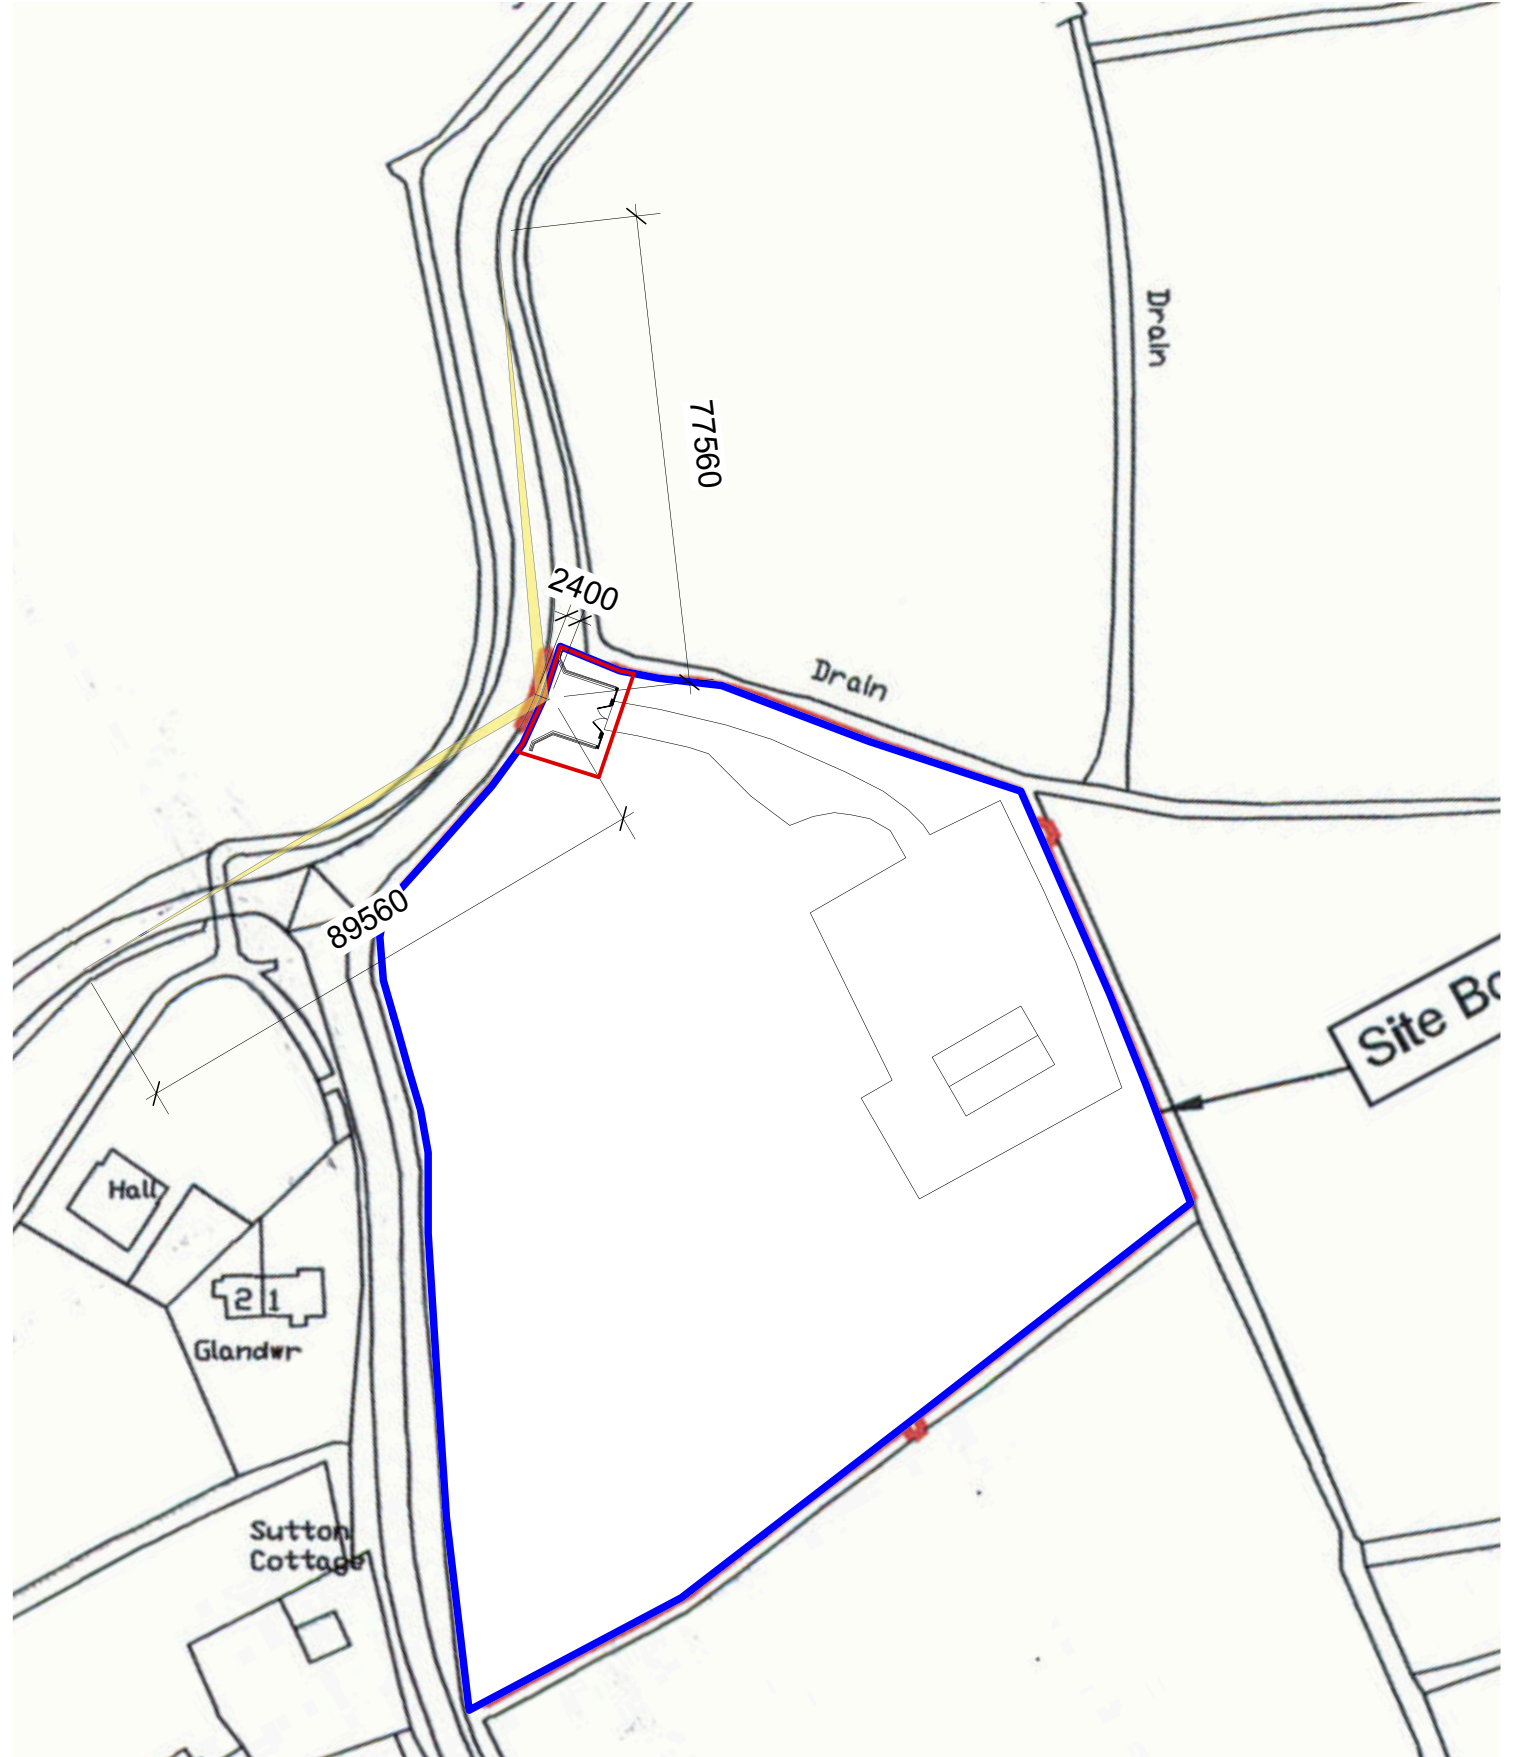

North

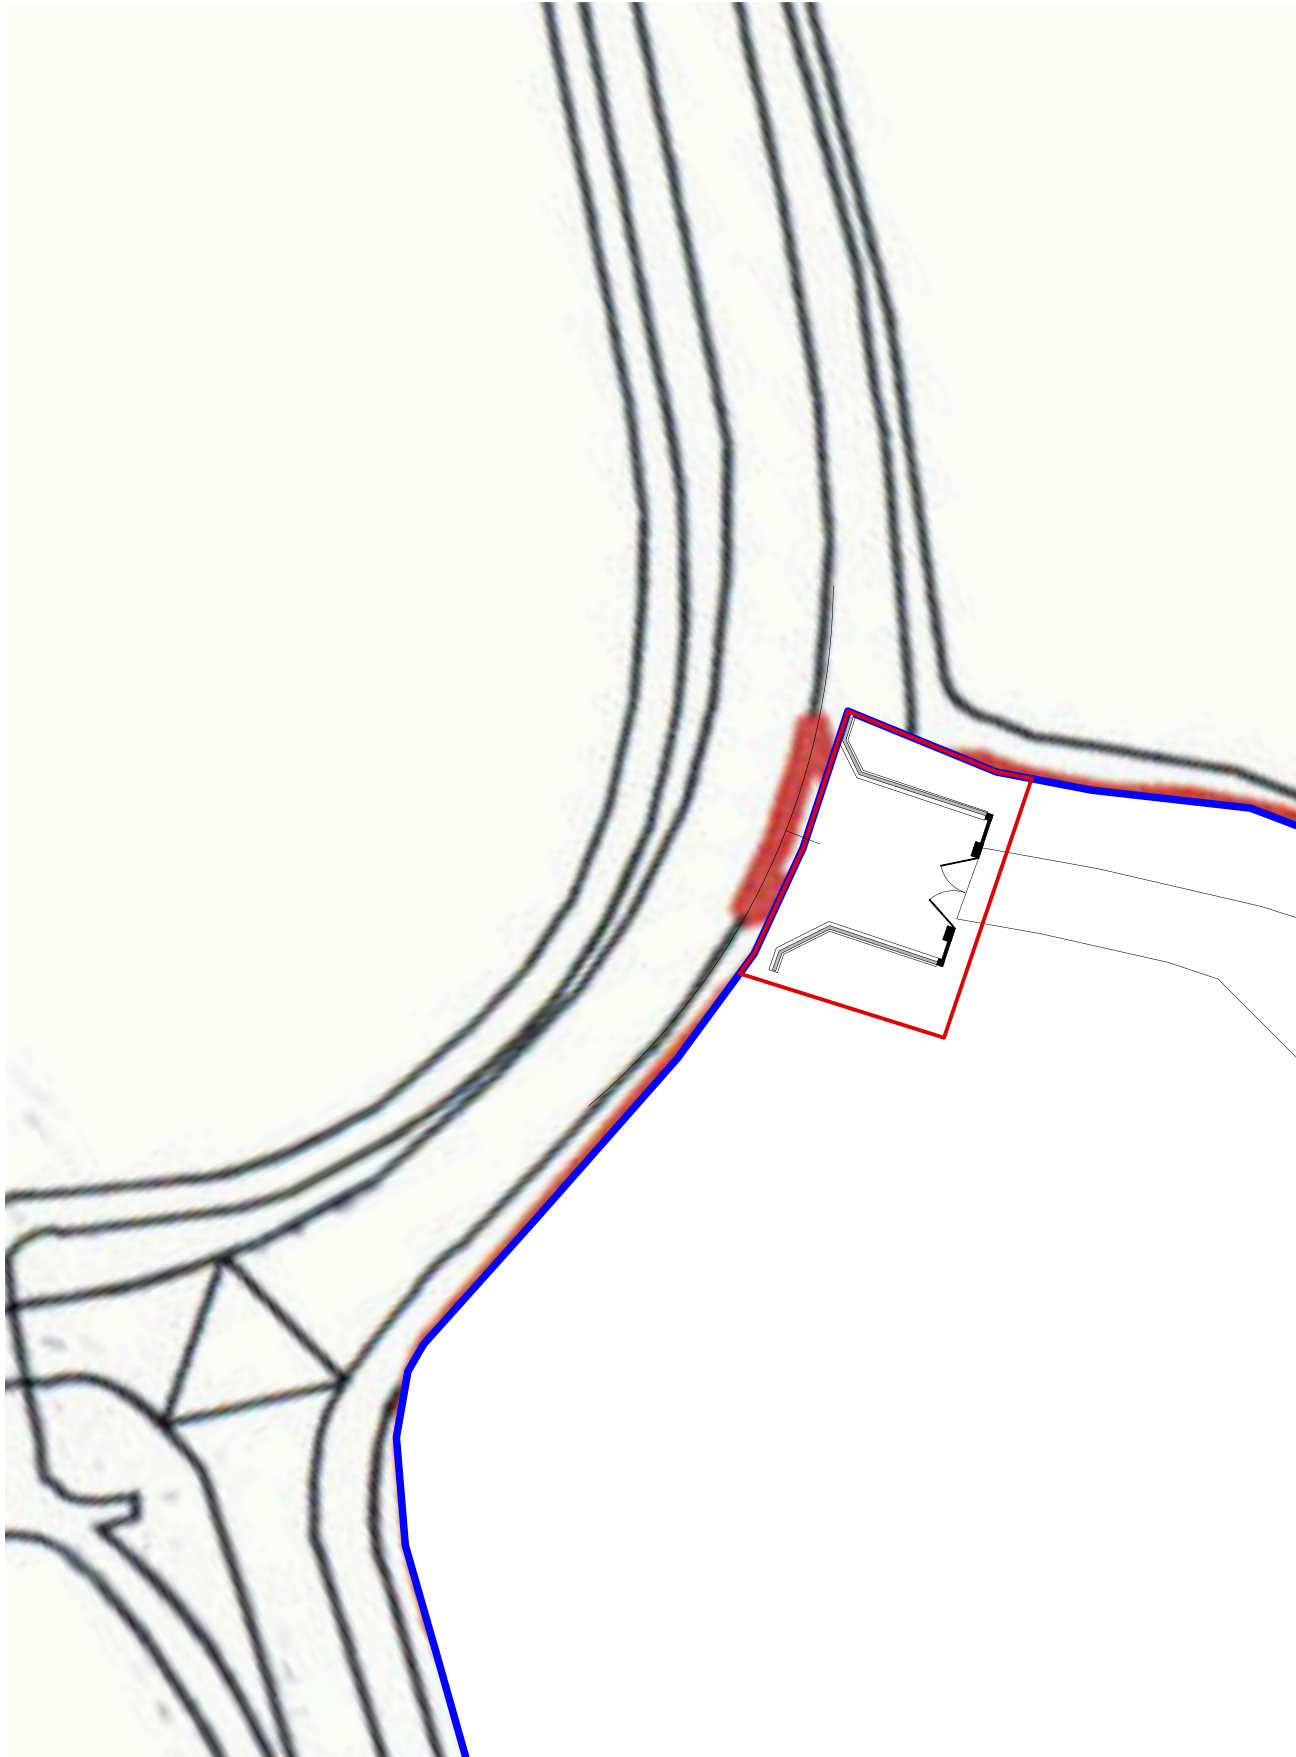

Scale bar 1:500 @ A3

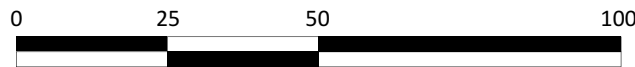

Scale bar 1:1250 @ A3

Skerryvore Designs Ltd
skerryvoredesigns.co.uk

SKERRYVORE DESIGNS

Phone **01633 897922**
Mobile **07816 934352**
contact@skerryvoredesigns.co.uk

JOB
TITLE Oakfields,
St. Brides,
Lighthouse Road,
Newport
NP10 8SF

DRAWING
TITLE Block and location plan

DRAWING No. SD1065-00

SCALE 1:500 / 1:1250 @ A3

DATE March 2025