


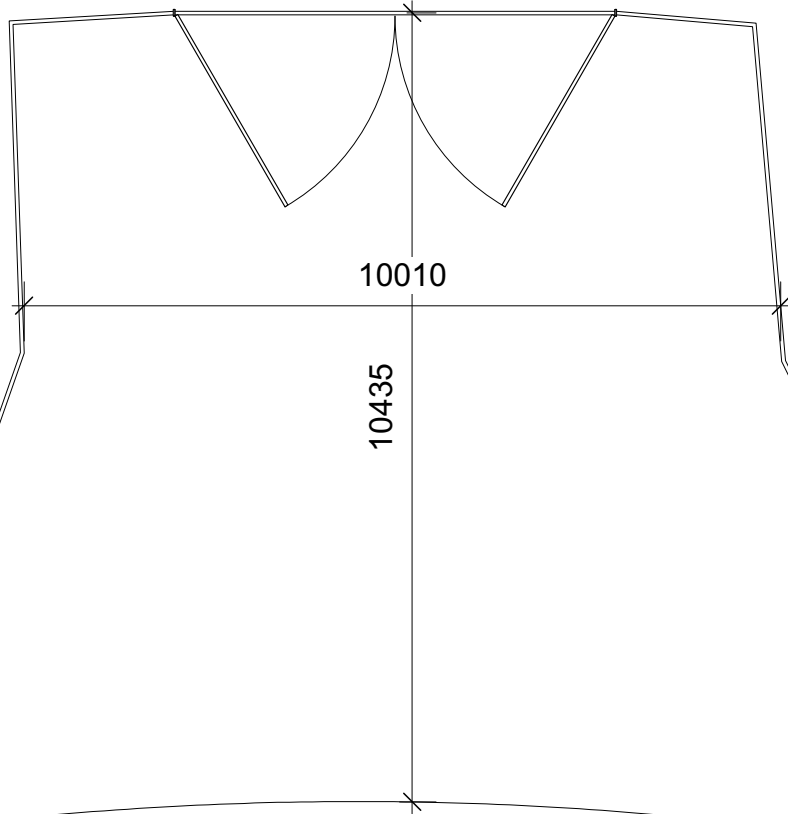

 Skerryvore Designs Ltd skerryvoredesigns.co.uk Phone 01633 897922 Mobile 07816 934352 contact@skerryvoredesigns.co.uk	JOB TITLE Oakfields, St. Brides, Lighthouse Road, Newport NP10 8SF	DRAWING TITLE Previous site entrance	DRAWING No. SD1065-02
			SCALE 1:100 @ A3
			DATE March 2025