


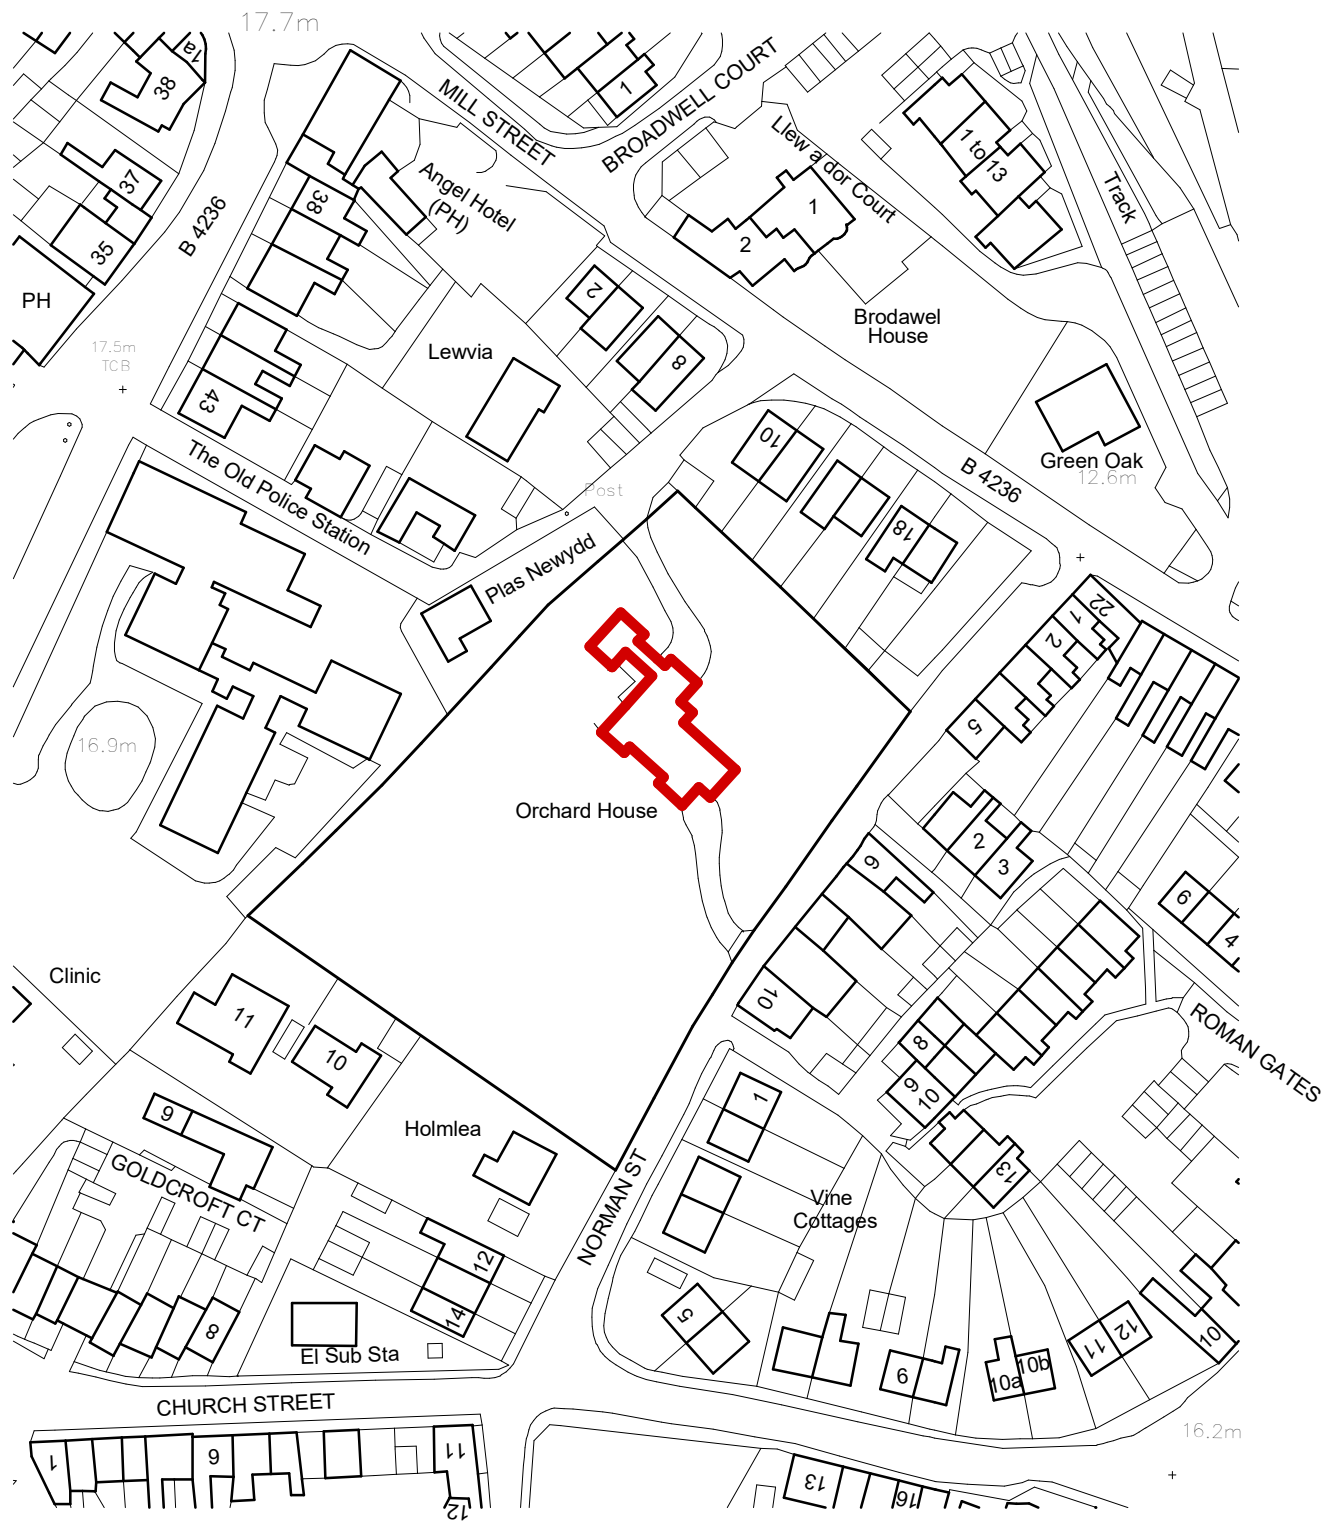


Red lines Indicate Site Boundary.

Ownership of all boundaries to be confirmed by client.

Site Area: 291.2sqm.

- Notes:
- 1. Drawings must not be scaled and any discrepancies must be reported immediately.
 - 2. The drawing is to be read in conjunction with all other relevant project drawings and schedules.
 - 3. Dimensions indicated are structural.
 - 4. Drawing must be printed in colour to ensure all elements are clearly identified.

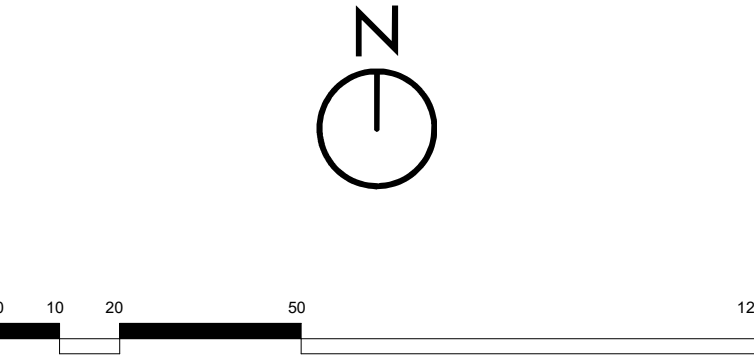

C1	Issued for Planning	LR	AH	13.05.25
Rev.	Description	Drawn	Check	Date

FOR APPROVAL

pentan

architects

22 Cathedral Road
Cardiff CF11 9LJ
t. 029 2030 9010
info@pentan.co.uk

Project

Orchard House

Client

Pobl

Drawing Title

Site Location Plan

Job no.	Org.	Zone	Level	Type	Role	Description	Status	Rev.
3258	PEN	ZZ	ZZ	DR	A	1010	B1	C1
Scale				Date				
1 : 1250		@ A3		May '25				

NOTES: Do not scale. All dimensions are in millimetres unless stated otherwise