



Elevation 01  
1 : 100




Elevation 02  
1 : 100



Elevation 03  
1 : 100



Elevation 04  
1 : 100

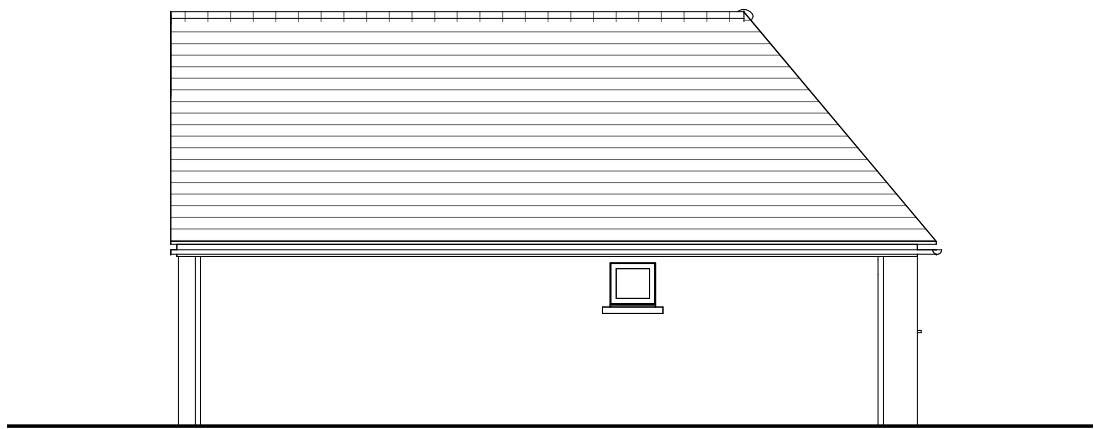


Elevation 05  
1 : 100




Elevation 06  
1 : 100



Elevation 07  
1 : 100

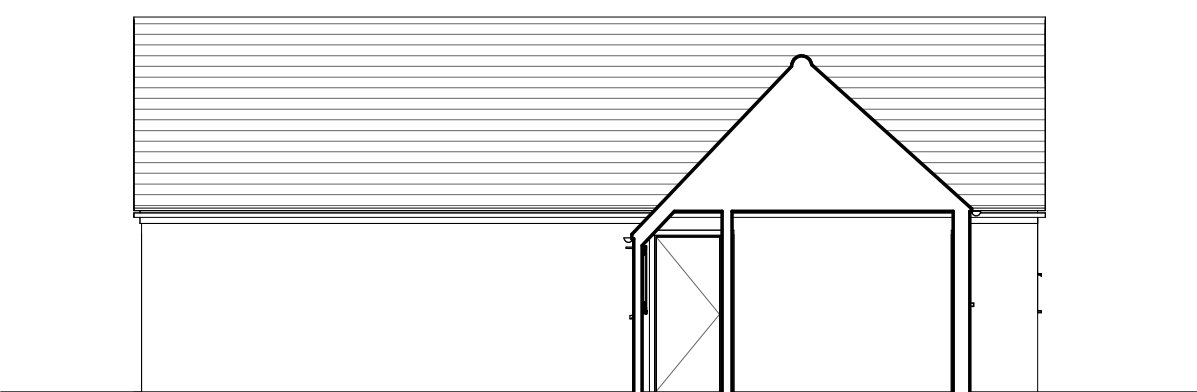

Elevation 08  
1 : 100

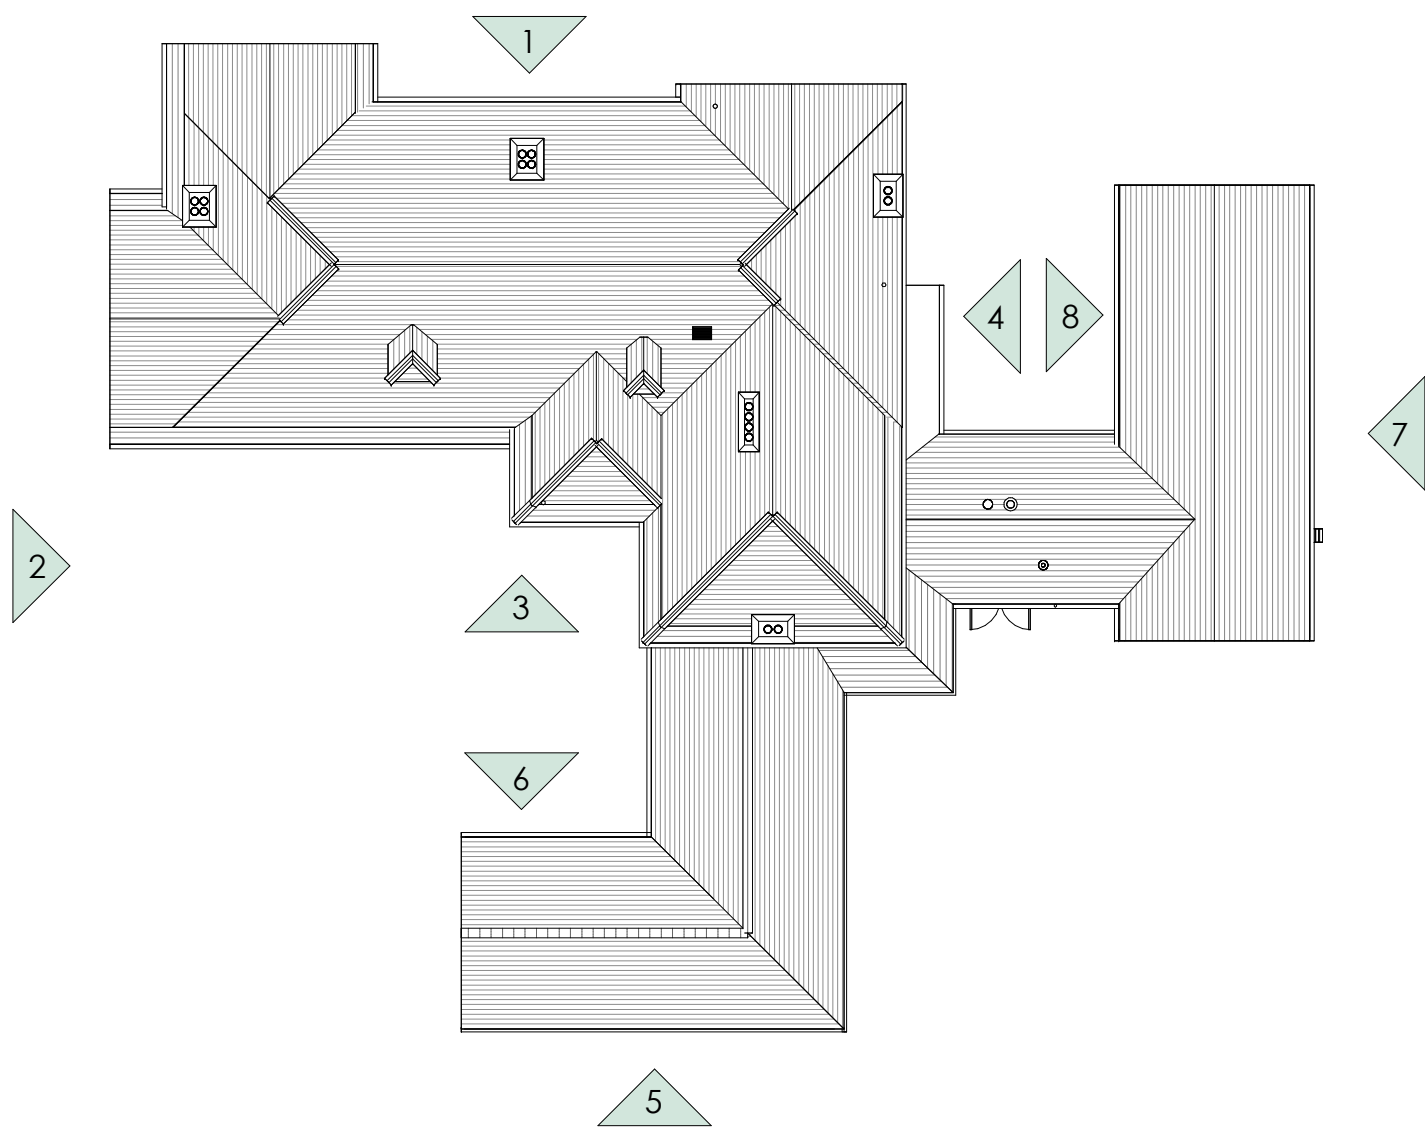

- Notes:
1. Drawings must not be scaled and any discrepancies must be reported immediately.
  2. The drawing is to be read in conjunction with all other relevant project drawings and schedules.
  3. Dimensions indicated are structural.
  4. Drawing must be printed in colour to ensure all elements are clearly identified.

MATERIALS KEY

External Walls:

- Red Facing Brickwork
- Horizontal Timber Cladding
- Hanging Clay Tiles

Windows and Doors:

Windows, generally:  
White Proprietary Timber Casement Windows to Ground Floor.  
White Proprietary Timber Sliding Sash Windows to First Floor.

External Doors :  
Generally, timber glazed doors - styles as indicated on drawings.  
Timber louvred doors to plant room.

Roofs:

Pitched Roofs  
Traditional Red Plain Clay Tile, with Half Round Ridge Tiles.

Fascias, Soffits & Snow Boards:  
Timber, Painted Black

Chimneys:  
Face brickwork, to match main house with chimney pots.

Flashings:  
Lead Sheet

Rainwater Goods:

Black Half Round Cast Iron Gutters & Downpipes

|      |                                          |       |       |          |
|------|------------------------------------------|-------|-------|----------|
| C2   | Drawing status raised to 'Construction'. | JG    | LR    | 11.09.24 |
| C1   | Preliminary Construction Issue           | LR    | JS    | 07.06.24 |
| Rev. | Description                              | Drawn | Check | Date     |

CONSTRUCTION

pentan  
architects

22 Cathedral Road  
Cardiff - CF11 9LJ  
t. 029 2030 9010  
info@pentan.co.uk

Project  
Orchard House

Client

Pobl

Drawing Title

Existing Elevations

| Job no. | Org. | Zone | Level | Type | Role | Description | Status | Rev. |
|---------|------|------|-------|------|------|-------------|--------|------|
| 3258    | PEN  | ZZ   | ZZ    | DR   | A    | 3000        | B1     | C2   |

Scale  
As indicated @ A1

Date

Jun'24

NOTES: Do not scale. All dimensions are in millimetres unless stated otherwise