



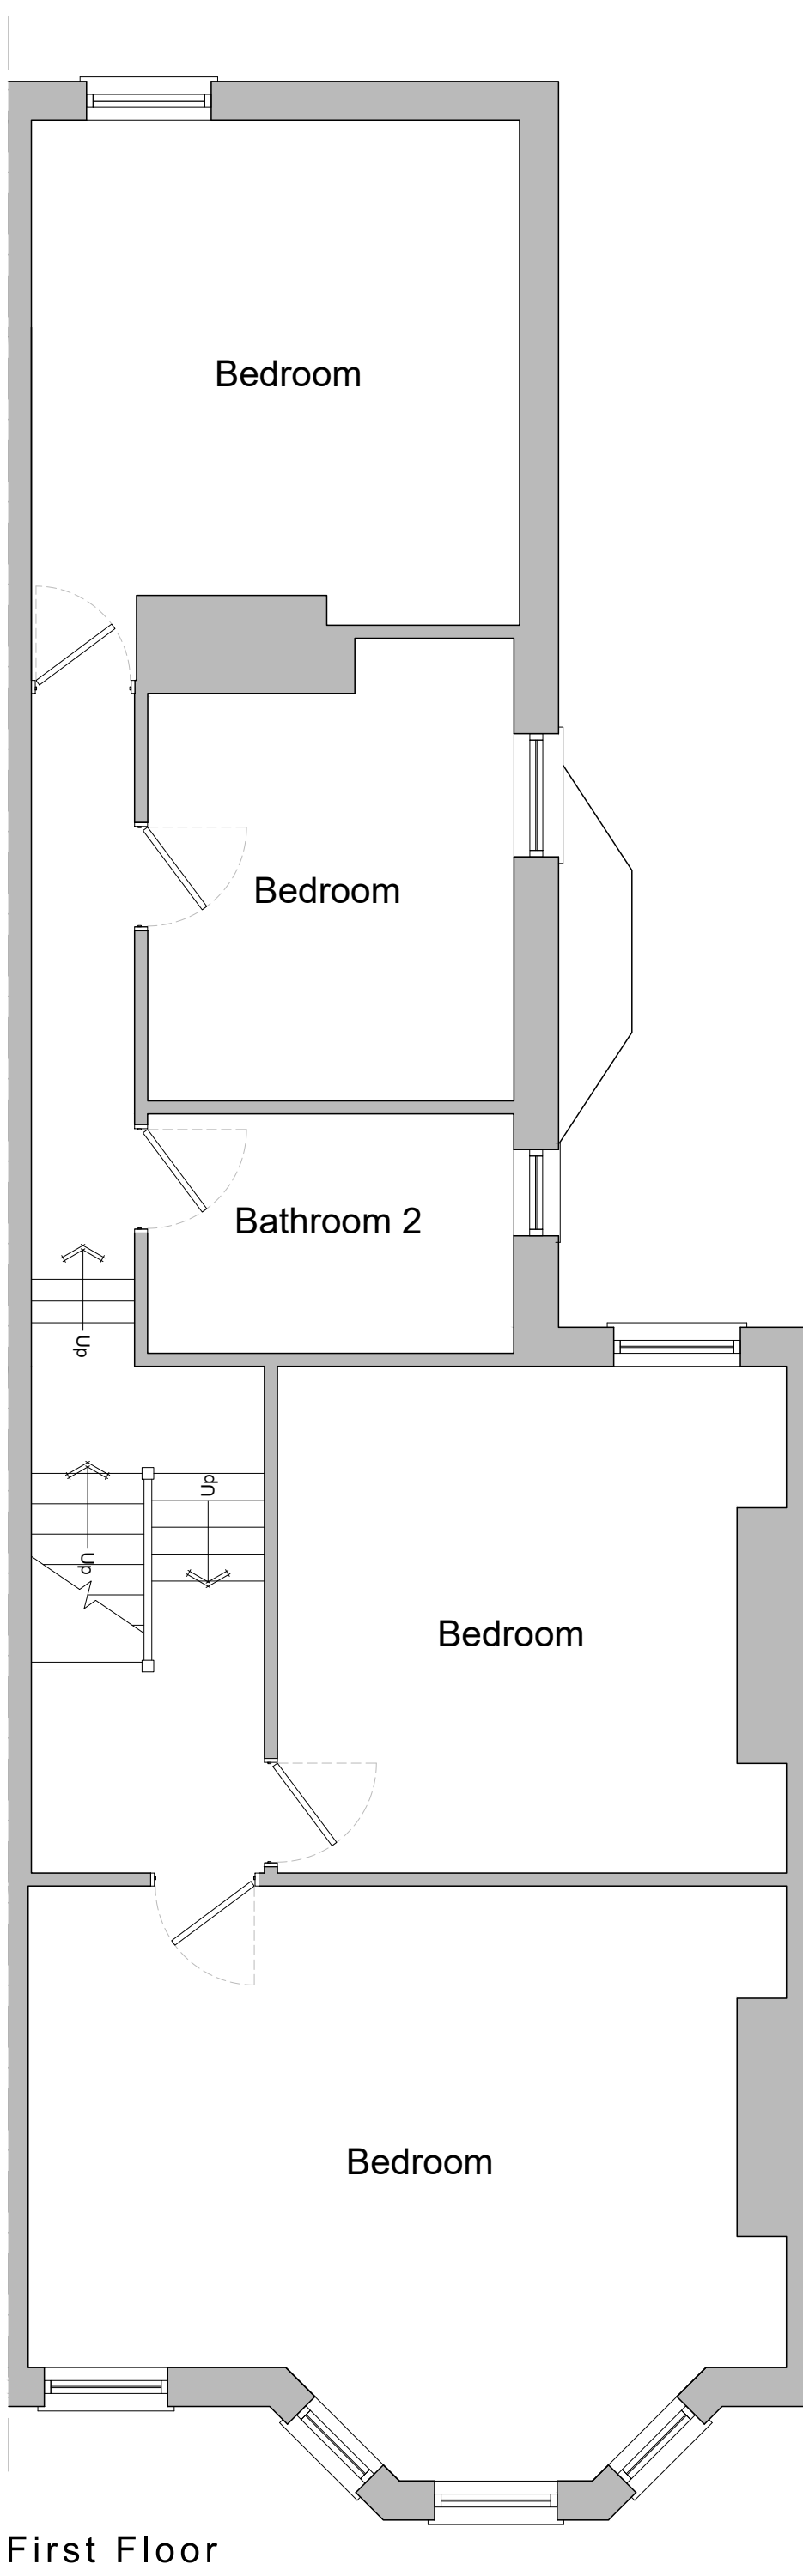

PROJECT: 72 Llanthewy Road		
TITLE: Existing Plans		
SCALE: 1:50 @ A1	DATE: Jul' 2026	DRAWN BY: JM
DRAWING NUMBER: 4532.PL.03		REVISION: A

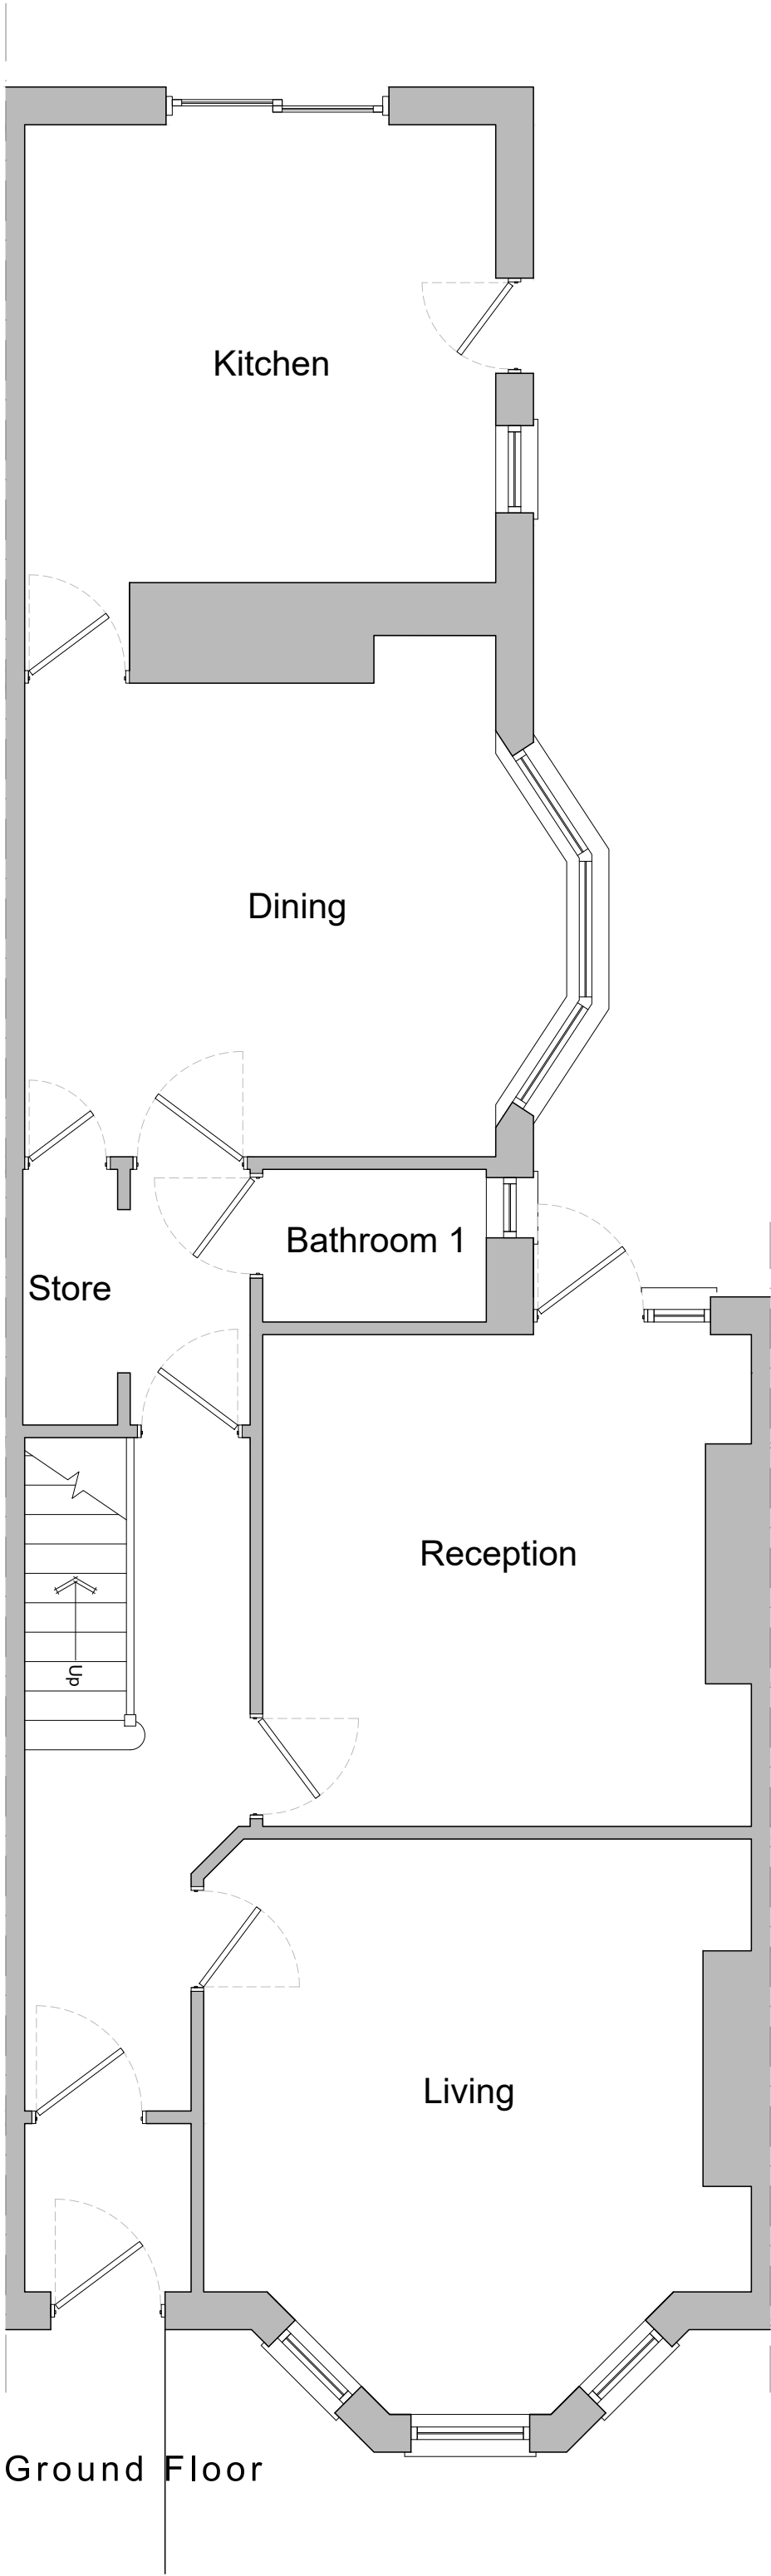