




Existing





Proposed

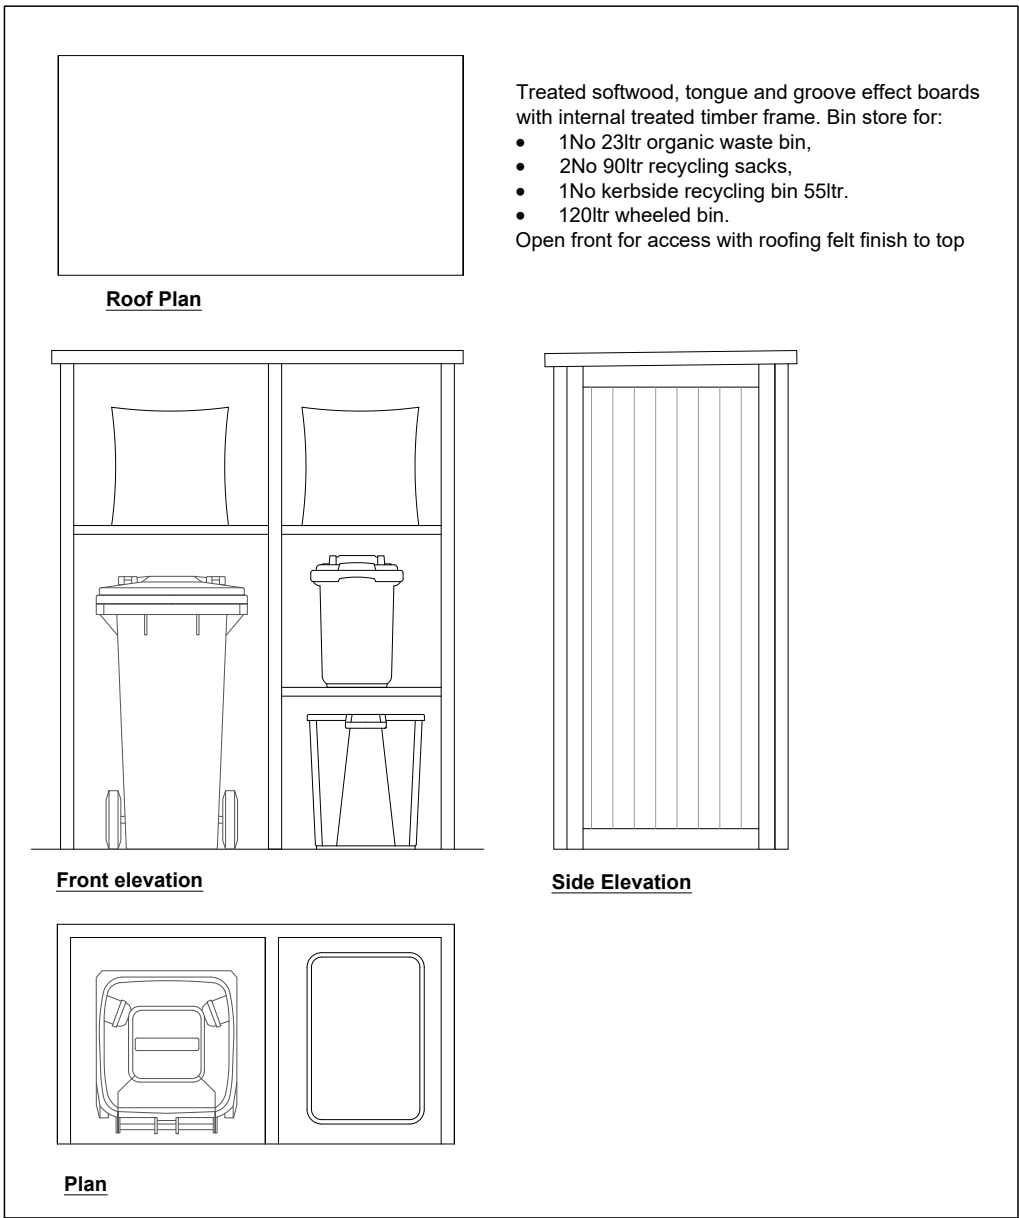

Bin Stores

Scale 1:25


1:25

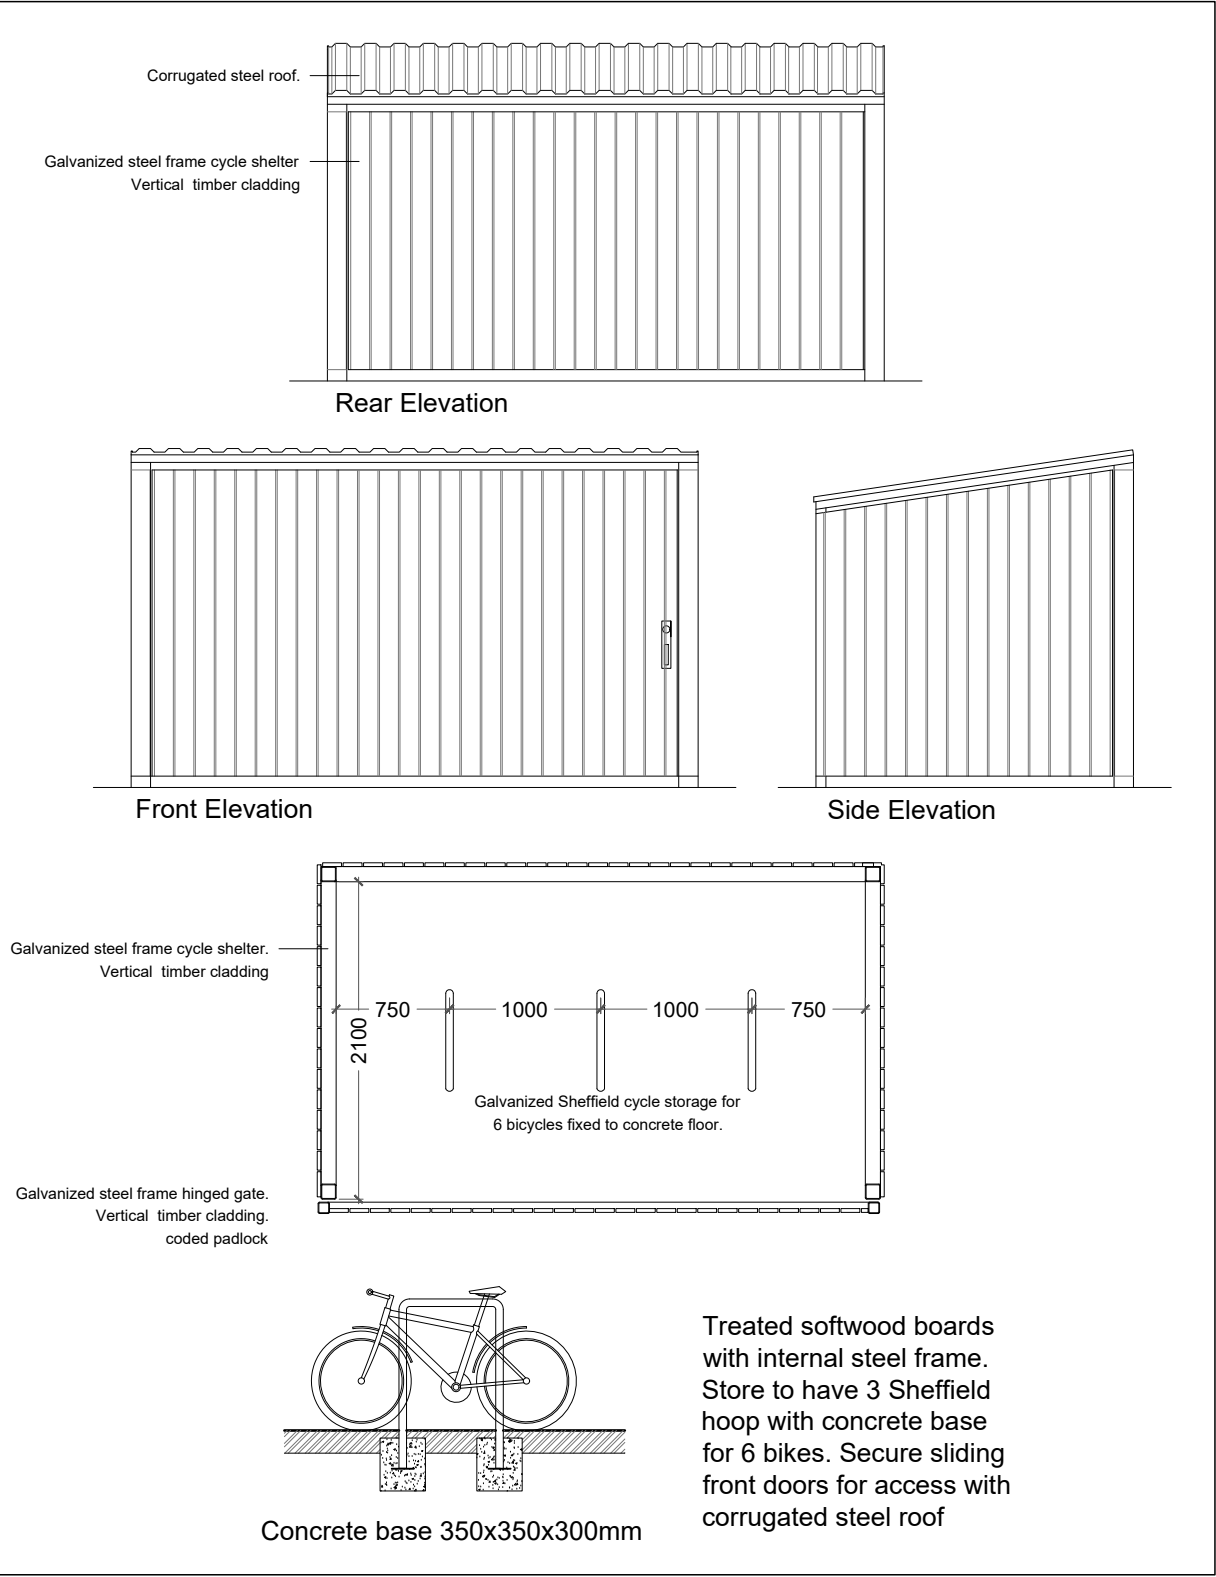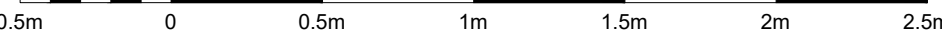

Bike Store

Scale 1:50

1:50

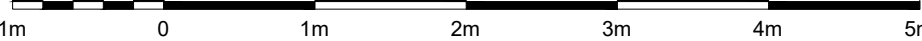

PROJECT:
72 Llanthewy Road

TITLE:
Existing & Proposed Block Plans

SCALE: 1:200 @ A1 DATE: Jul' 2026 DRAWN BY: JM
DRAWING NUMBER: 4532.PL.02 REVISION: B

Biodiversity Key
▲ Bird Nesting Box



0792 920 3182
info@36design.co.uk
www.36design.co.uk
The Cedars, Goytre, NP4 0AD