


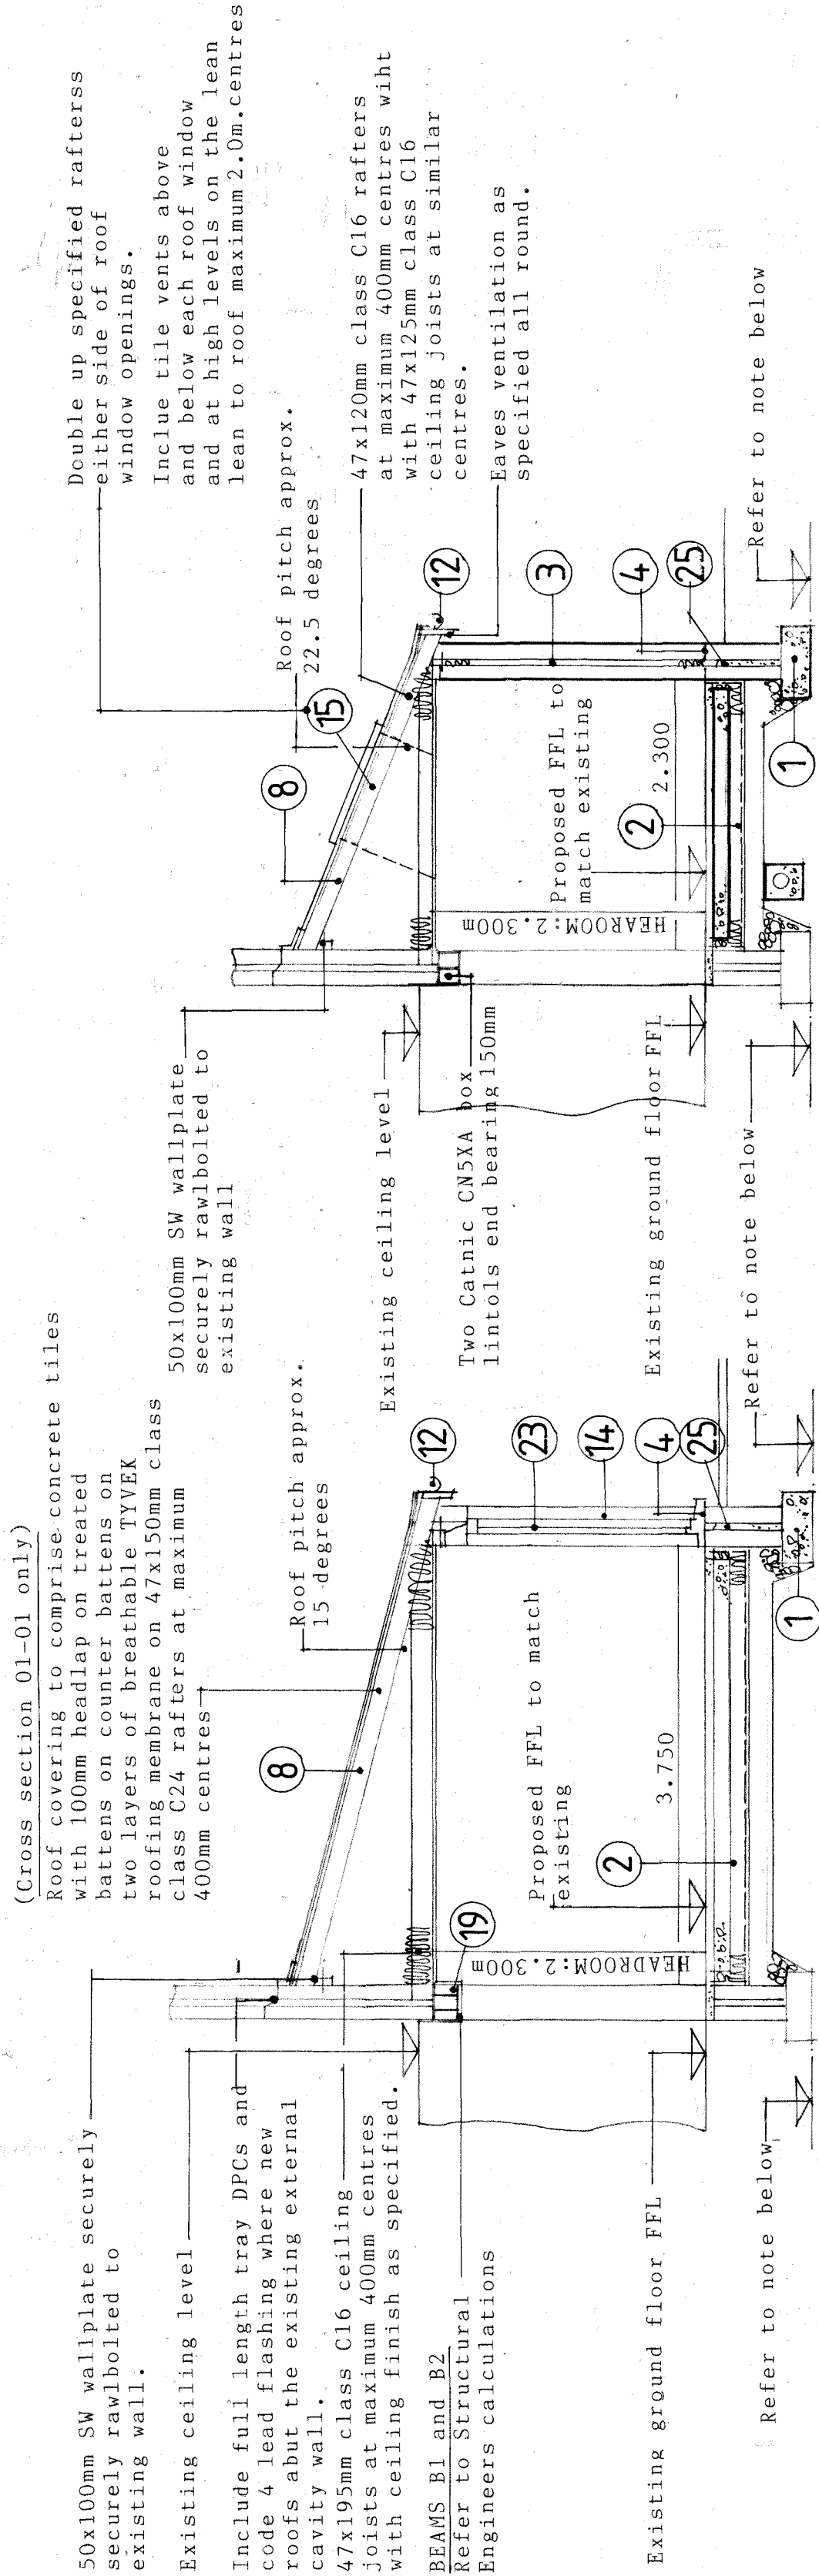

Cross section 01-01

SCALE 1:50

Cross section 02-02

SCALE 1:50

NOTE RE: EXISTING AND PROPOSED FOUNDATIONS

The proposed foundation levels are to match existing and be below the inverts of the existing/proposed combined drain.

The proposed foundations are to be set a minimum of 150mm below the invert level of the existing combined drain.

The existing drain is to be fully exposed and protected with a minimum 150mm concrete bed and surround with RC lintols spanning the pipe where passing through the new walls

Specification for building works

Numbered notes indicated thus ③ refer to sections in the Specification for Building Works that is to be read in conjunction with the working drawings.

Revisions

Proposal

Alterations and extensions

Address

173 Christchurch Road

Newport

Classification

Cross sections

Drawing number

1173(03)25