


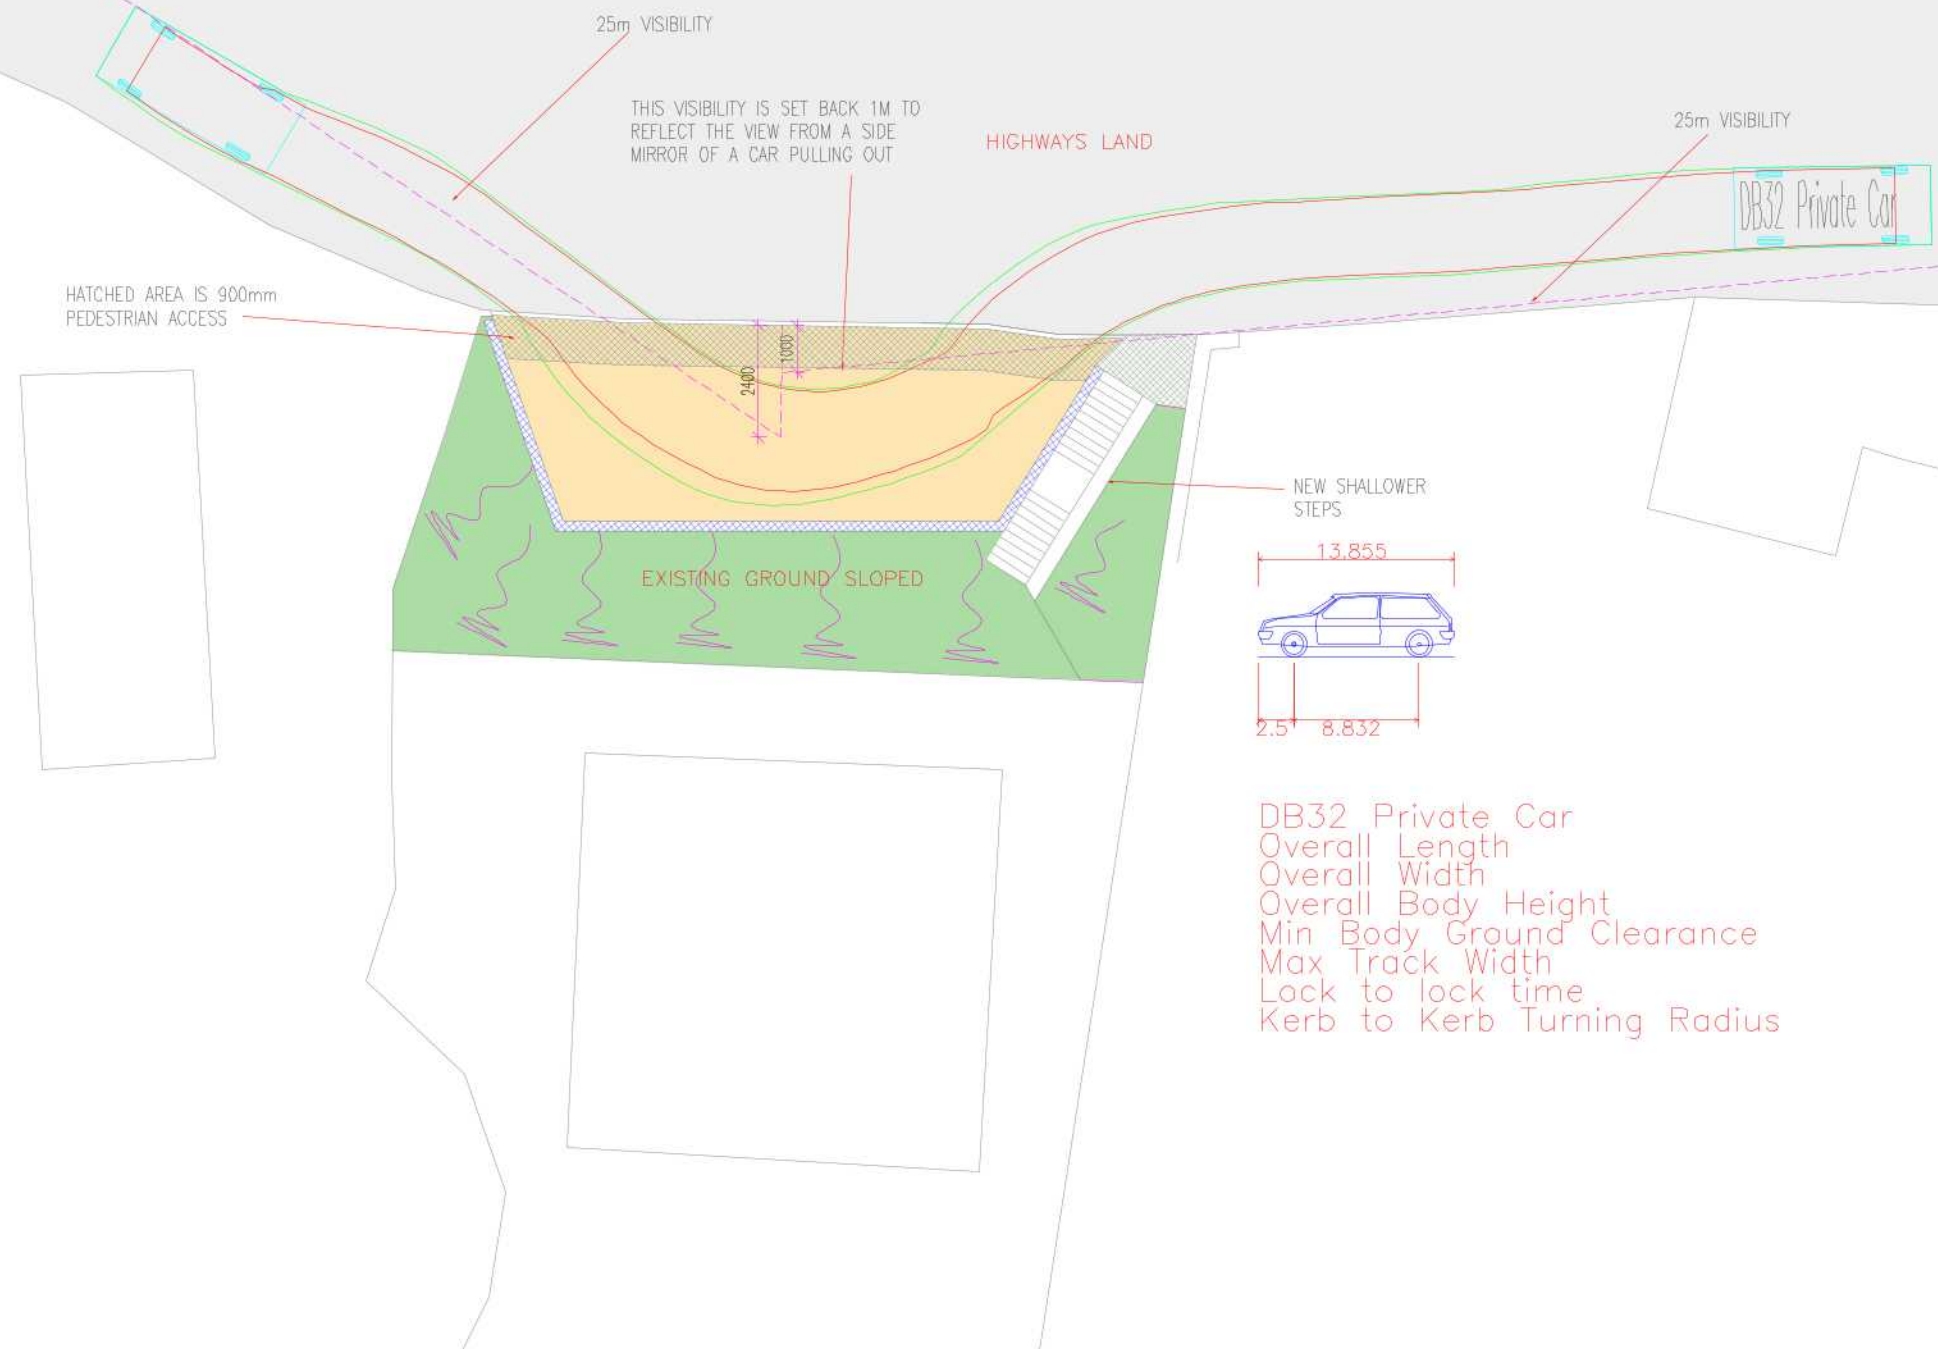

vehicle Tracking
1 :150 @ A3

New Driveway
at Sirona, Belmont Hill,
Newport
Drg. No. 2022/05