



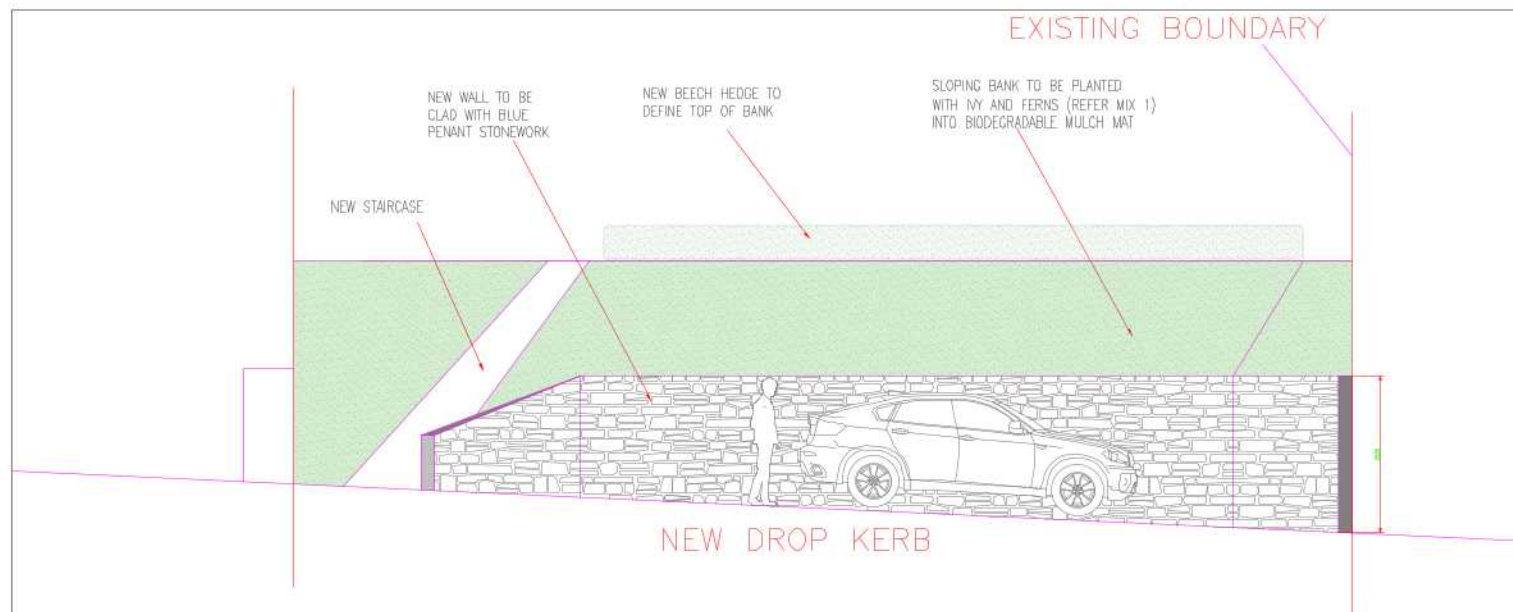

PROPOSED ELEVATION ON WALL

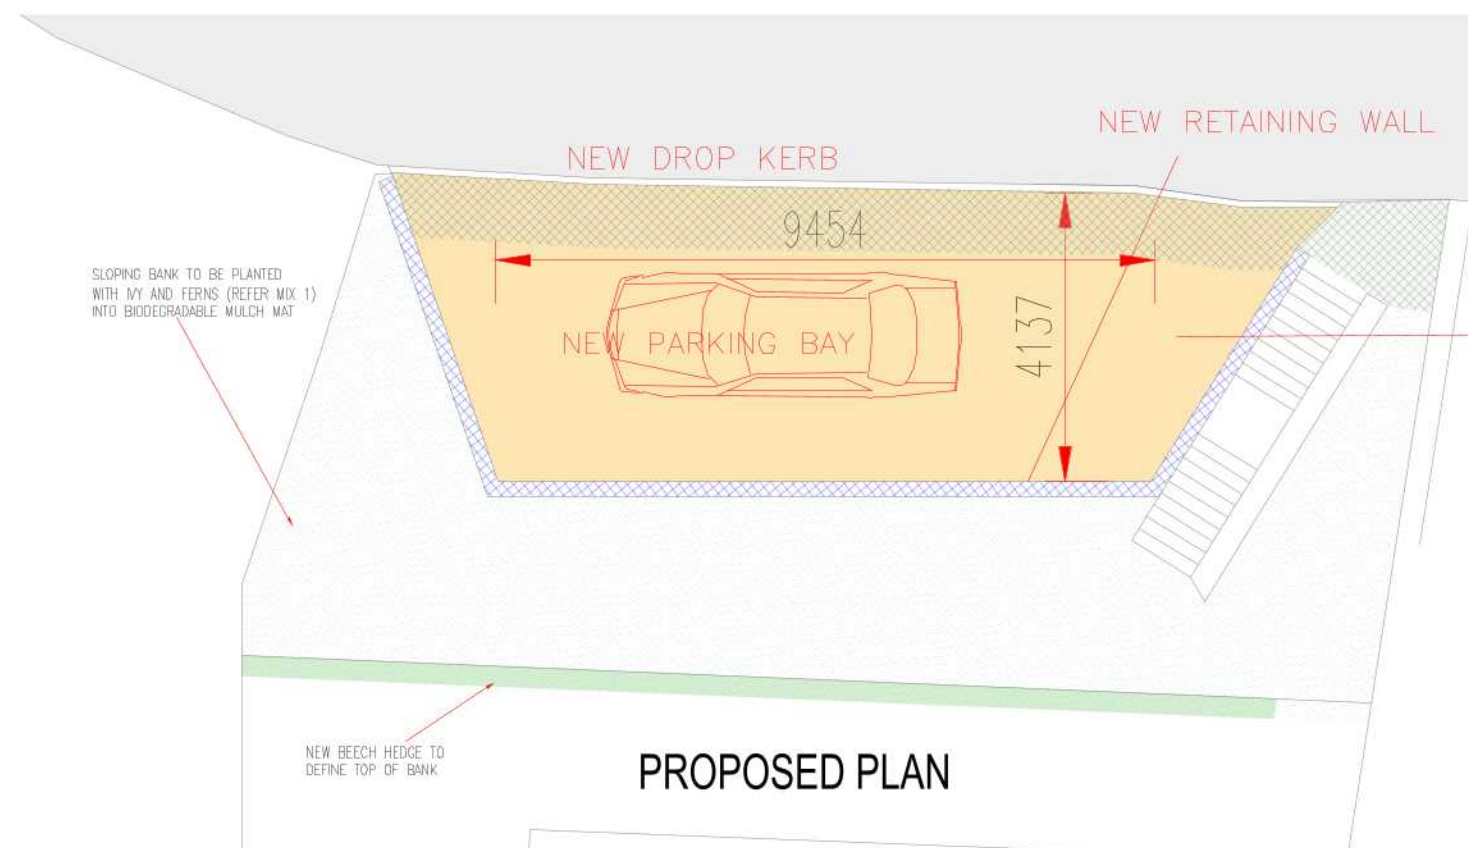

PROPOSED PLAN



Slopes Mix 1 – planted into biodegradable matting			
Hazel [Corylus avellana]	Feathered 1.25m at 1.5m cs	Bare root	15
Hawthorn [Crataegus monogyna]	Feathered 1.25m at 1.5m cs	Bare root	15
Ivy	145sqm at 6/sqm	1L	870
Ferns – plant in species clumps of 3 in groups of 1sqm allow to spread	10% of area at 6/sqm	1L	
Harts tongue (Asplenium scolopendrium) E			30
Hard fern (Blechnum spicant) E			30
Common male fern (Dryopteris felix mas)			30

Beech hedge			
Plant a straight row at 5 plants/lin m. Mulch full hedge width of 800mm to 50mm depth. Maintain to height of around 1.2- 1.5m, only prune once height is reached ideally in August.			
Fagus sylvatica [beech]	Bare root 600-900mm	5/linm	100

NEW PARKING AND REDESTRIAN FINISH TO BE CONDITIONED AND TO BE PERMEABLE AS EITHER OF THE BELOW



PERMEABLE GRAVEL GRID



PERMEABLE BLOCK PAVING

Landscape plan
1 :100 @ A3

New Driveway
at Sirona, Belmont Hill,
Newport
Drg. No. 2022/06