



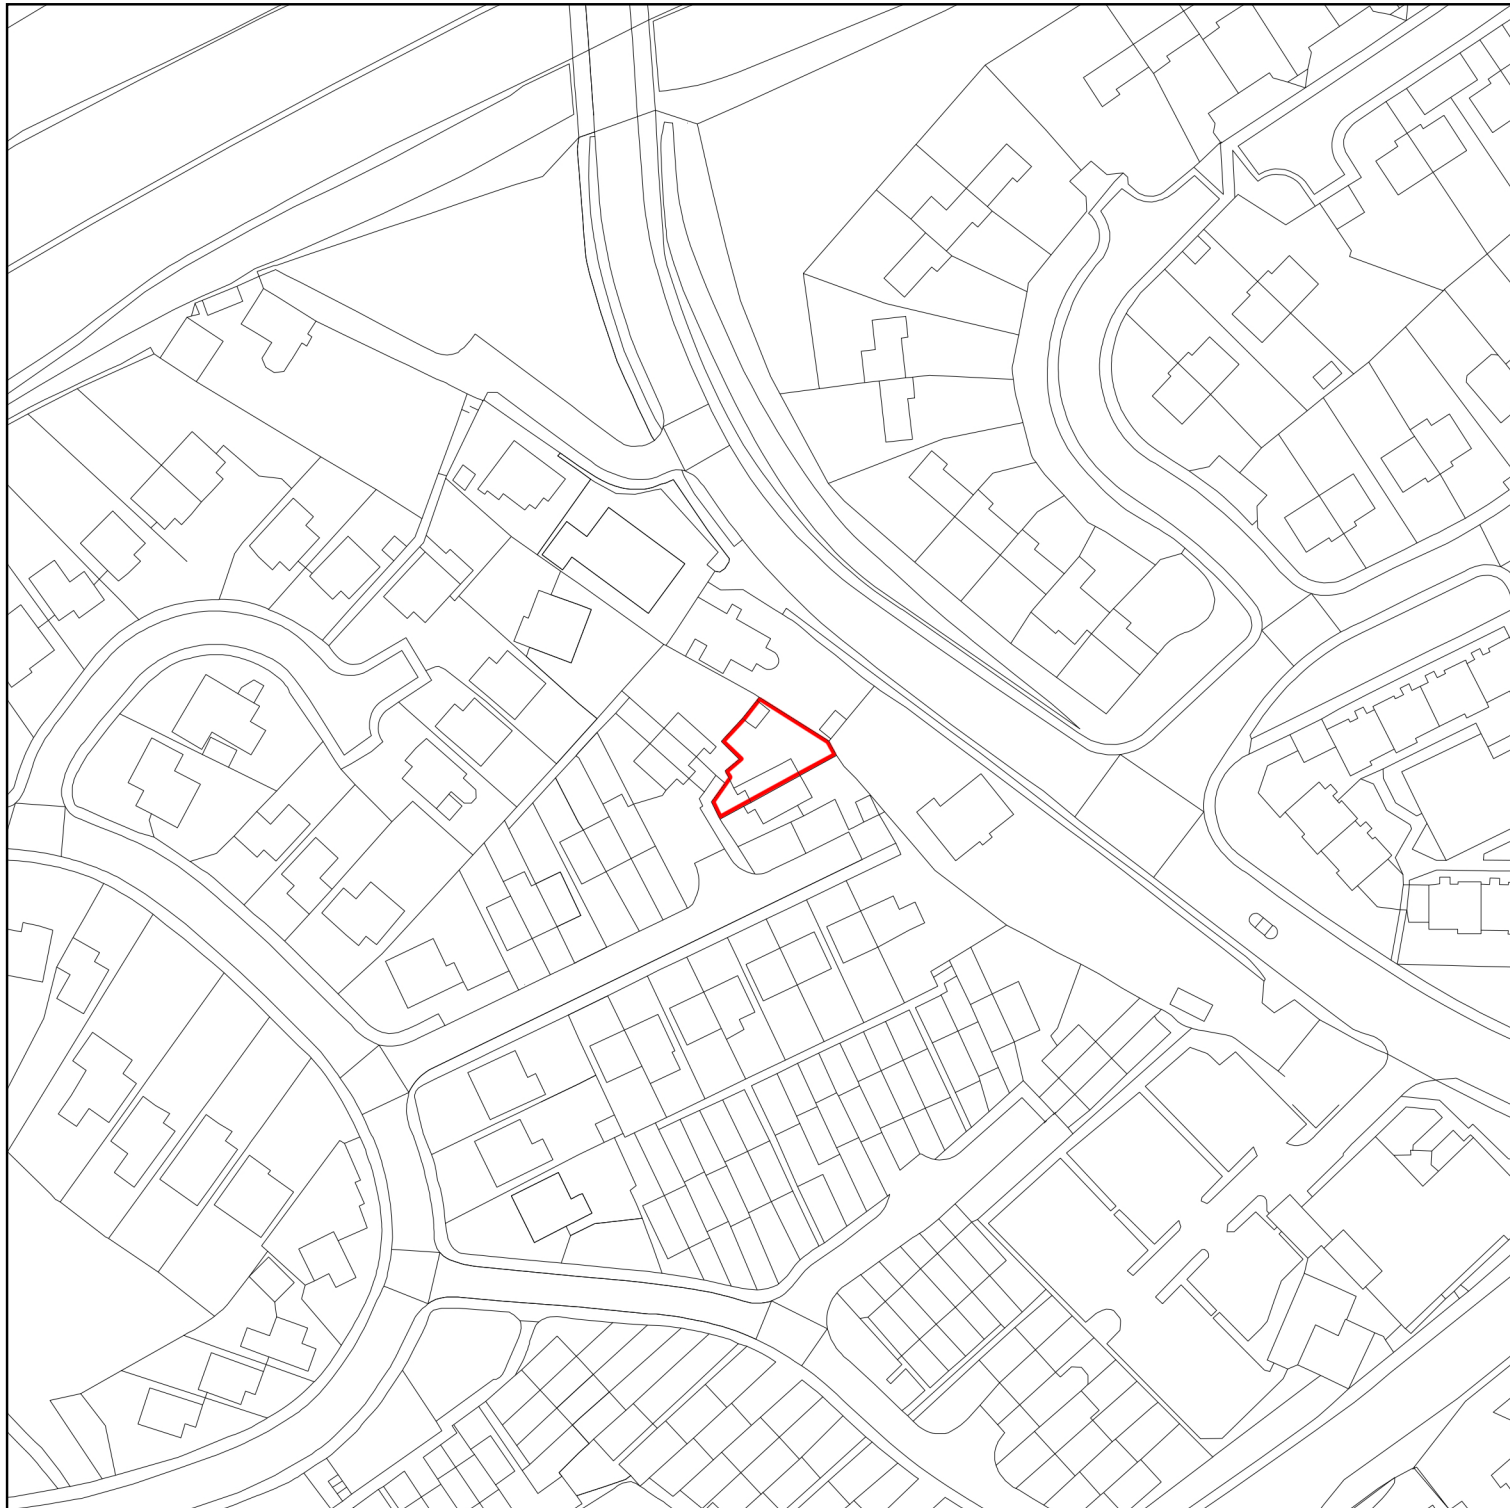

LOCATION PLAN.

SCALE 1:1250

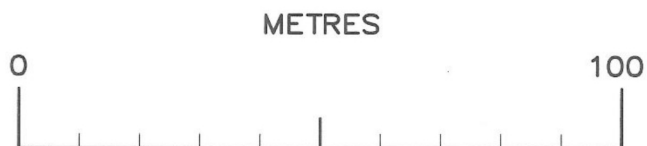

PART OF O.S LOCATION PLAN. ST 3589

REPRODUCED /FROM / BASED ON THE ORDNANCE SURVEY MAP WITH
THE SANCTION OF THE CONTROLLER OF H.M.STATIONARY OFFICE.
CROWN COPYRIGHT RESERVED. LICENCE No. 100006219

MORGAN AND HOROWSKYJ ARCHITECTS
THE SCHOOLROOM, CASTLE STREET, ABERGAVENNY,
MONMOUTHSHIRE, NP7 5EE.
TEL: 01873 852465.

