
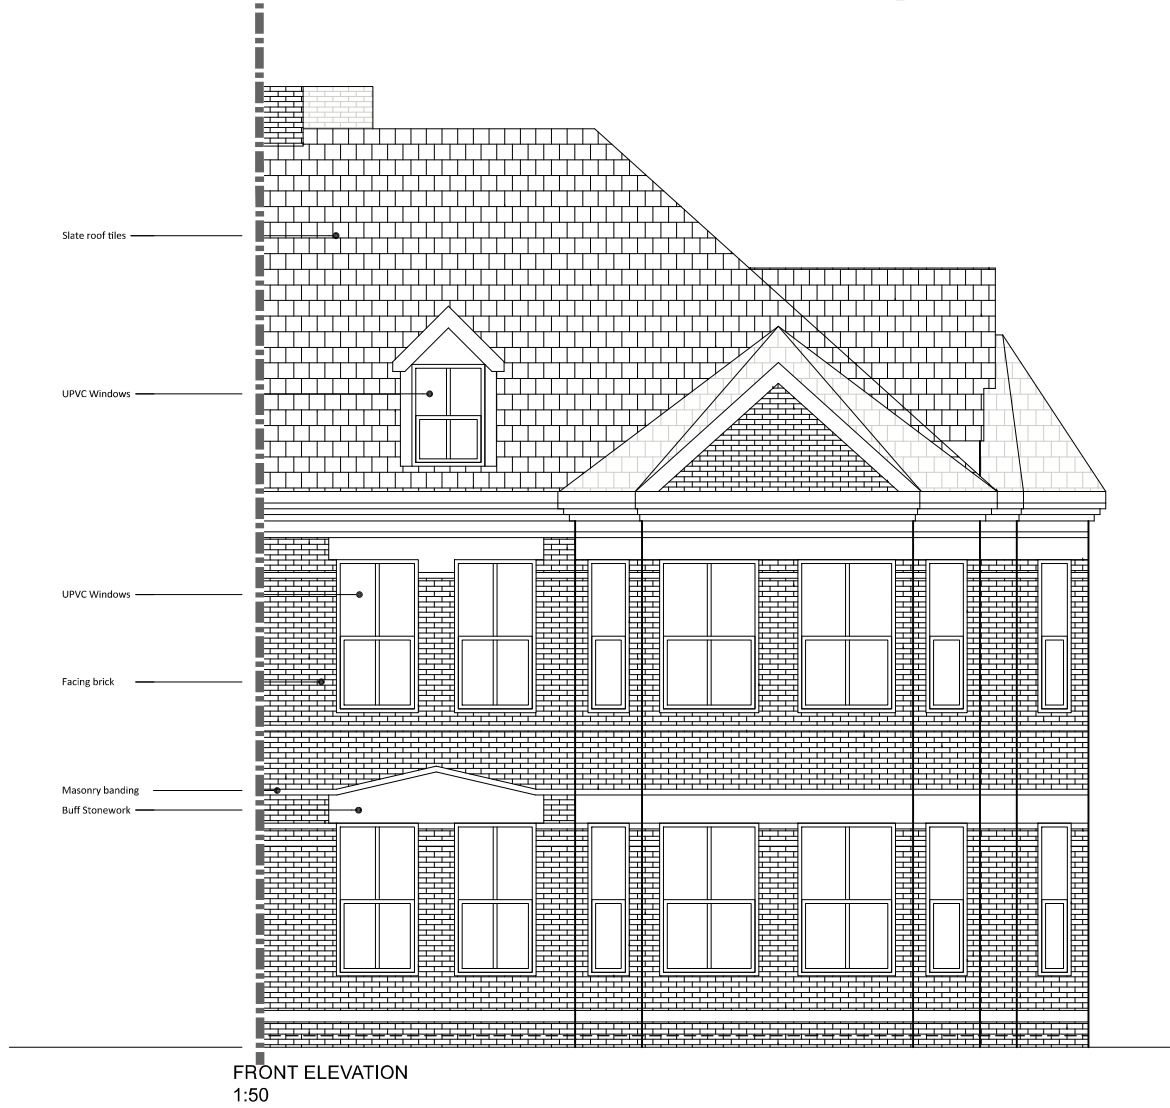
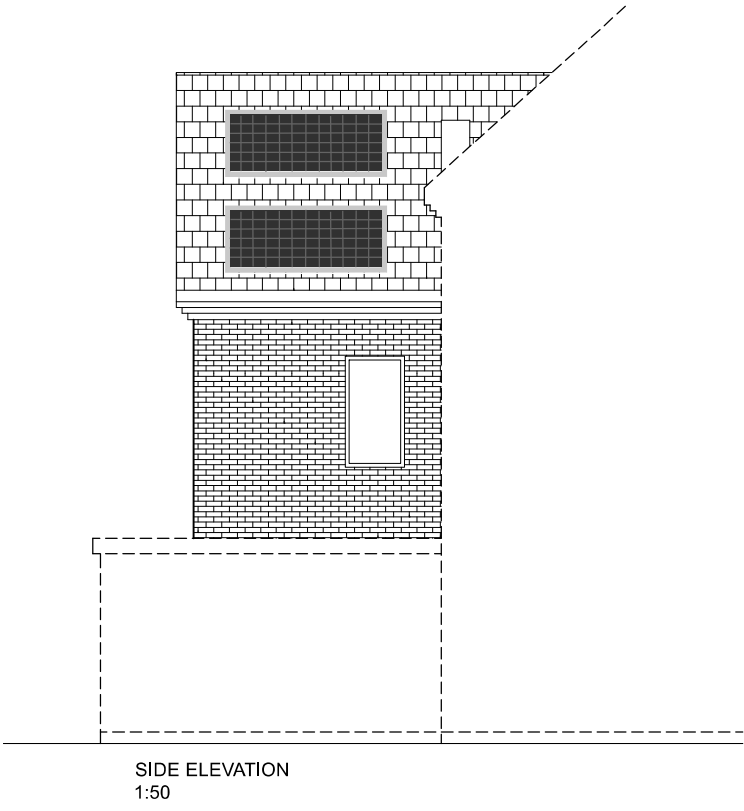


GENERAL NOTE

Do not scale.

This drawing to be read in conjunction with Structural Engineers drawings & calculations for all sub-structures, including below ground drainage & external works. Window / Door specialist drawings, M&E Consultant drawings & sub-contractors drawings & performance specifications for all specialist design elements. All works shall be carried out in strict accordance with the British Standards Codes of Practice relating to Workmanship and Materials, & current manufacturers details & instructions where appropriate.

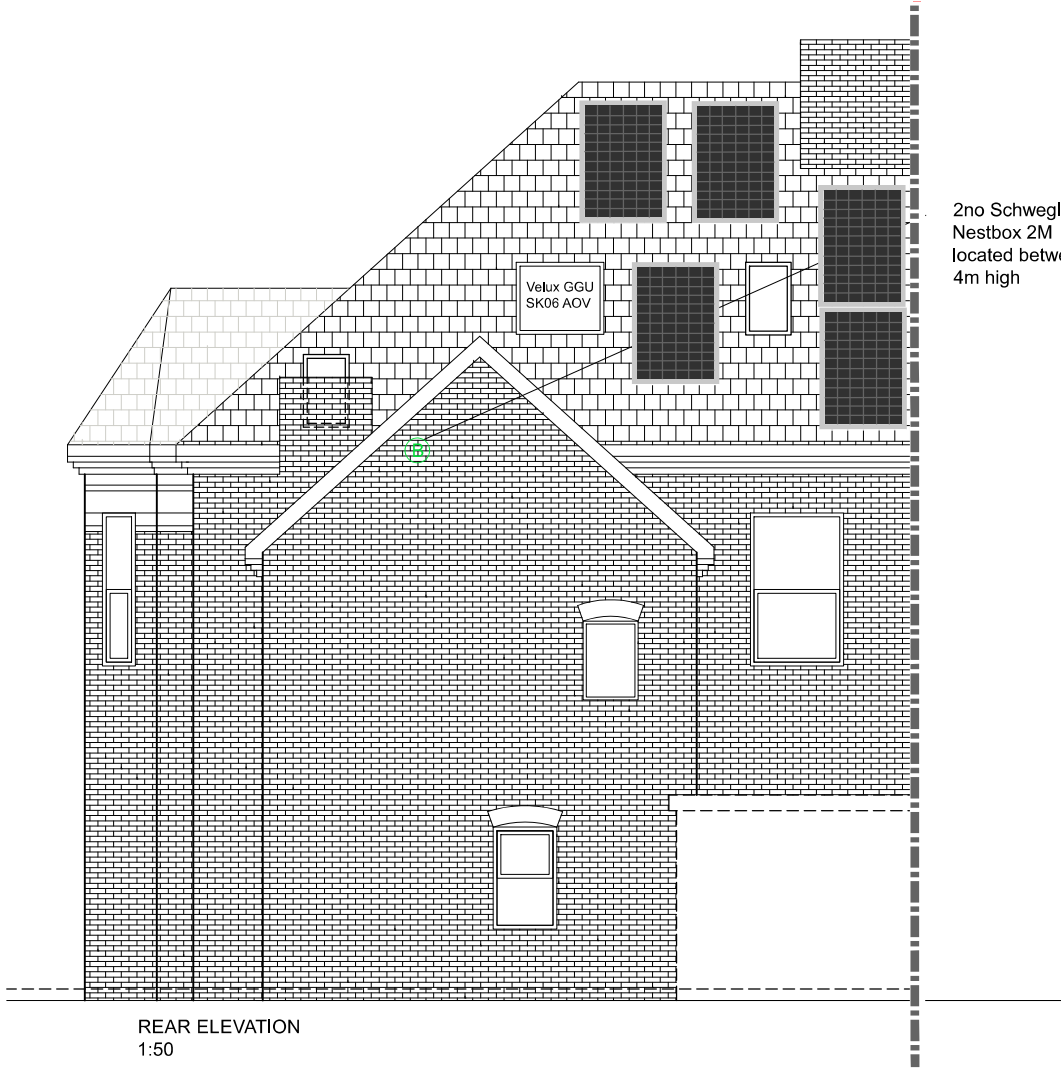

Rev A 21-1-2026 - Revision by P+P Builders
PV panels added to North East (rear) and North West (side) roof slopes

Client United Welsh			
Project 216 Stow Hill, Newport Young Persons Project			
Title Proposed Elevations			
Date Apr 24	Scale 1:50 @ A1	Dwg No. A305	Rev. A
RA Rockfield Architecture			