
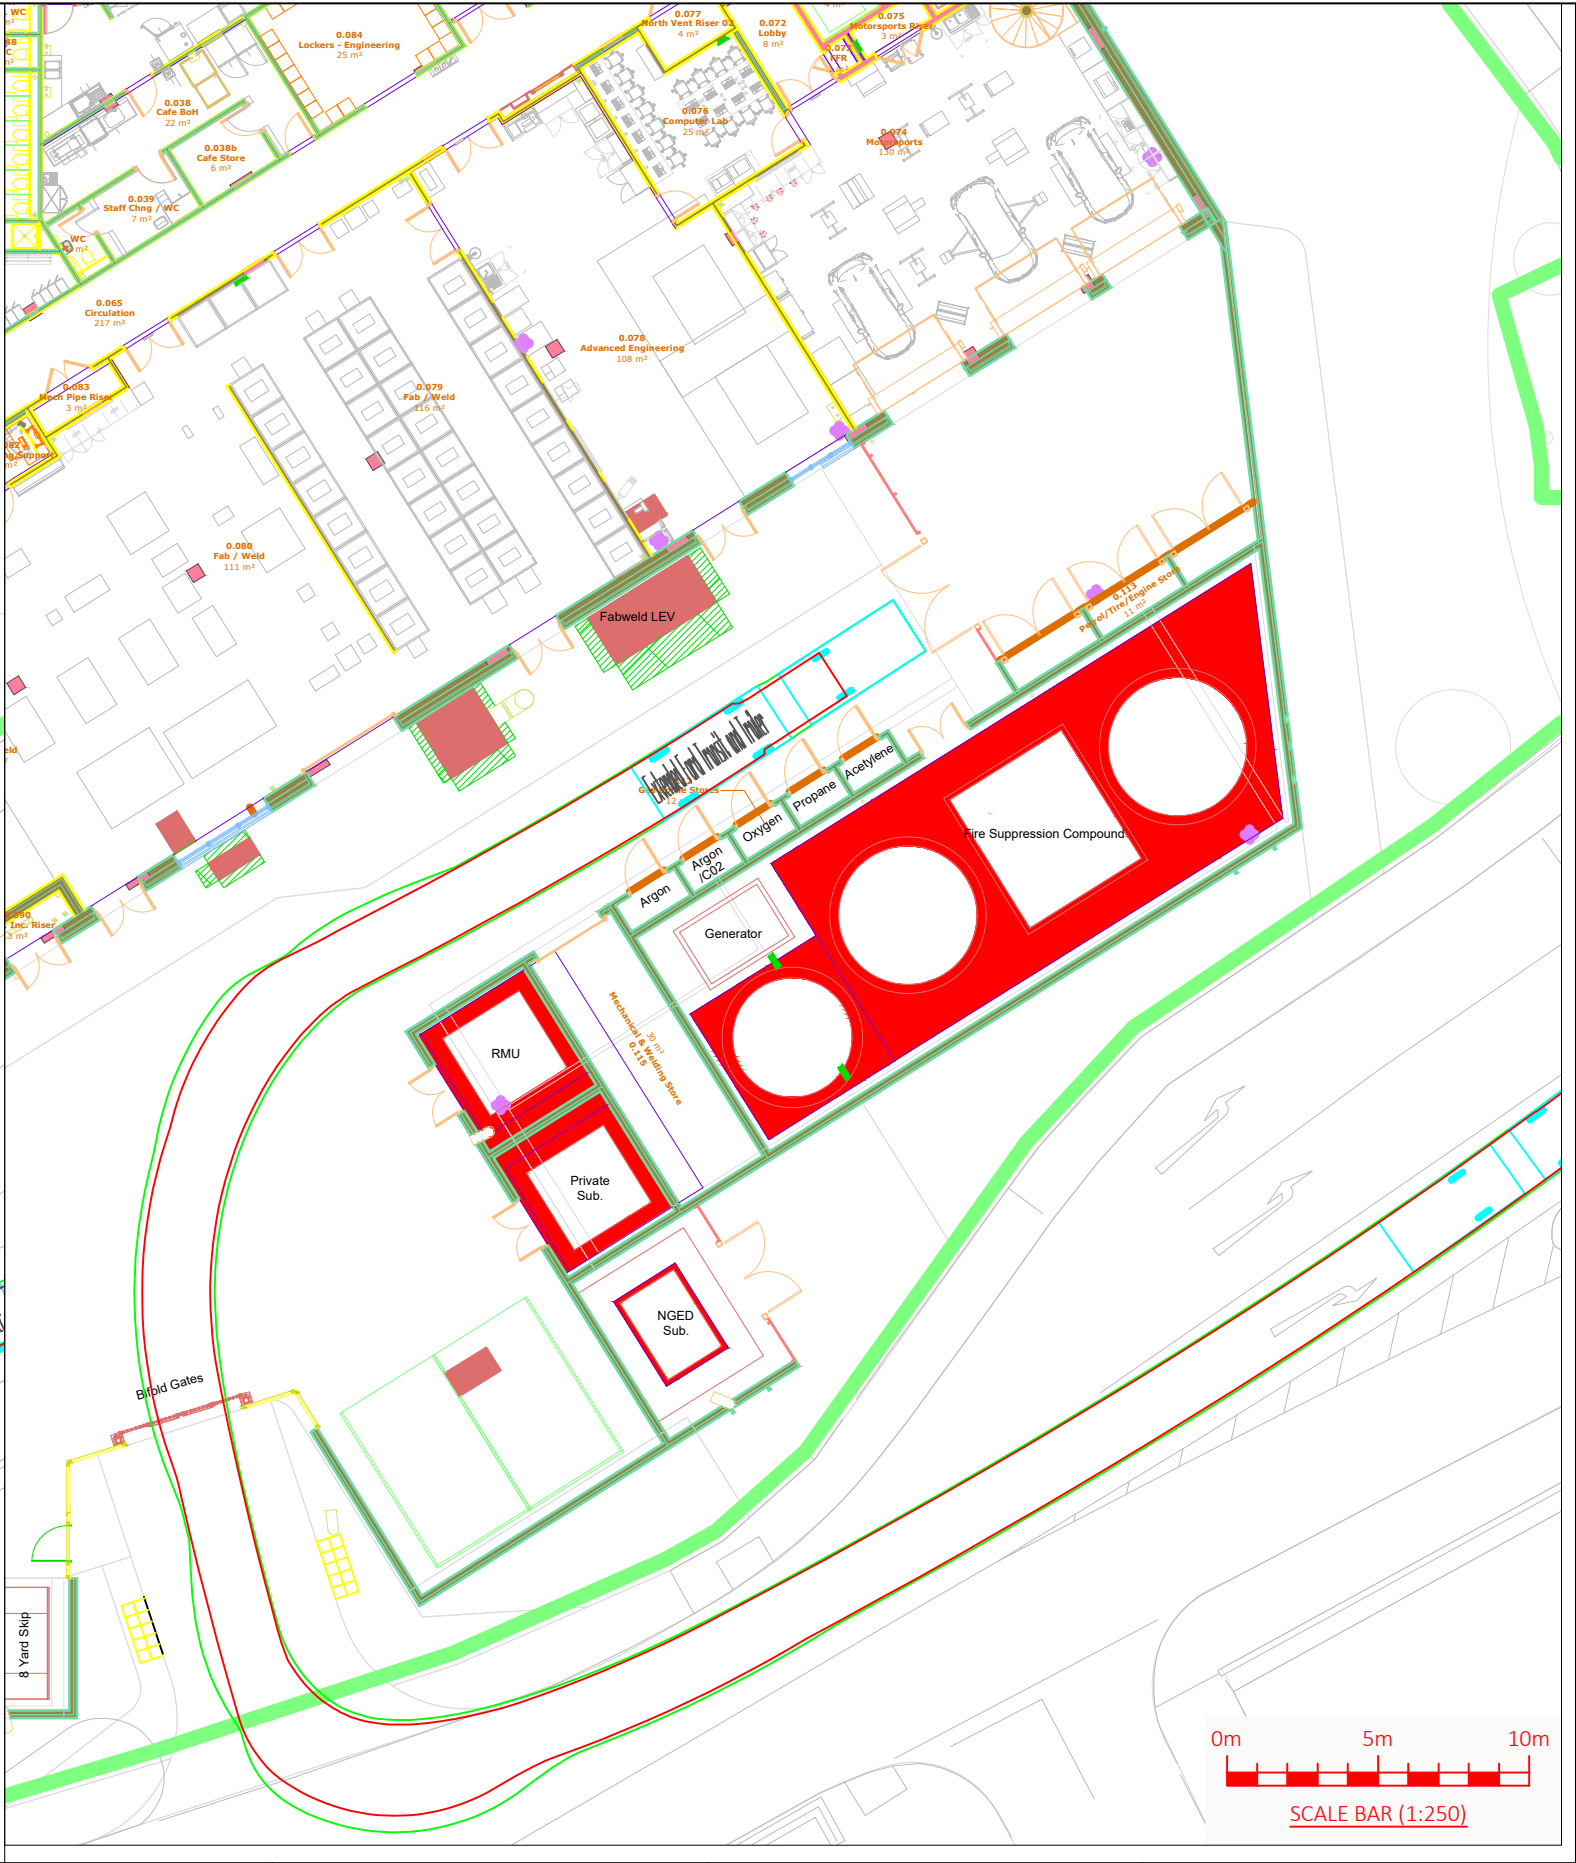


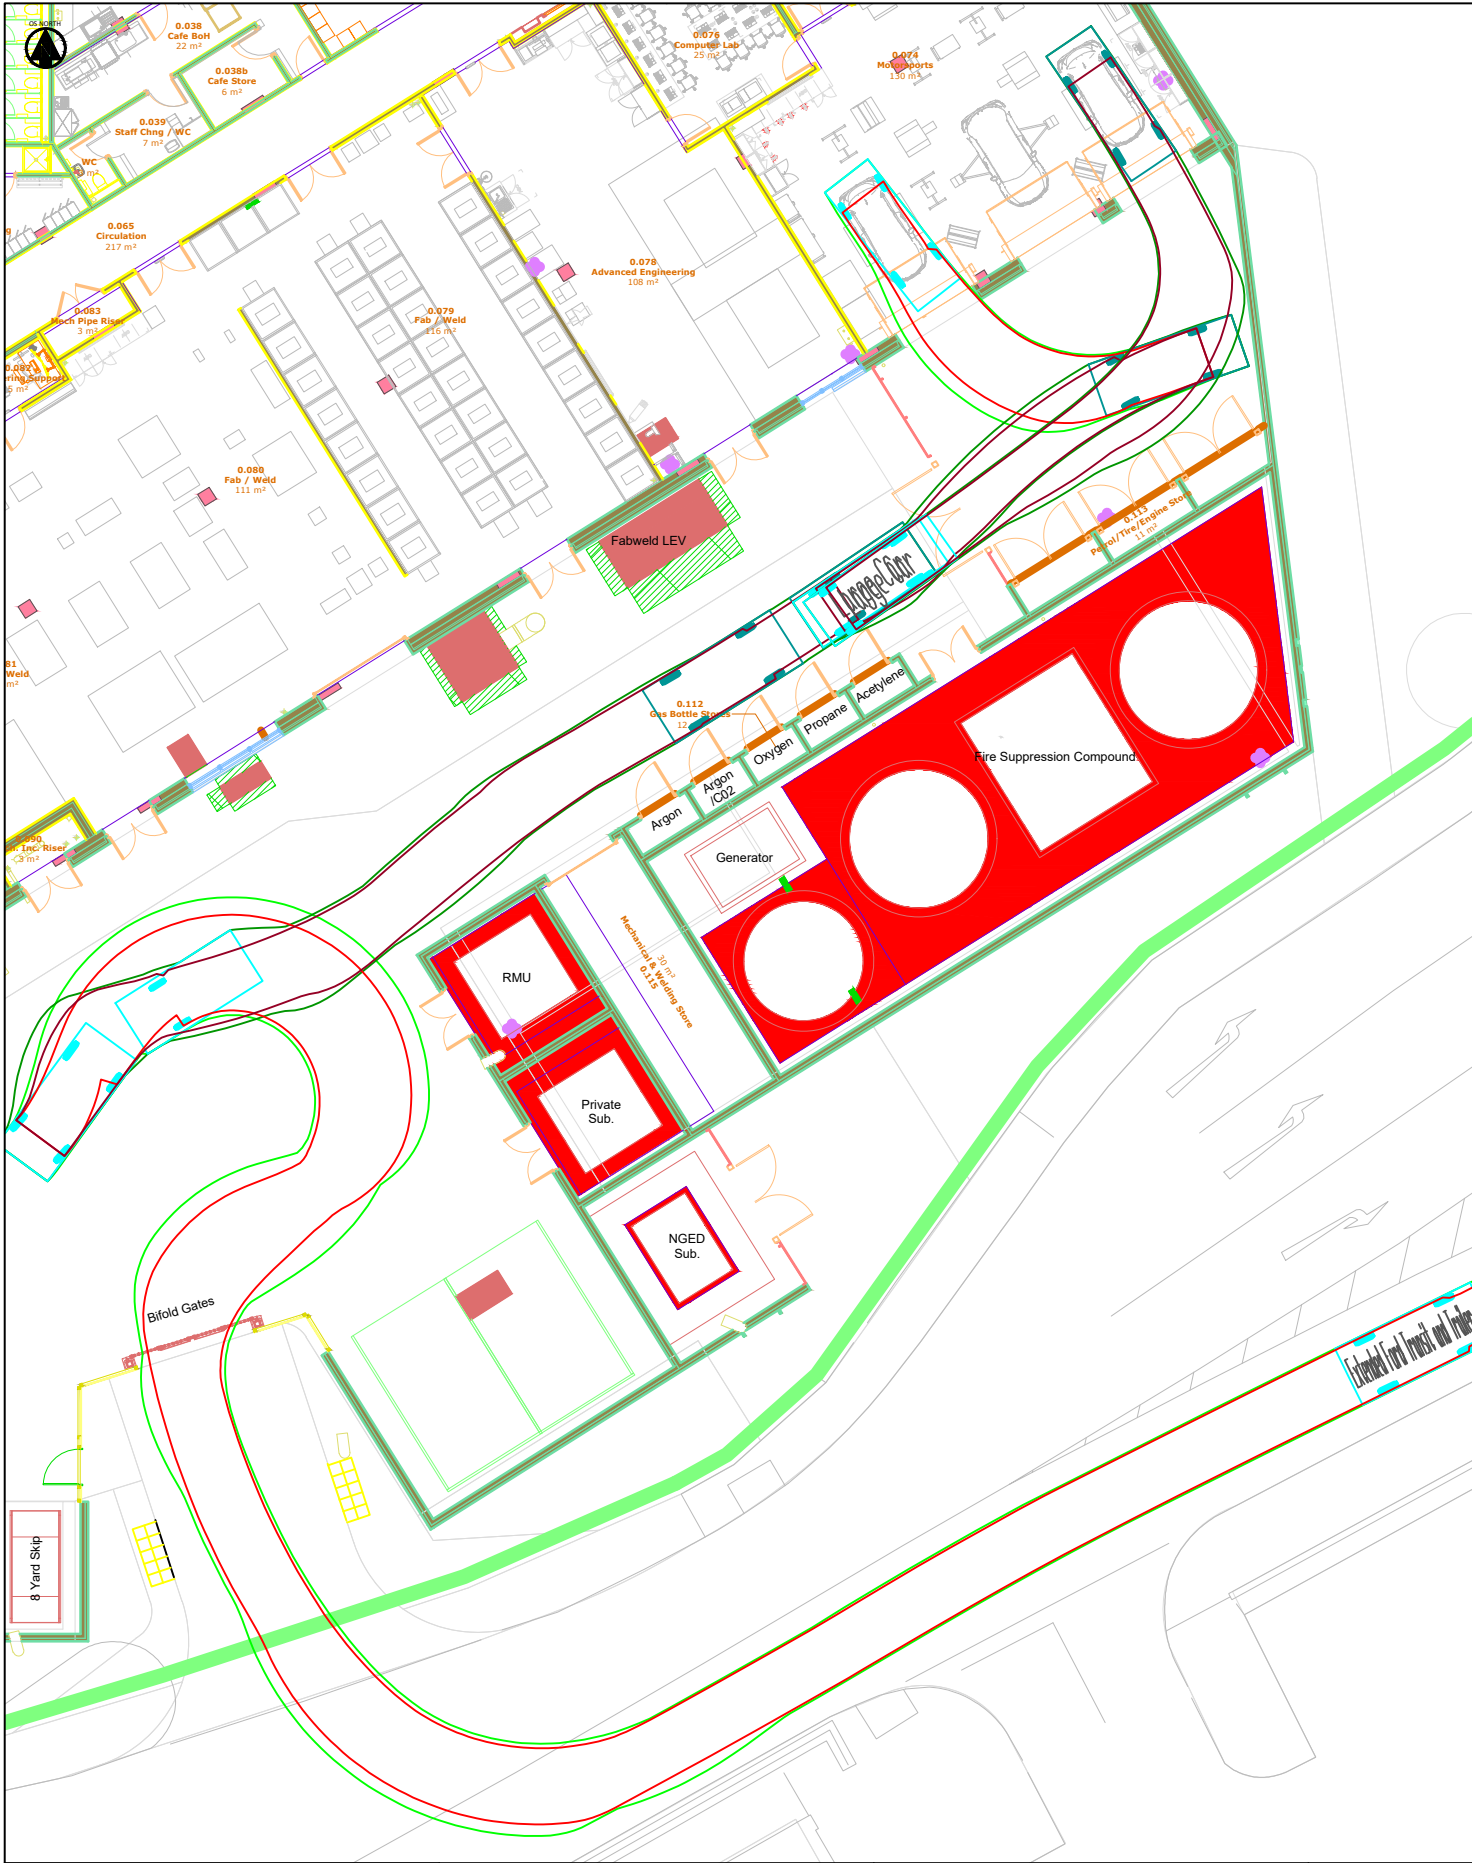

KEY PLAN	
Extended Ford Transit and Trailer	
Overall Length	10.275m
Overall Width	2.080m
Overall Body Height	2.900m
Min Body Ground Clearance	0.246m
Max Track Width	1.986m
Lock to lock time	4.00s
Kerb to Kerb Turning Radius	5.900m

NOTES	
Large Car	
Overall Length	4.998m
Overall Width	1.793m
Overall Body Height	1.505m
Min Body Ground Clearance	0.287m
Track Width	1.400m
Lock to lock time	2.00s
Kerb to Kerb Turning Radius	6.200m

NOTES (CONTINUED)	

REVISIONS (CONTINUED)	

REVISIONS	
PO4	05/08/26 Planning
PO3	15/07/26 Review
PO2	19/09/2025 WEPCo Stage 1 Submission
PO1	26/08/25 First Issue.
Rev	Date
Description	By Ckd App

CLIENT WEPCO LIMITED	
PROJECT NEWPORT KNOWLEDGE QUARTER	

TITLE SWEEP PATH ANALYSIS	
EXTENDED FORD TRANSIT WITH TRAILER LARGE CAR DRIVING INTO MOTOR SPORT BAYS	
STANTEC PROJECT NO. 333701109	SCALE @ A3 1:250
STATUS DESCRIPTION PLANNING APPLICATION	
DRAWING NO. (PROJECT CODE-ORIGINATOR-ZONE-LEVEL-TYPE-ROLE-NUMBER) NE0101-STN-XX-XX-DR-TP-01001	REVISION P04