


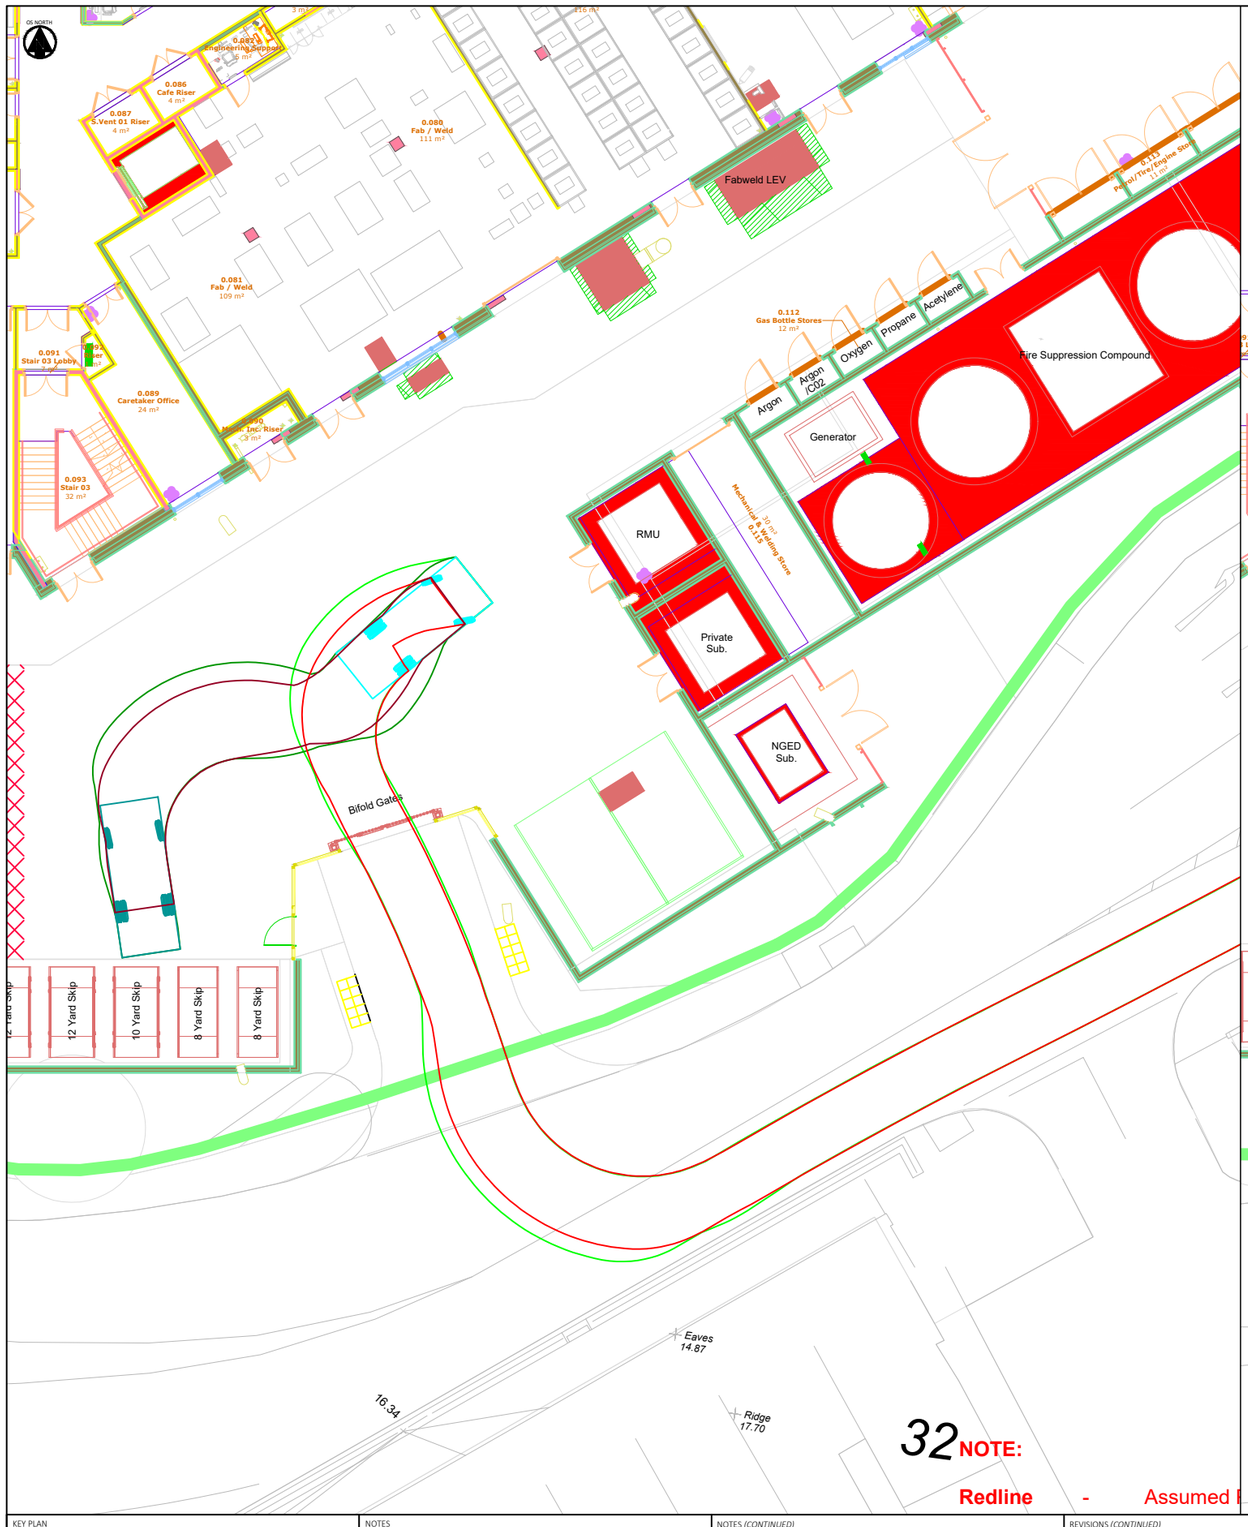

32 **NOTE:**

Redline - Assumed


32 **NO**

Re

0m 5m 10m

SCALE BAR (1:250)

KEY PLAN

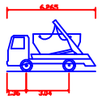

Small Skip Lorry	
Overall Length	6.265m
Overall Width	2.330m
Overall Body Height	3.650m
Min Body Ground Clearance	0.356m
Max Track Width	2.425m
Lock to lock time	6.00s
Kerb to Kerb Turning Radius	6.340m

NOTES

NOTES *(CONTINUED)*

REVISIONS *(CONTINUED)*

REVISIONS

Rev	Date	Description	By	Ckd	App
P04	05/08/26	Planning	LR	EC	EC
P03	15/07/26	Review	LR	EC	EC
P02	19/09/2025	WEPCo Stage 1 Submission	LR	EC	EC
P01	26/08/25	First Issue.	LR	EC	EC

Stantec
MERCHANTS' HOUSE NORTH
WAPPING ROAD
BRISTOL
BS1 4RW
t: (0117) 9459 225
e: bristol@hydrock.com

CLIENT
WEPCO LIMITED

PROJECT
NEWPORT KNOWLEDGE QUARTER

TITLE
SWEPT PATH ANALYSIS

SMALL SKIP LORRY

STANTEC PROJECT NO.
333701109

SCALE @ A3
1:250

STATUS DESCRIPTION
PLANNING APPLICATION

STATUS
A2

DRAWING NO. (PROJECT CODE-ORGINATOR-ZONE-LEVEL-TYPE-ROLE-NUMBER)
NE0101-STN-XX-XX-DR-TP-01007

REVISION
P04