


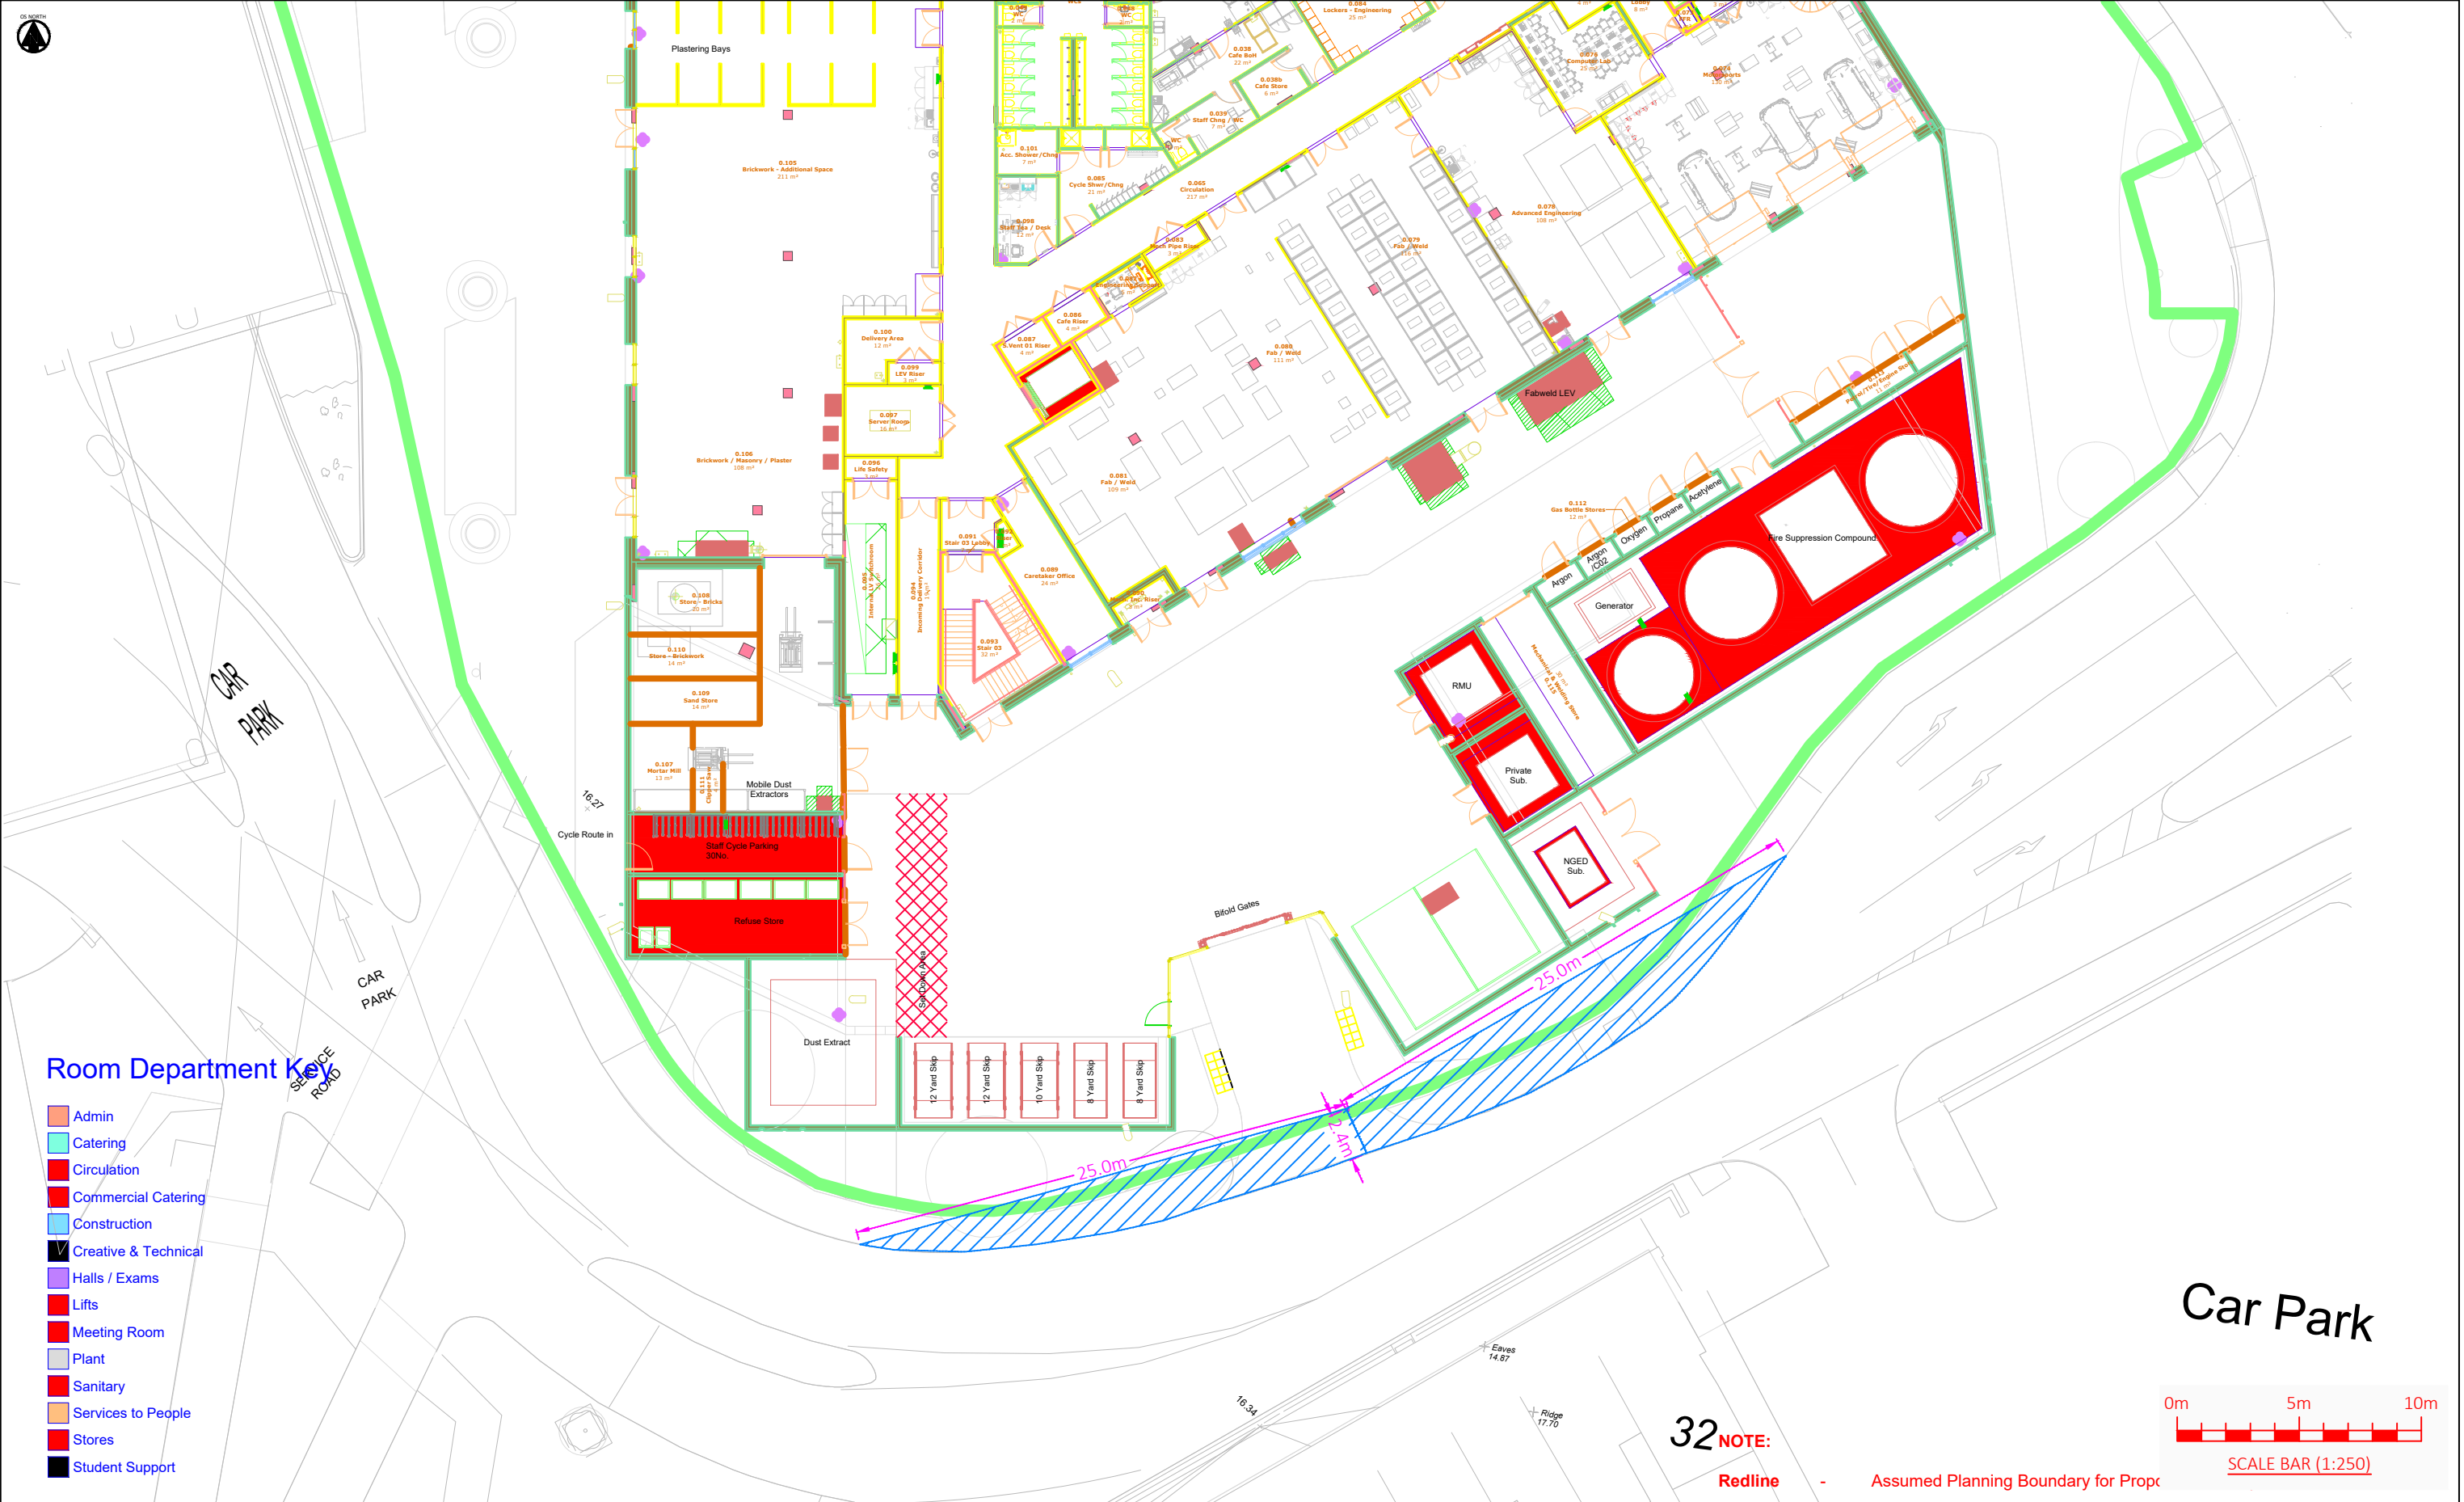

KEY PLAN	NOTES	NOTES (CONTINUED)	REVISIONS (CONTINUED)	REVISIONS			Stantec MERCHANTS' HOUSE NORTH WAPPING ROAD BRISTOL BS1 4RW t: (0117) 9459 225 e: bristol@hydrock.com		TITLE SWEPT PATH ANALYSIS		
				PO4 05/08/26 Planning LR EC EC PO3 15/07/26 Review LR EC EC PO2 19/09/2025 WEPCo Stage 1 Submission LR EC EC PO1 26/08/25 First Issue. LR EC EC			CLIENT WEPCO LIMITED		VISIBILITY SPLAY 2.4 X 25M (20MPH)		
							STANTEC PROJECT NO. 333701109		SCALE @ A3 1:500		
							PROJECT NEWPORT KNOWLEDGE QUARTER		STATUS DESCRIPTION PLANNING APPLICATION		STATUS A2
							Rev Date Description By Ckd App		DRAWING NO. (PROJECT CODE-ORIGINATOR-ZONE-LEVEL-TYPE-ROLE-NUMBER) NE0101-STN-XX-XX-DR-TP-01008		REVISION P04