

KEY

Glazing


- 34dB R_w (e.g. 6/12/4 standard double glazing)
- 37dB R_w (e.g. 10/12/6 standard double glazing)
- 41dB R_w (e.g. 6/12/13 enhanced double glazing)

Hybrid Ventilation Feasibility

A feasibility assessment has been undertaken for rooms where a hybrid ventilation strategy is under consideration. Other rooms are understood to be mechanically ventilated. See Section 2.2.4 of the report for detailed information.

- Hybrid ventilation via 1no. or 2no. exposed Monodraught HVR Zero X units indicated to be sufficient
- Hybrid ventilation via 1no. or 2no. Monodraught HVR Zero X units in ceiling void indicated to be sufficient, provided the room has a suspended mineral fibre tile or plasterboard ceiling, and provided that an attenuator can be installed within the ductwork prior to the supply/extract grilles


Note: The Monodraught HVR Zero X unit has an acoustic performance rating of 39dB D_{n,w}. An alternative hybrid ventilation unit would also be sufficient, provided it has a minimum acoustic performance rating of 39dB D_{n,w}.

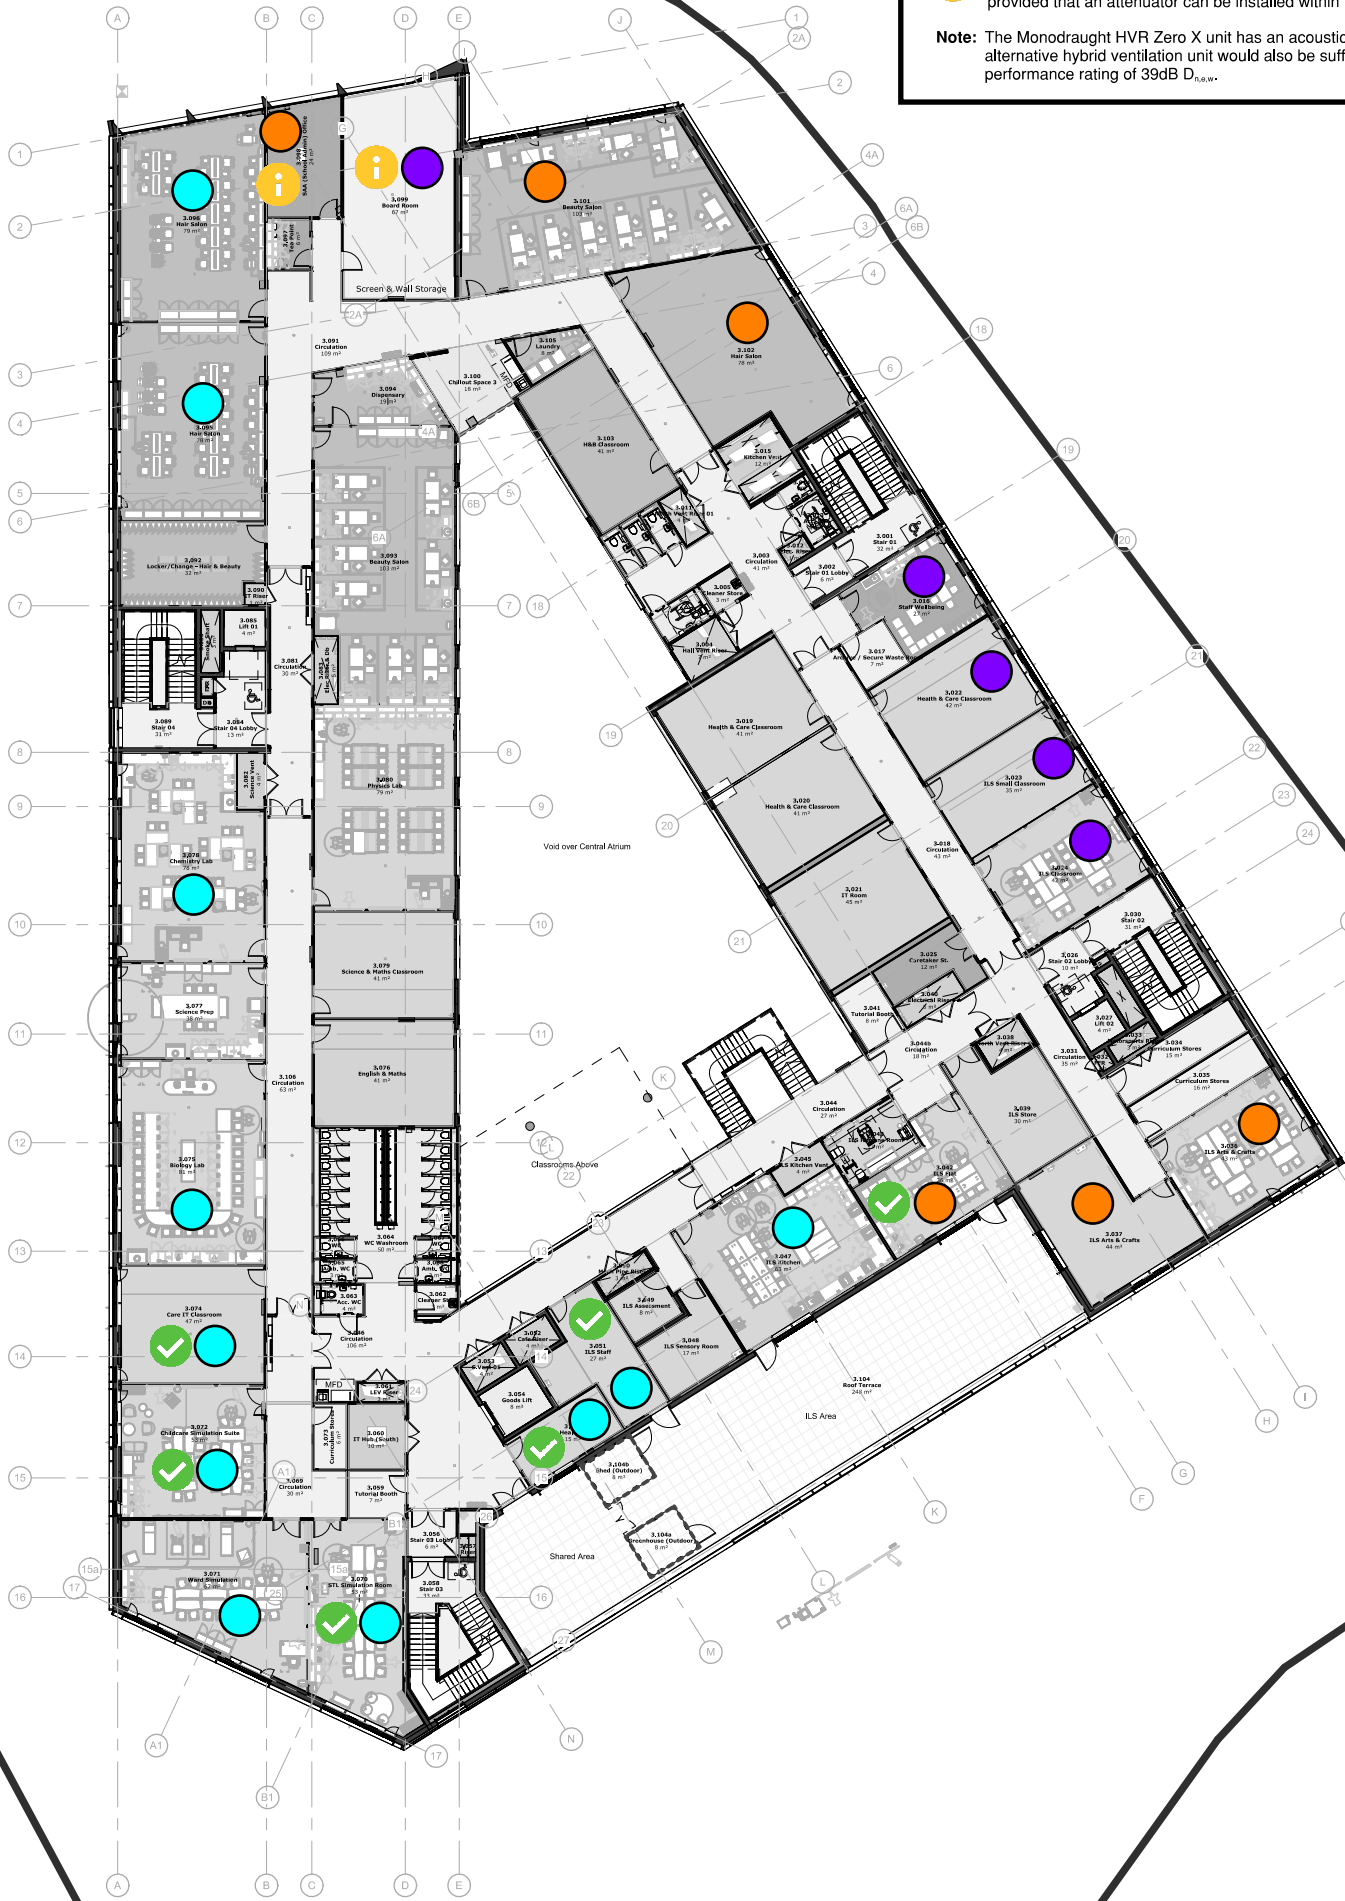

Area Schedule (GIA)	
Level	Area
00 - Ground Floor	3560 m ²
01 - First Floor	2890 m ²
02 - Second Floor	3103 m ²
03 - Third Floor	2899 m ²
04 - Fourth Floor	2965 m ²
05 - Fifth Floor	616 m ²
Grand total	16034 m ²

NOTE:

Redline - Assumed Planning Boundary for Proposed Development

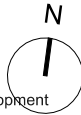

Rev	Description	Drawn	Checked	Date Issued
001	Initial Issue	JWJ	TV	01.07.25
002	Revise to include structural and MEP engineer's concept design information	JWJ	TV	01.07.25
003	Revise to include structural and MEP engineer's concept design information	JWJ	TV	01.07.25
DO NOT SCALE. Use figured dimensions only.
The contractor is requested to check all dimensions before the work is put in hand.
© All copyright Austin-Smith:Lord Ltd.
This drawing must only be used for the purpose for which it is supplied and its contents must not be reproduced for any purpose without written permission.
No areas indicated, or areas calculated from this drawing, should be used for calculation purposes or as the basis for development contracts.
Austin-Smith:Lord Ltd is a limited company registered in England & Wales with registered number: 11773449 Registered Office: Port of Liverpool Building, Pier Head, Liverpool L3 1DR

Drawn	JWJ	Austin-Smith:Lord Ltd Architects Designers Planners Landscape Architects 18 Park Place Cardiff CF10 3DQ t +44 (0)2920 225 208 e cardiff@austinsmithlord.com
Date	JUNE 2026	
Scale @ A1	As indicated	
Status	D2 REVIEW	

Austin-Smith:Lord

Project: Newport Knowledge Quarter

Description: Third Floor GA Plan

Job No.	Drawing No.	Revision	P12
324055	NE0101-ASL-BA-03-DR-A-00104		

KEY

Glazing

- 34dB R_w (e.g. 6/12/4 standard double glazing)
- 37dB R_w (e.g. 10/12/6 standard double glazing)
- 41dB R_w (e.g. 6/12/13 enhanced double glazing)

Hybrid Ventilation Feasibility

A feasibility assessment has been undertaken for rooms where a hybrid ventilation strategy is under consideration. Other rooms are understood to be mechanically ventilated. See Section 2.2.4 of the report for detailed information.

- Hybrid ventilation via 1no. or 2no. exposed Monodraught HVR Zero X units indicated to be sufficient
- Hybrid ventilation via 1no. or 2no. Monodraught HVR Zero X units in ceiling void indicated to be sufficient, provided the room has a suspended mineral fibre tile or plasterboard ceiling, and provided that an attenuator can be installed within the ductwork prior to the supply/extract grilles


Note: The Monodraught HVR Zero X unit has an acoustic performance rating of 39dB D_{n,w}. An alternative hybrid ventilation unit would also be sufficient, provided it has a minimum acoustic performance rating of 39dB D_{n,w}.



Area Schedule (GIA)	
Level	Area
00 - Ground Floor	3560 m ²
01 - First Floor	2890 m ²
02 - Second Floor	3103 m ²
03 - Third Floor	2899 m ²
04 - Fourth Floor	2965 m ²
05 - Fifth Floor	616 m ²
Grand total	16034 m ²

NOTE:

Redline - Assumed Planning Boundary for Proposed Development

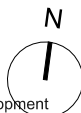

Rev	Description	Drawn	Checked	Date Issued
001	Initial Issue	JWJ	AS	22.02.25
002	Initial Issue	JWJ	AS	22.02.25
DO NOT SCALE. Use figured dimensions only.
The contractor is requested to check all dimensions before the work is put in hand.
© All copyright Austin-Smith:Lord Ltd.
This drawing must only be used for the purpose for which it is supplied and its contents must not be reproduced for any purpose without written permission.
No areas indicated, or areas calculated from this drawing should be used for calculation purposes or as the basis for development contracts.
Austin-Smith:Lord Ltd is a limited company registered in England & Wales with registered number: 11773449 Registered Office: Port of Liverpool Building, Pier Head, Liverpool L3 1BF

Drawn	JWJ
Date	JUNE 2026
Scale @ A1	As indicated
Status	D2
REVIEW	

Austin-Smith:Lord Ltd
Architects Designers Planners
Landscape Architects
18 Park Place
Cardiff
CF10 3DQ
t +44 (0)2920 225 208
e cardiff@austinsmithlord.com

Austin-Smith:Lord

Project: Newport Knowledge Quarter

Description: Fourth Floor GA Plan

Job No.	Drawing No.	Revision	P12
324055	NE0101-ASL-BA-04-DR-A-00105		