

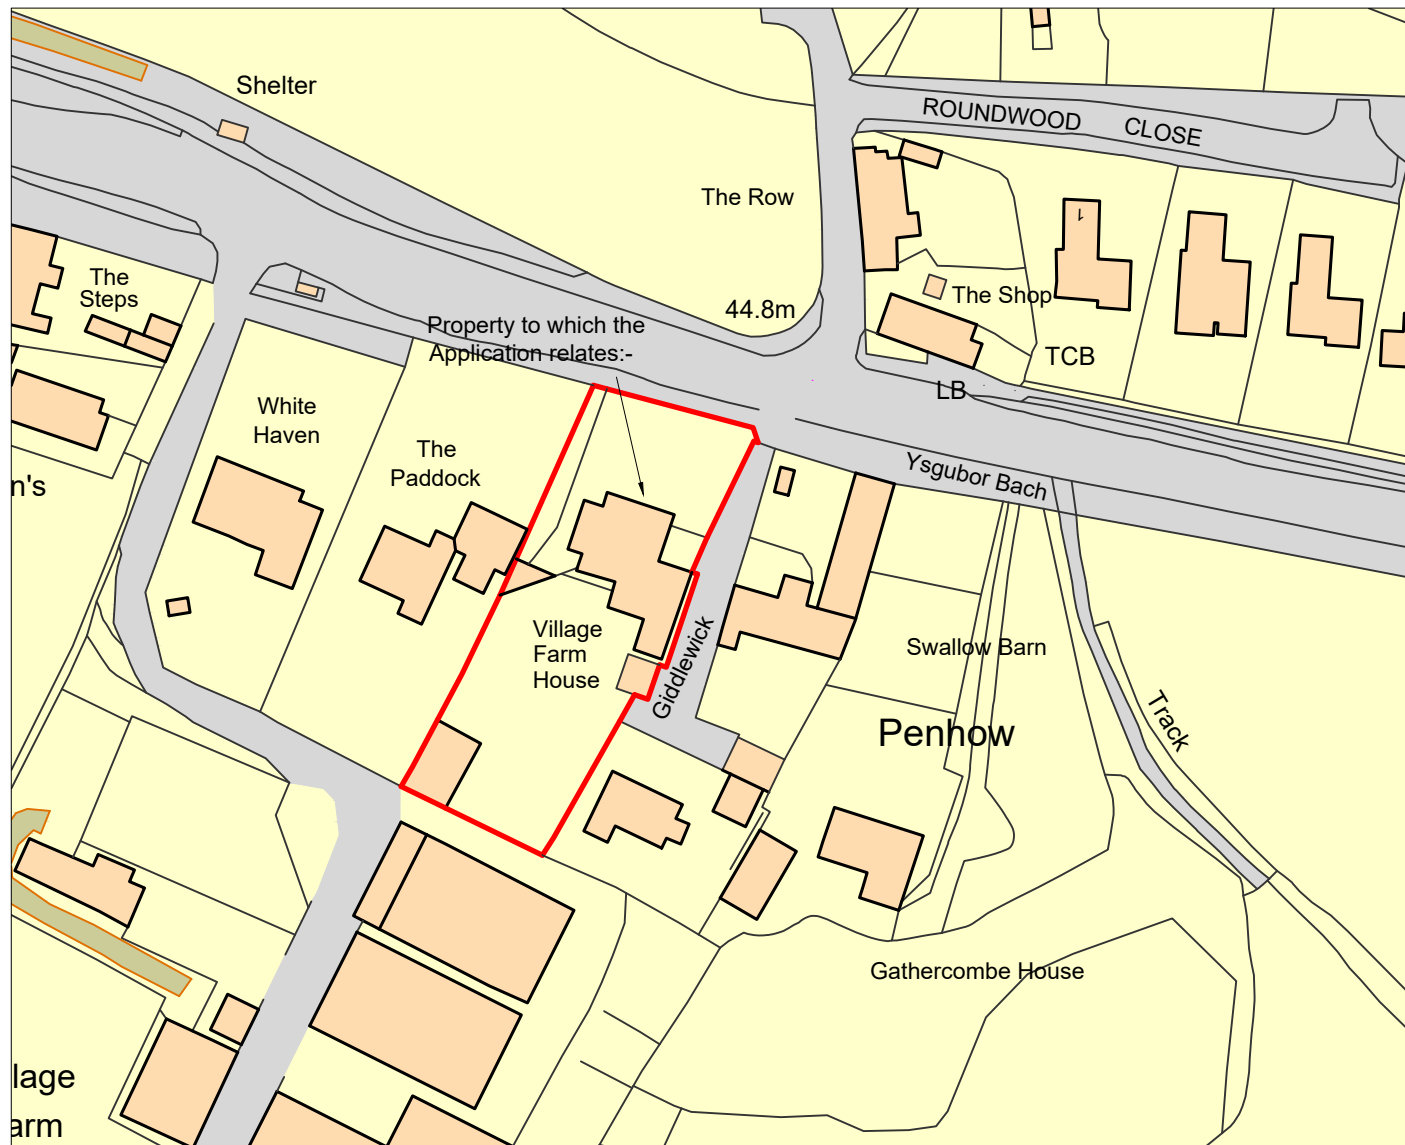


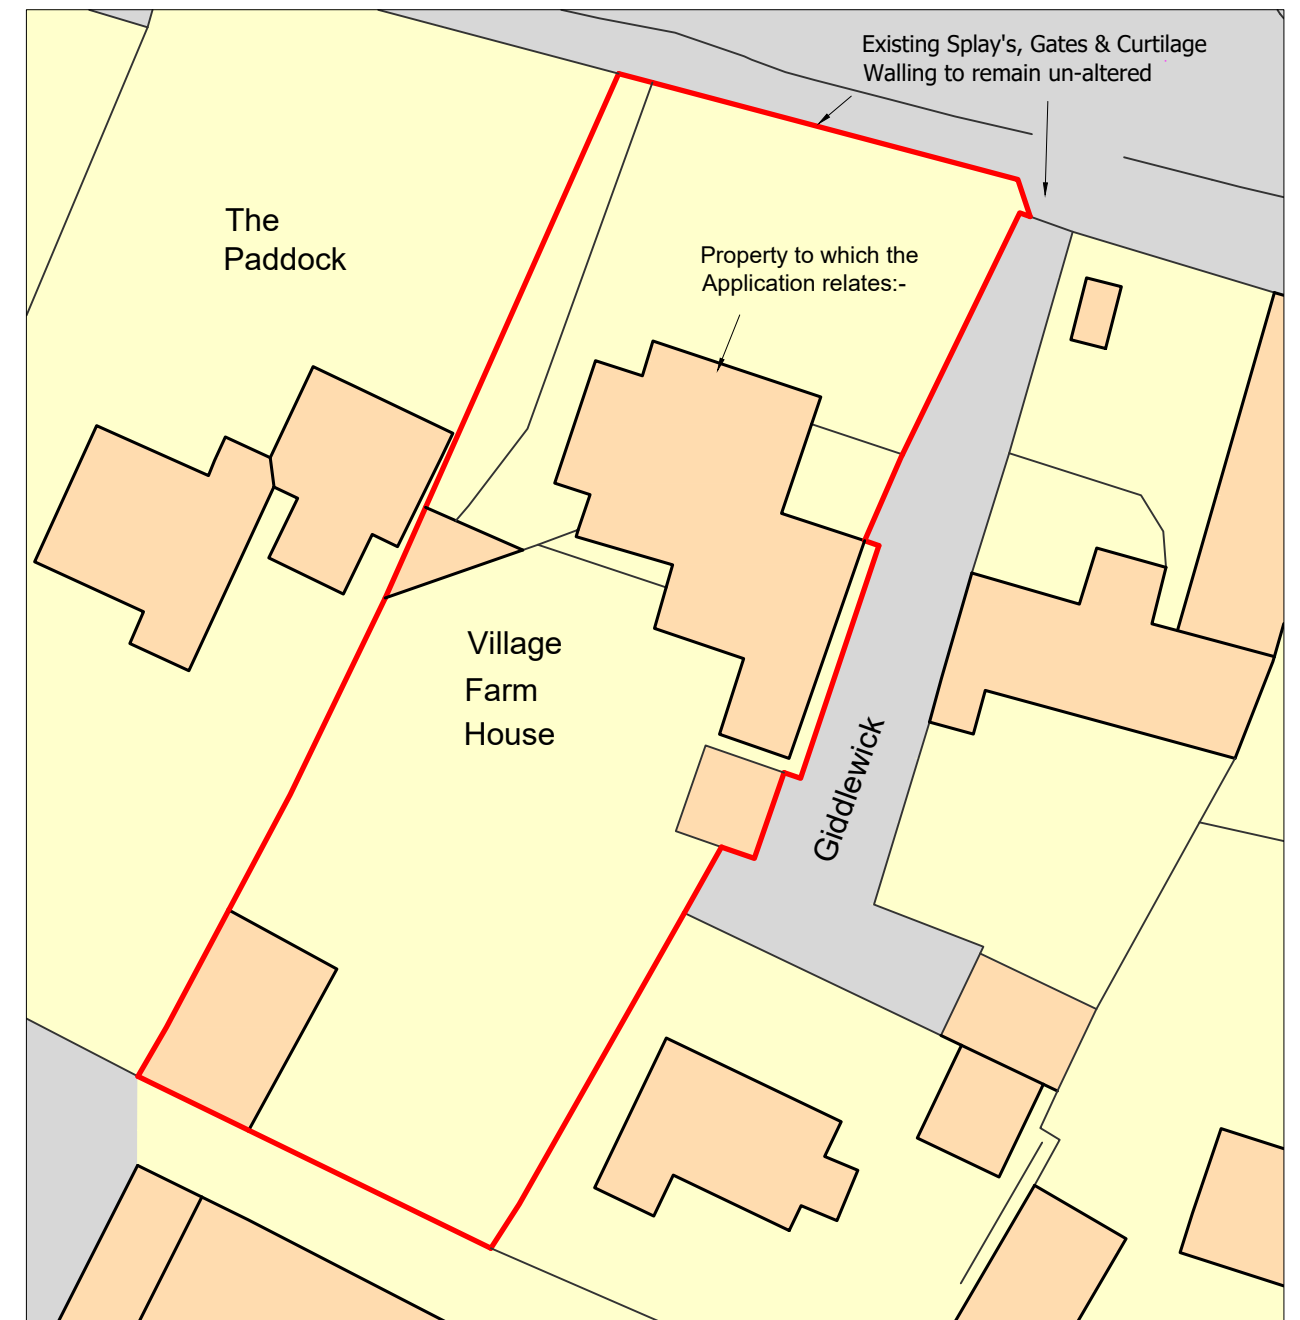

LOCATION PLAN

Scale 1:1250

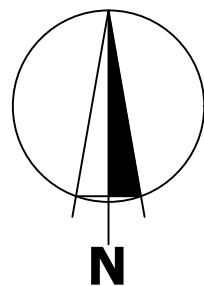

BLOCK PLAN

Scale 1:500

Client:

Michael & Judy Weekes

Site Address:

Proposed LBC APPLICATION
at:

Village Farm House
Penhow
Caldicot NP26 3AD

Drawing Title:

LOCATION and BLOCK PLAN

Date:

31 Jan 2026

Scale:

1:1250 & 1:500
@ A3

Drawing No:

MSP 5023/01

Revision:

MSP

THE MUSKER SUMNER PARTNERSHIP

Chartered Town Planning - Architectural - Civil and Structural Engineering Consultants

R1-2, Rowan Suite, 1st Floor, A North,
Mamhilad House,
Mamhilad Park Estate,
Pontypool,
Torfaen NP4 0HZ

e-mail: philip@musker-sumner.co.uk