
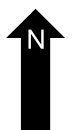
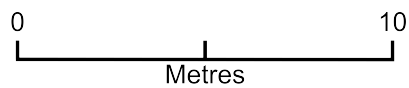


Felling of tree situated adjacent to house

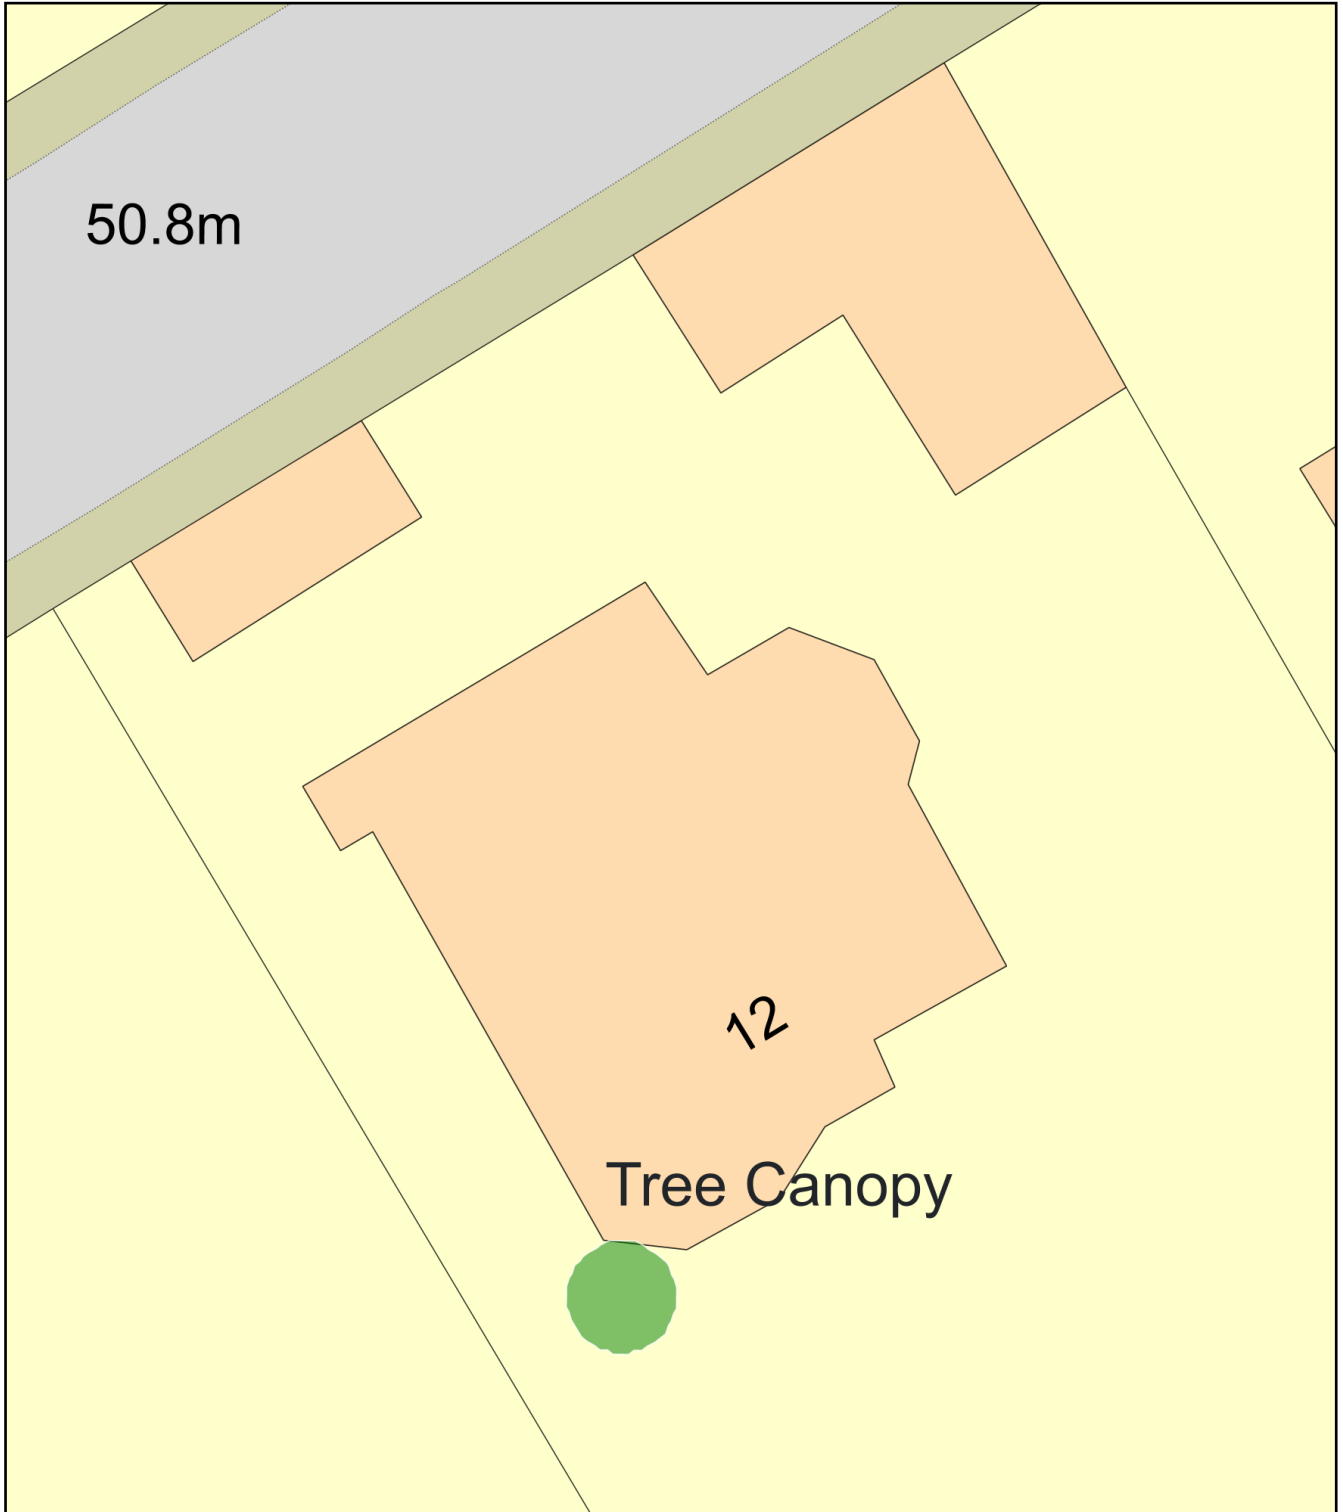

Plan Produced for: Richard Metcalfe

Date Produced: 05 Jan 2026

Plan Reference Number: TQRQM26005122713768

Scale: 1:200 @ A4