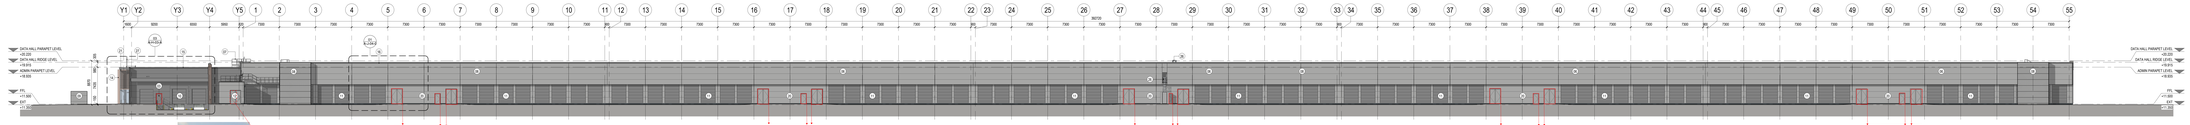

01 NORTH ELEVATION
SCALE 1 : 100

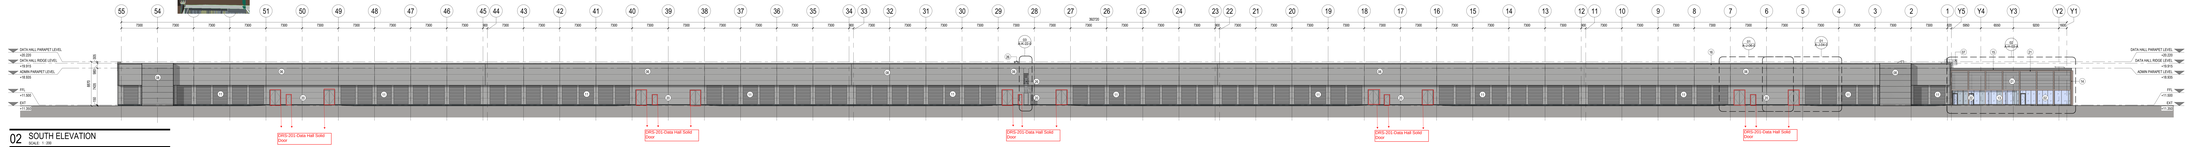

02 SOUTH ELEVATION
SCALE 1 : 100

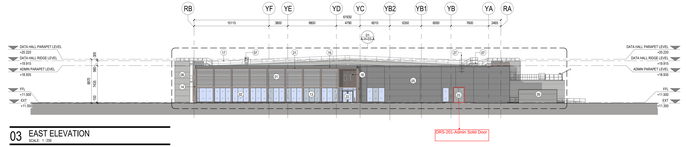

03 EAST ELEVATION
SCALE 1 : 100

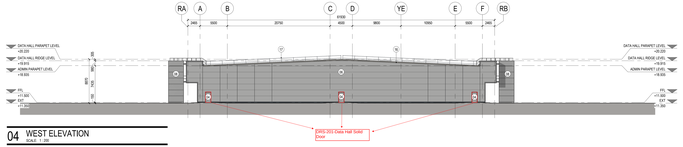

04 WEST ELEVATION
SCALE 1 : 100

SHEET NOTES

No.	ELEMENT DESCRIPTION	MATERIAL & FINISH	COLOUR
1	DRS-RF-LOUVRE	ALUMINIUM PPC	RAL 7016
2	DWS-101 CURTAIN WALL	ALUMINIUM PPC	RAL 7016
3	DRS-201 SOLID DOOR - ADMIN	STEEL PPC	RAL 9007
4	DRS-201 SOLID DOOR - DATA HALL	STEEL PPC	RAL 9006
5	DWS-102 METAL CLADDING - ADMIN	ALUMINIUM PPC	RAL 9006
6	DWS-103 METAL CLADDING - DATA HALL	ALUMINIUM PPC	RAL 9006
7	MM-401-RD ROOF ACCESS STAIRS / LADDER	GALVANIZED STEEL	
8	MM-402-RD ROOF ACCESS STAIRS AND ROOF MAINTENANCE ACCESS STARCASE BEHIND	STEEL PPC	RAL 9006
9	DN-SB-ON STORE	STEEL PPC	
10	LOADING DOCK		
11	DWS-104 ALUMINIUM PANELS	ALUMINIUM PPC	RAL 9006
12	EXTERNAL PLANT ROOM	RAL GALVANIZED STEEL	
13	GL-102 (SPANDREL GLASS PANEL)	GLASS	COLORBEL 77
14	VULLAM COLUMN	TIMBER	
15	JM-01 PARAPET COPING - ADMIN	ALUMINIUM PROFILE	RAL 9007
16	JM-02 PARAPET COPING - DATA HALL	ALUMINIUM PROFILE	RAL 9006
17	DM-401 ROOF BALUSTRADE	GALVANIZED STEEL	
18	DWS-204 TIMBER SLATTED PANEL	TIMBER	
19	DWS-105 ALUMINIUM FIN	ALUMINIUM PPC	RAL 7016
20	HEMAN COLUMN	GALVANIZED STEEL	
21	DWS-007 TIMBER SOFFIT	TIMBER	
22	DWS-106 GLASS LOUVRE	ALUMINIUM PPC	RAL 7016
23	DWS-107 GLASS LOUVRE (CLEARER)	ALUMINIUM PPC	RAL 9006
24	DRS-210 FIRE DAMPER MAINTENANCE ACCESS PANELS	ALUMINIUM PPC	RAL 9006
25	DRS-201 FIRE ACCESS DOOR	ALUMINIUM PPC	RAL 9006
26	HM-401 DEAPR VAGRANT LADDER FROM ROOF AND RMI WALKWAY	GALVANIZED STEEL	
27	DFR DOOR ANTENNA		

GENERAL NOTES

1. ALL VERTICAL DIMENSIONS ARE RELATIVE TO ASSOCIATED BUILDING SLAB LEVEL.
2. DO NOT SCALE FROM DRAWINGS. ALL DISCREPANCIES TO BE REPORTED TO GENSLER ARCHITECTS IMMEDIATELY. ALL DIMENSIONS TO BE VERIFIED BY CONTRACTOR ON SITE PRIOR TO ANY WORKS.
3. THIS DRAWING IS TO BE PRINTED IN COLOUR.

LEGEND

- RAL 9006 ADMIN BUILDING
- RAL 9007 ADMIN ROOF, GENERATORS AND EXTERNAL EQUIPMENT
- RAL 7016 ACCENT COLOURS: DOORS, WINDOWS AND RAINWATER PIPE
- WOOD/TIMBER - FEATURES OF THE BUILDING: CANOPIES, SOFFITS
- INSULATED GLAZED SPANDREL PANEL - COLORBEL 77
- DOUBLE GLAZED PANEL - CLEAR GLAZING
- 01 / 02 BUILDING SECTION
- SPOT LEVEL
- SHEET NOTE

RED
Unit 1 Ffordd Ty'n Y Coed
Station Road, Buckley
Flintshire, CH7 3PX, UK
www.red-dog.com
T: +44 (1352)620600
F: +44 (1352)620777
E: info@red-dog.com

Gensler
4 St Pauls Place
First Floor
Sheffield
S1 2JX
United Kingdom
Tel: +44 (0)121 200 1500

Microsoft

CWL01

Duffryn Lane Newport
NP10 8BE

Design Team

Client	Microsoft
Zone	JV
Phase	A
Site	N-A-H
Drawing Prefix	WA-MP-AR
M & E Project No.	P-23000

Approvals

LANDLORD	MICROSOFT	Date
Microsoft Estate Manager	JULIE COLLAGE	
Microsoft Design Manager	JAMIE BURTON	
Microsoft Mechanical Engineer	JAGRECH PRASHAR	
Microsoft Electrical Engineer	JAMES WEST	
CDM	BARBARA WELL STONEY MANAGEMENT	
Planner	MARK WILLITTS BAKER SARGENT	
Security Manager	DAVID MCBLAIN	
Environmental	DAVIDE GORDON	

PROJECT MANAGEMENT

Project Planner	
Project Manager	Date
Senior Project Manager	
Development Manager	
Project Manager	
Quality Control Reviewer	
Quality Control Final	

Revisions

No	Date	Description
A	05.08.24	PC ISSUE

Registration

ELEV 01
ELEV 02
ELEV 03
ELEV 04

Bar Code

Drawn Title/Number

BUILDING ELEVATIONS - OVERALL COLOUR

CWL01-A-H-02-0

As indicated@ISO0A0 Color

© RED 2024
All rights reserved, including but not limited to The Copyright Design and Patents Act 1988

MICROSOFT CONFIDENTIAL