



NEIGHBOURING PROPERTY

FRONT ELEVATION EXISTING

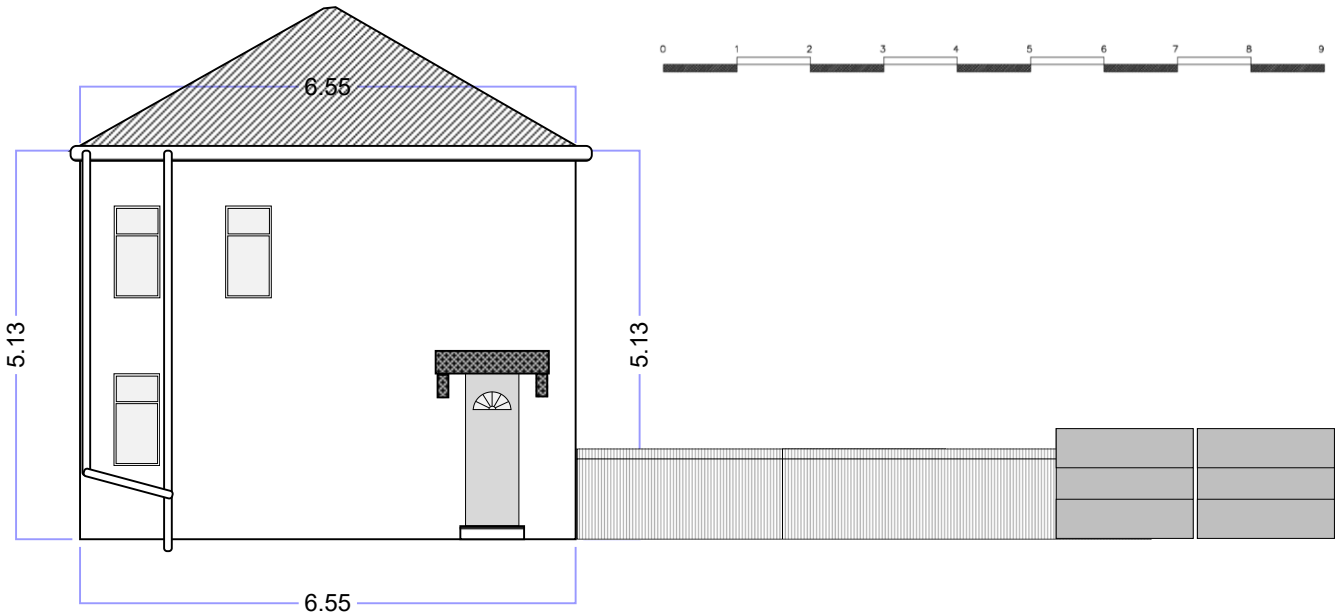


FRONT ELEVATION PROPOSED

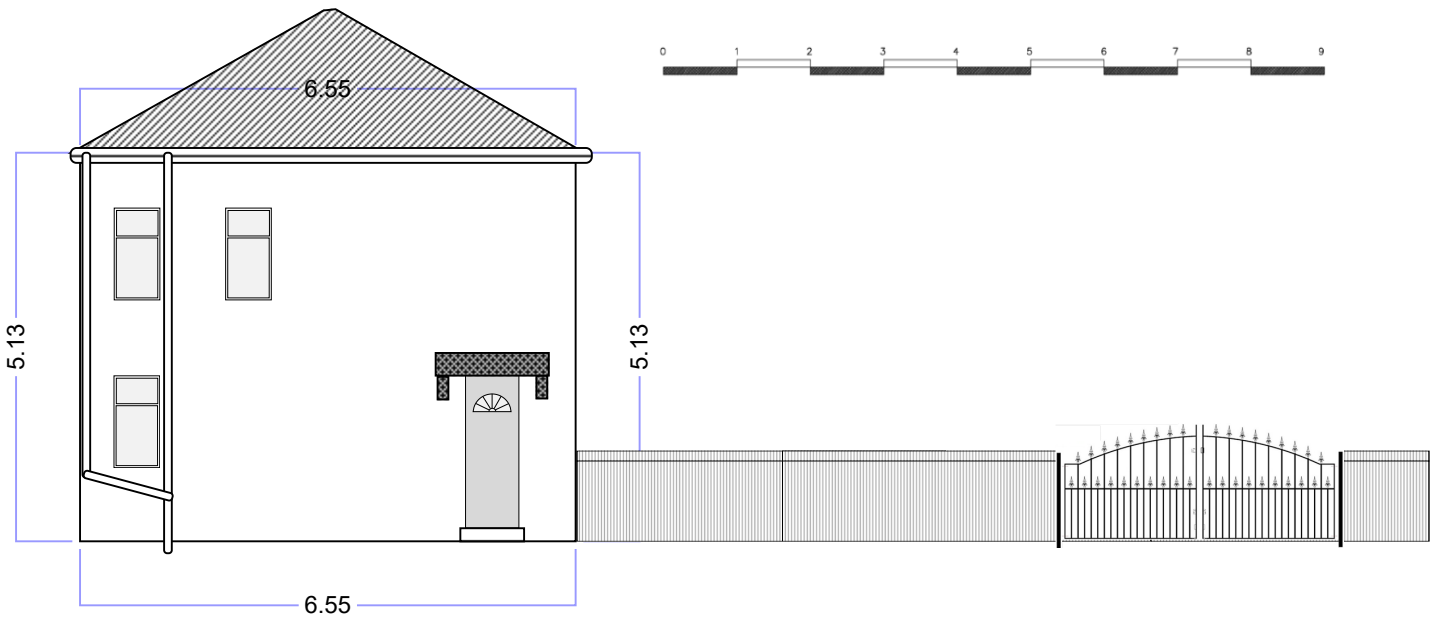

NEIGHBOURING PROPERTY




SIDE ELEVATION PROPOSED (NORTH FACE EXISTING & PROPOSED - UNCHANGED)

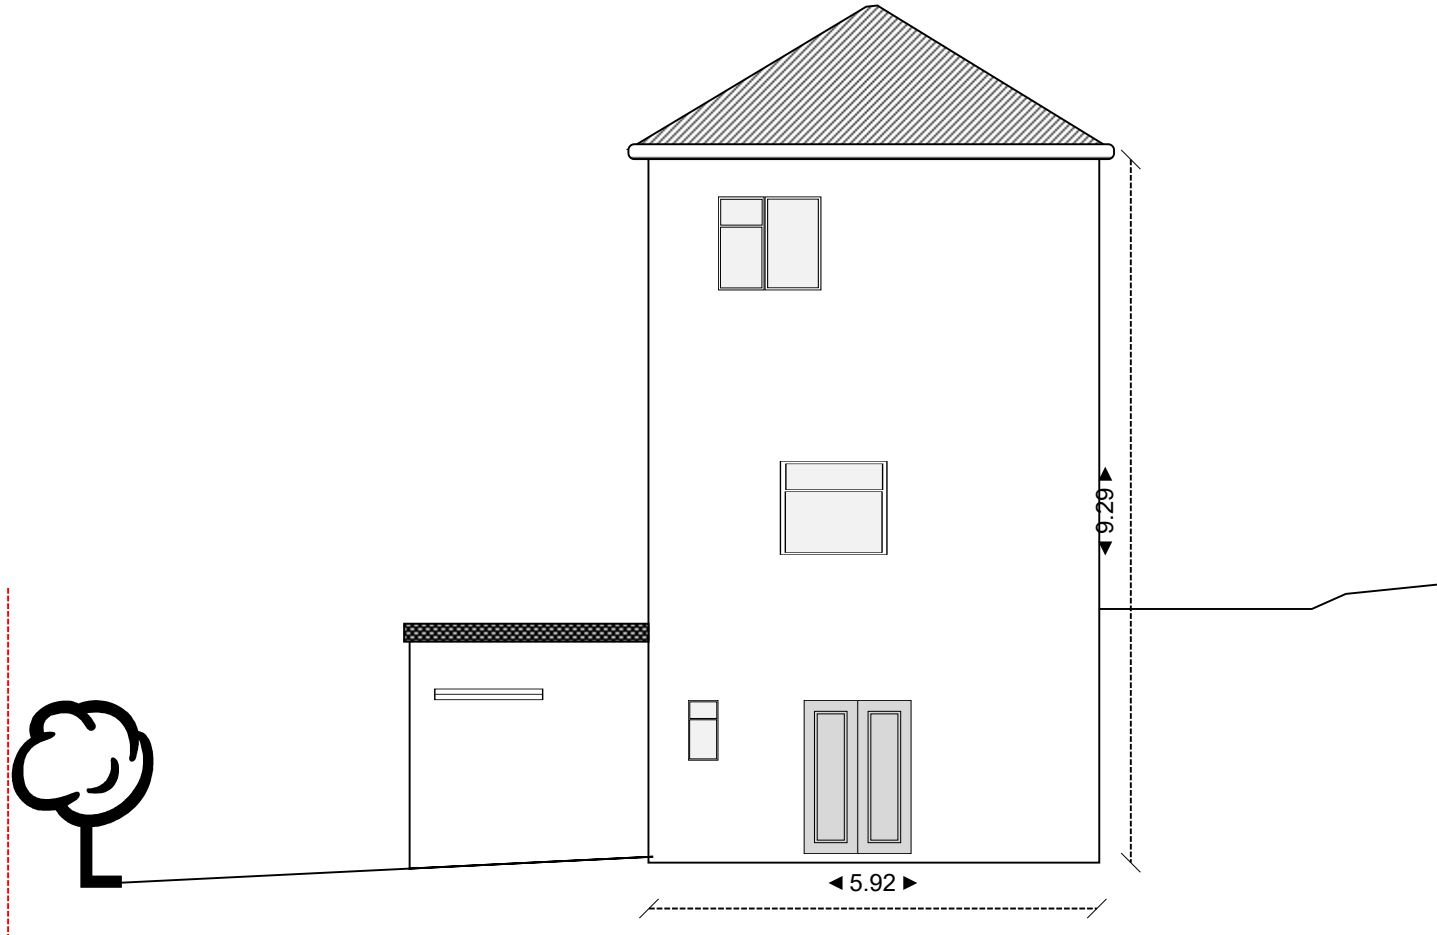




SIDE ELEVATION EXISTING (SOUTH FACE)

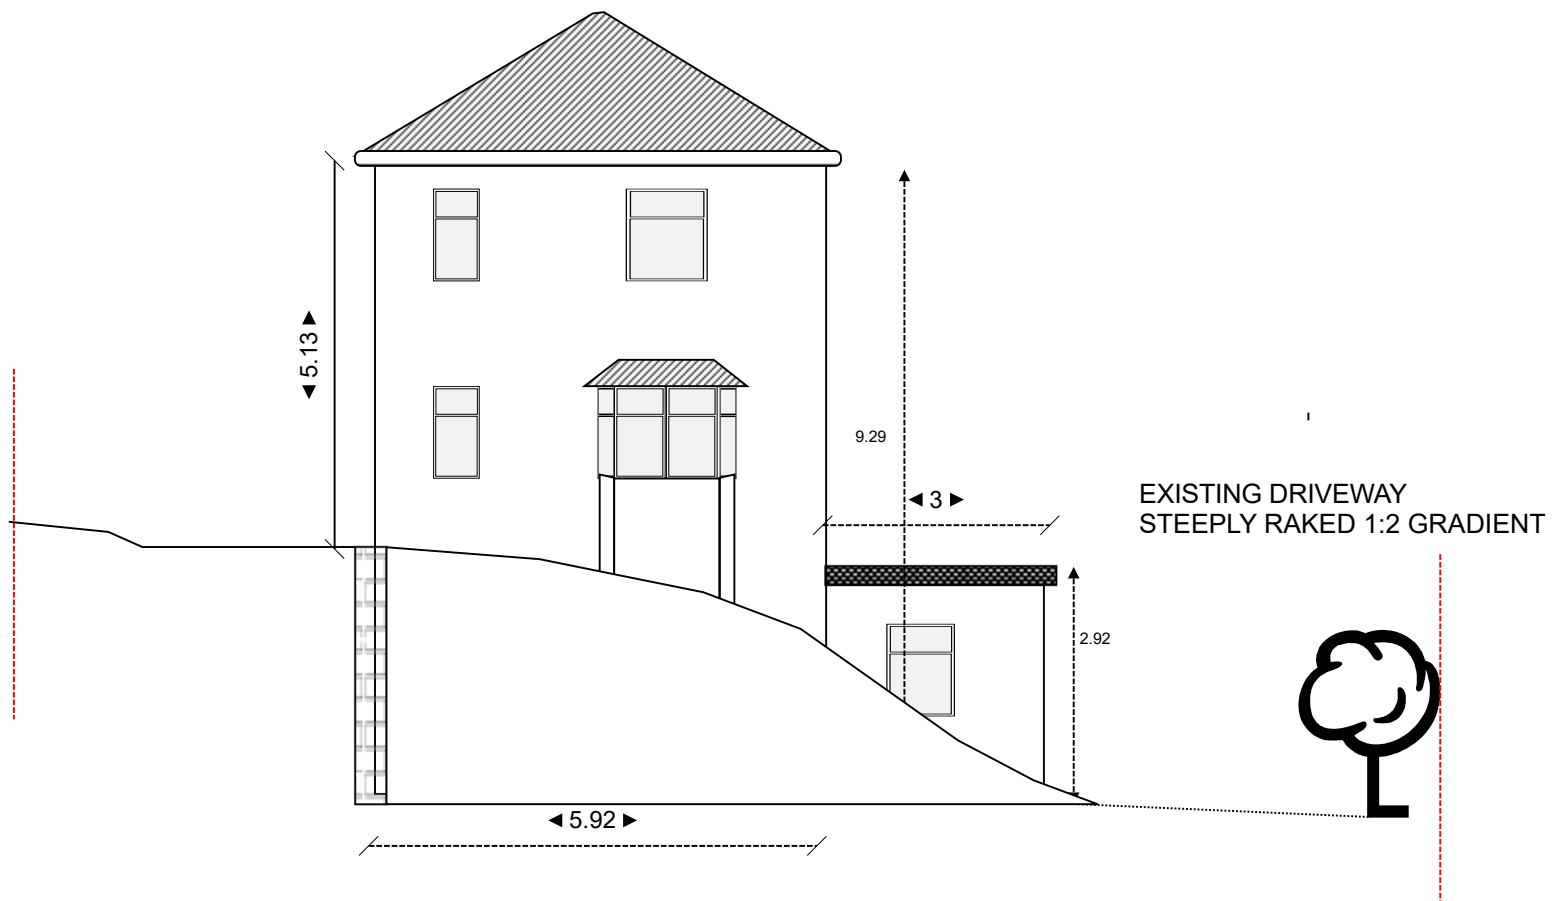


SIDE ELEVATION PROPOSED (SOUTH FACE)

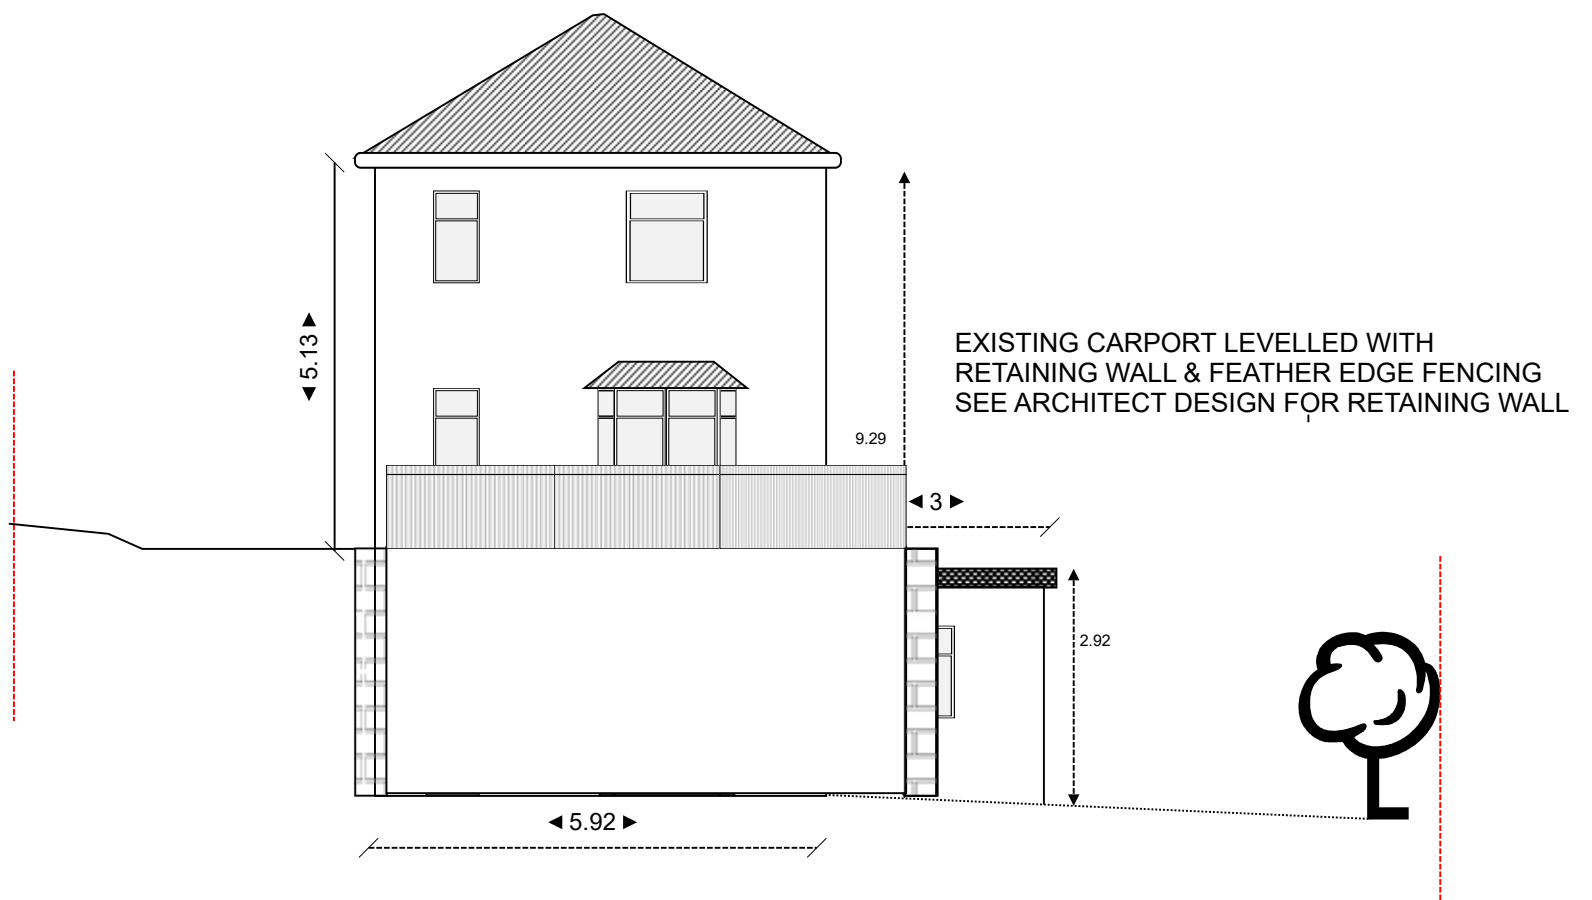




REAR ELEVATION EXISTING

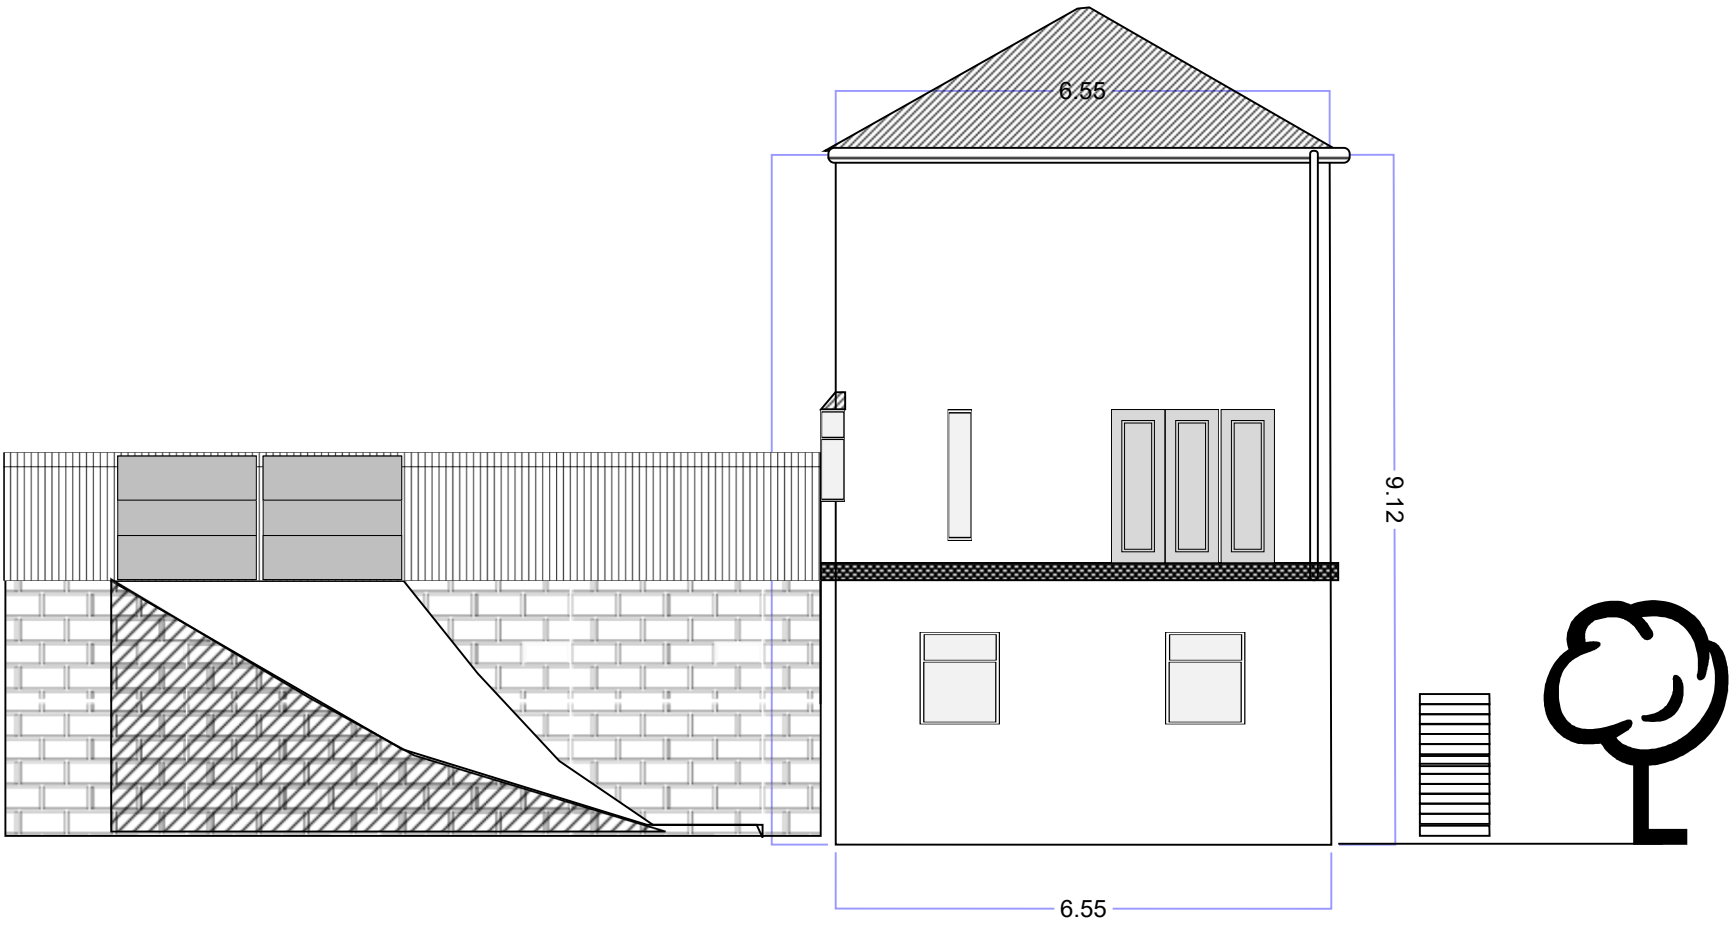

REAR ELEVATION PROPOSED

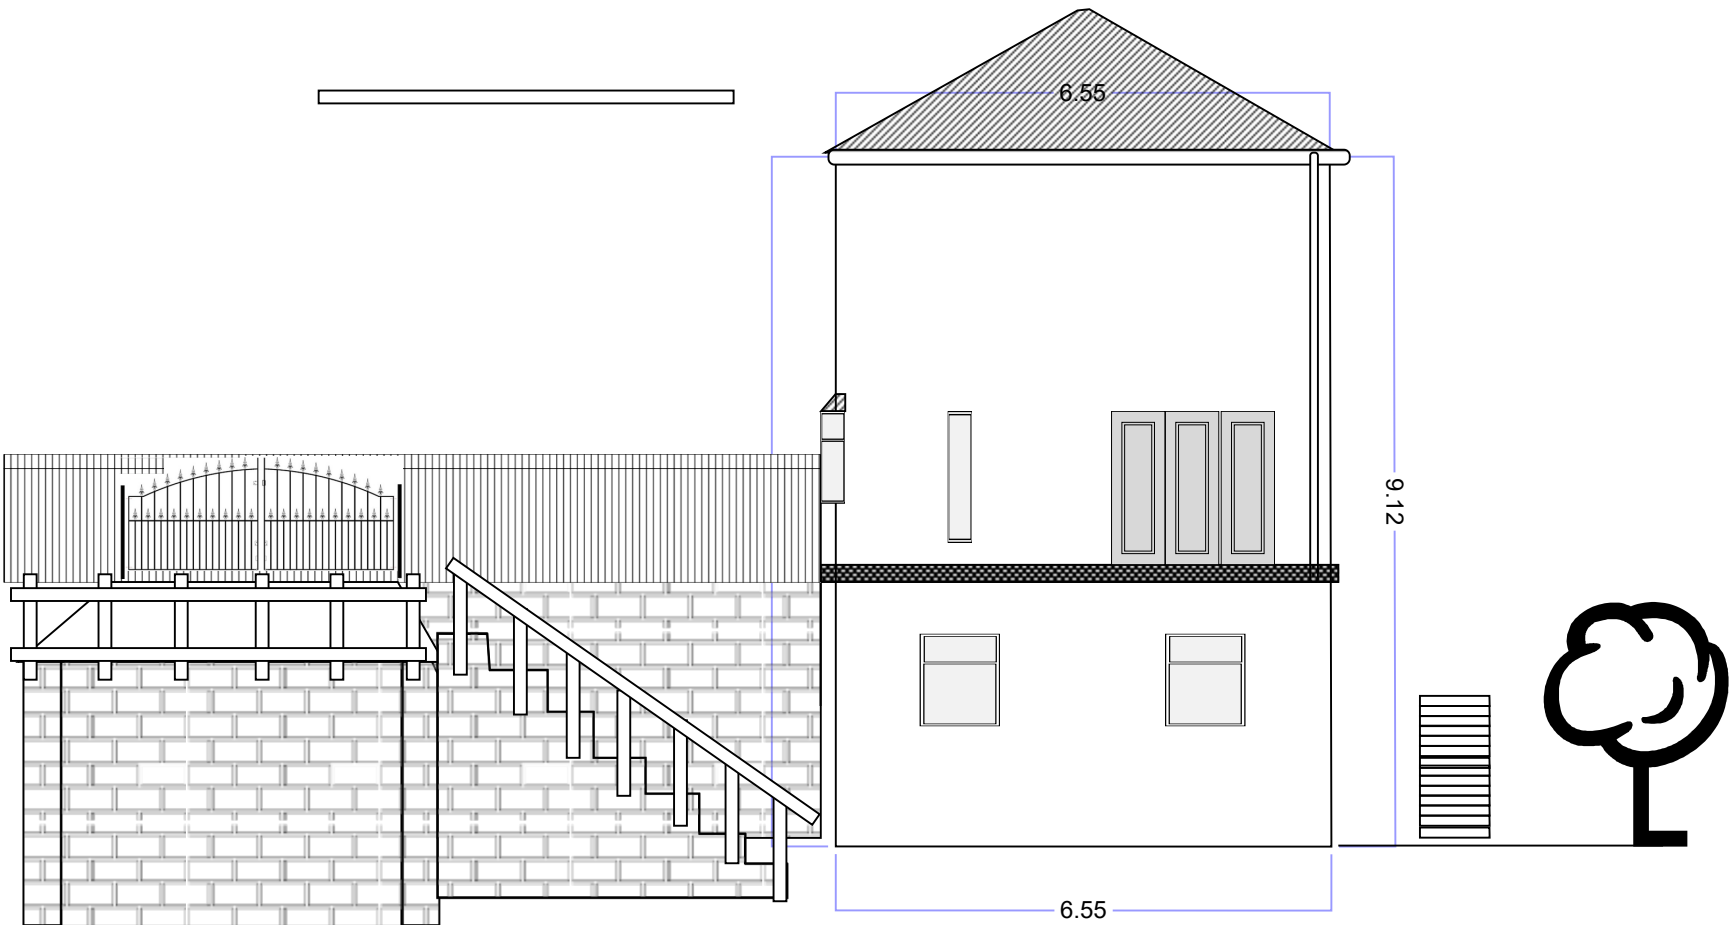




SITE PLAN AS EXISTING

NORTH



STEEP GRADIENT DRIVE (1:2)

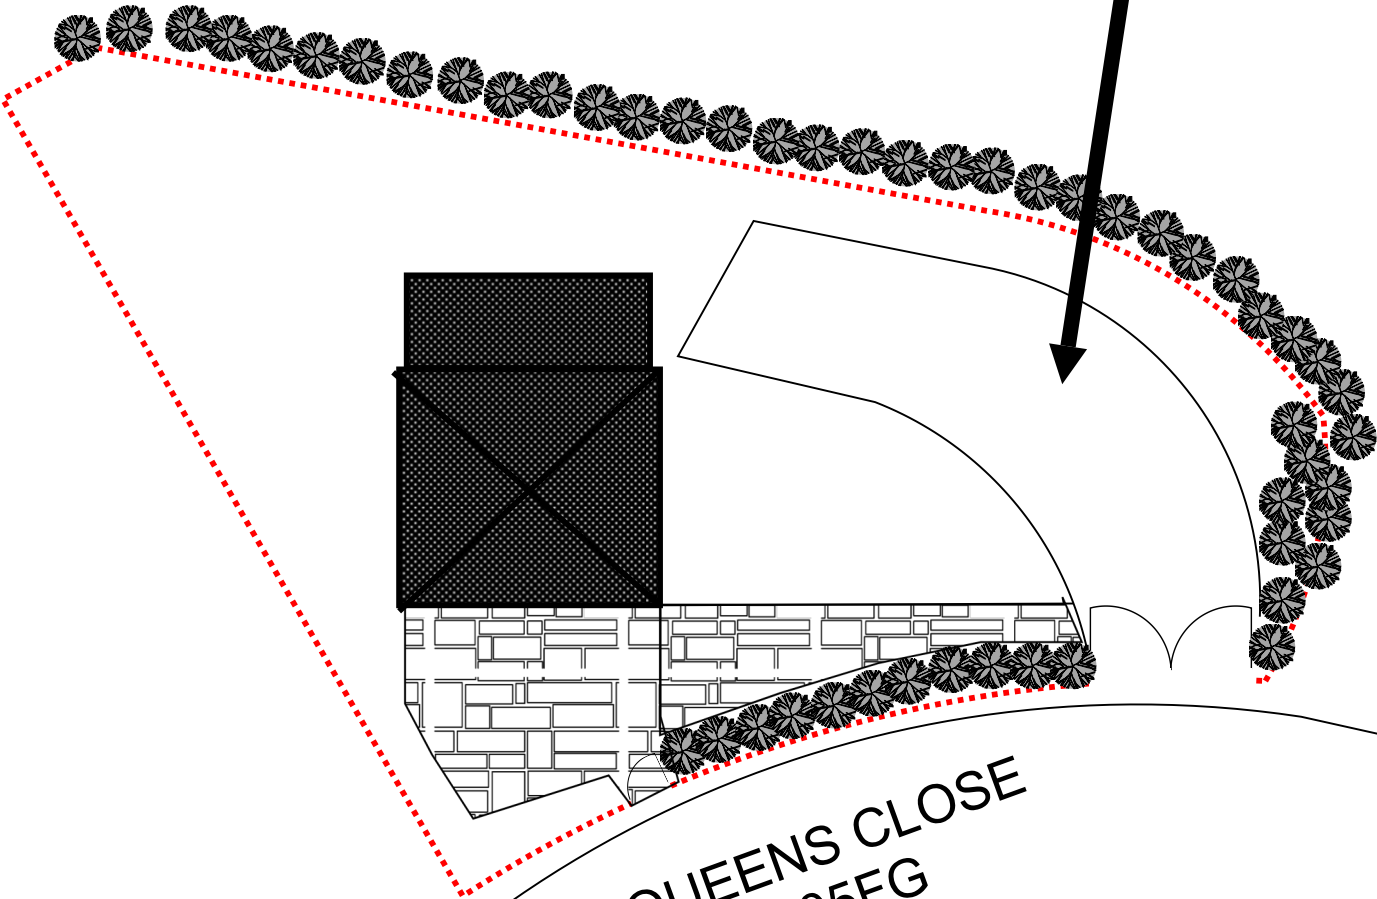

2 QUEENS CLOSE
NP205FG


SITE PLAN AS PROPOSED

NORTH



GROUND SOAKAWAY BASKET SYSTEM FOR DRAINANGE FROM DRIVEWAY (DRAINAGE ROUTE MARED RED)

LEVELLED DRIVE WITH RETAINING WALL PER ENGINEERS SPECIFICATION

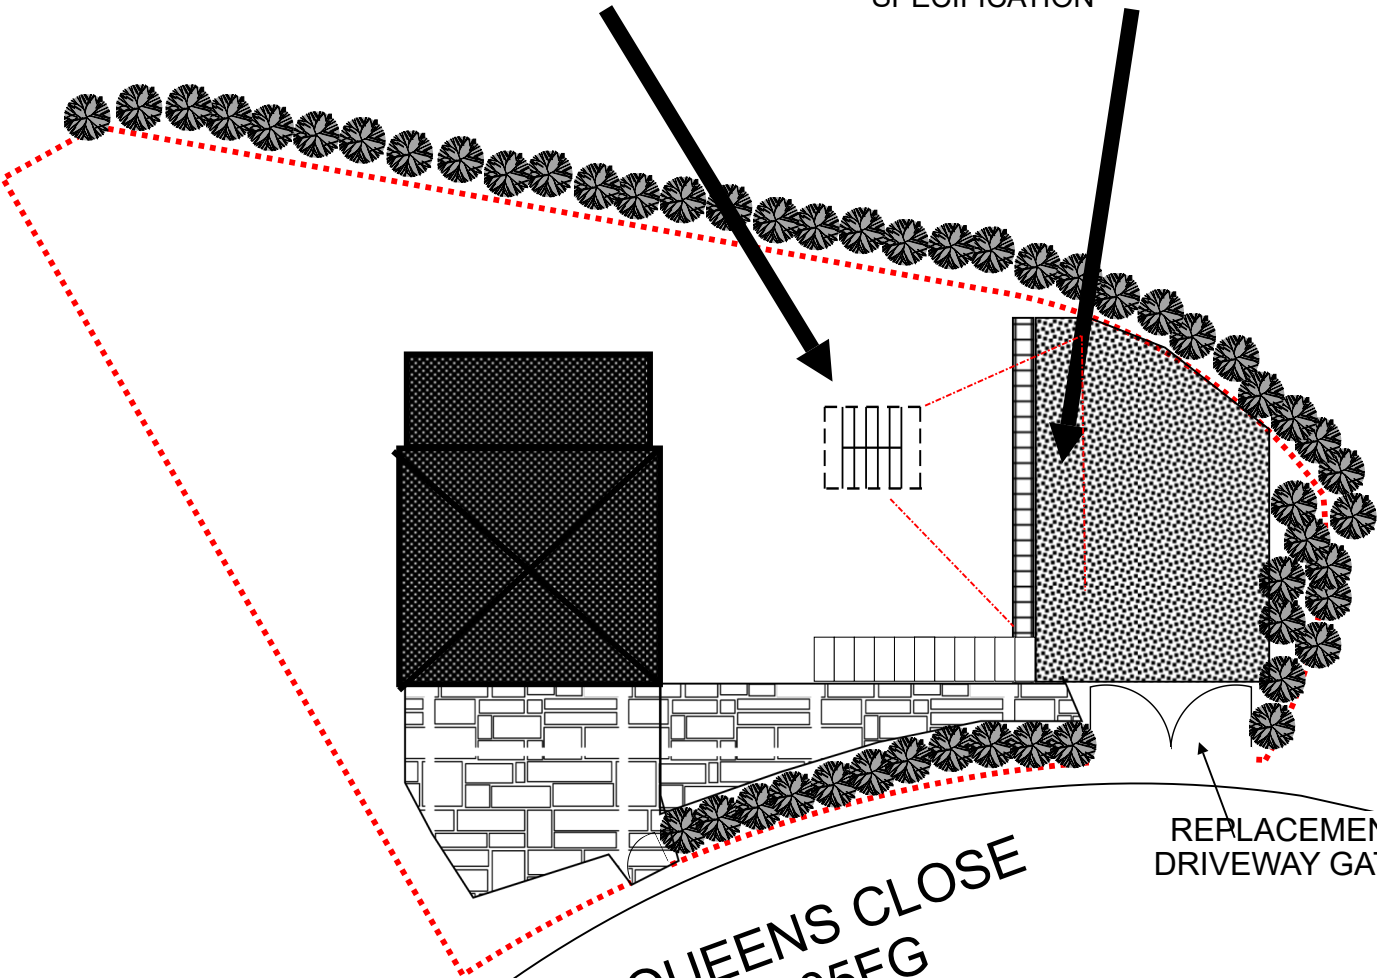

2 QUEENS CLOSE
NP205FG

REPLACEMENT
DRIVEWAY GATES