


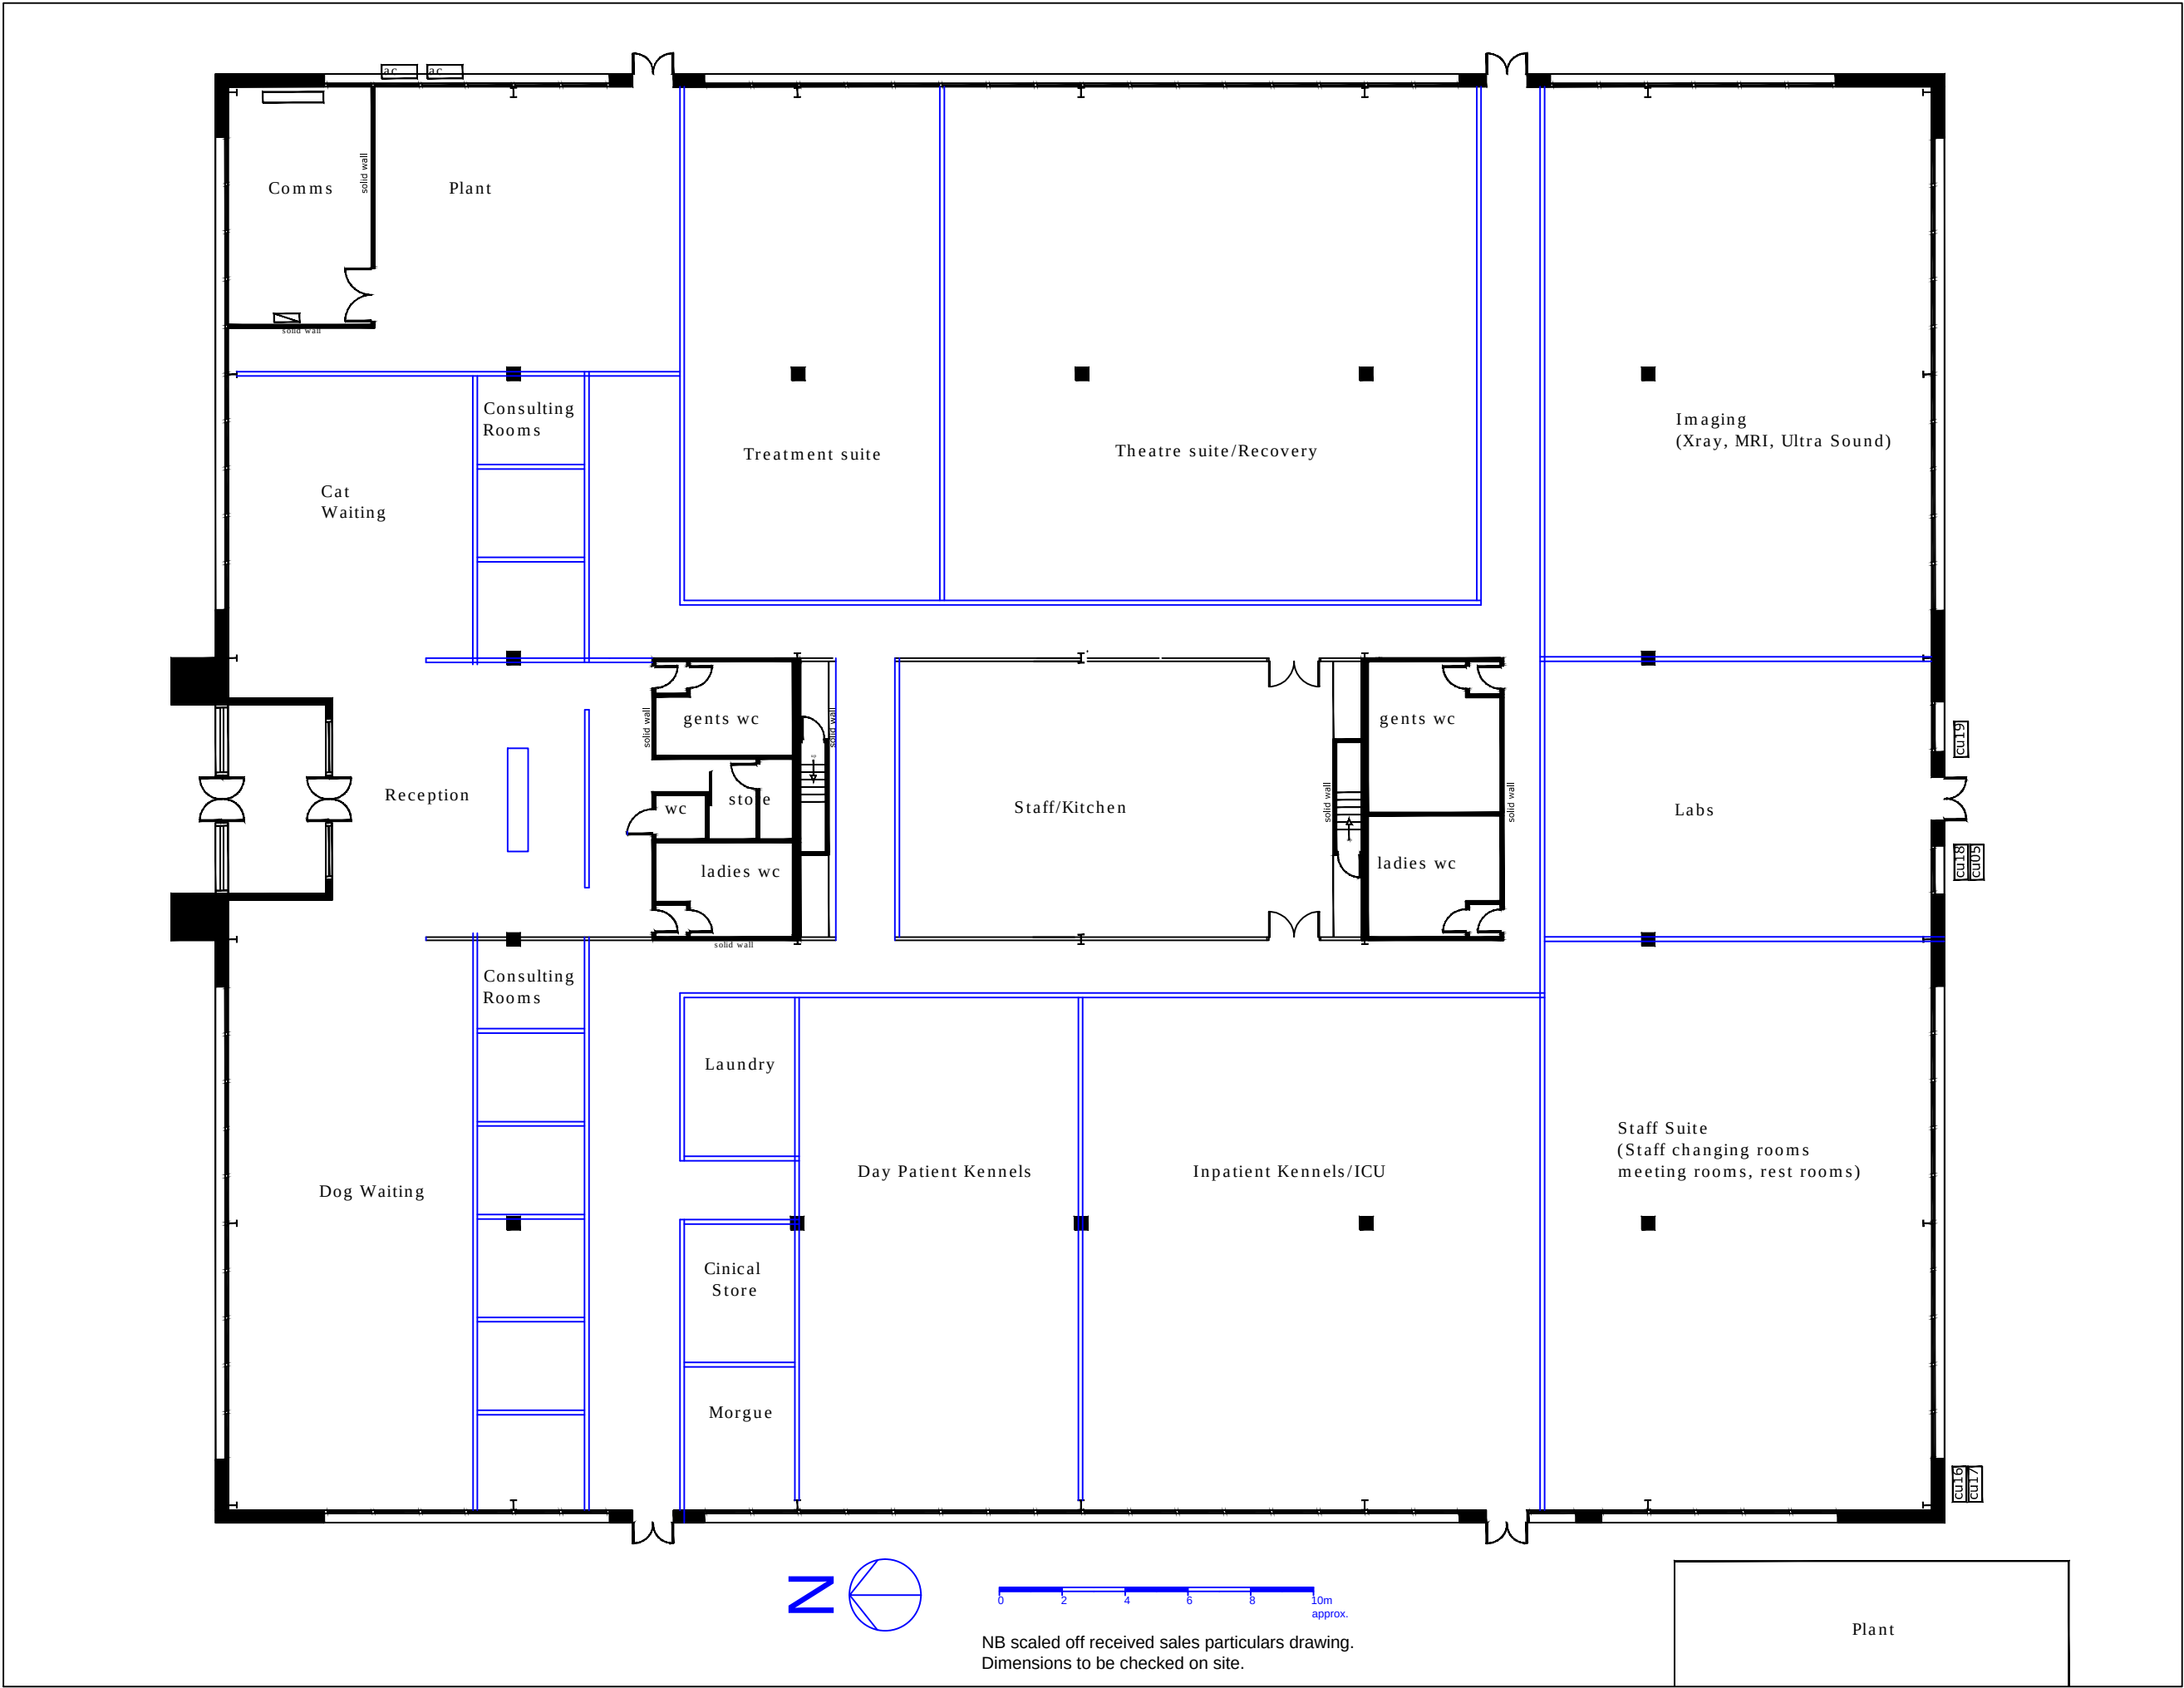

NB scaled off received sales particulars pdf.
No survey yet carried out by Ainsworth Spark
Associates.
Dimensions to be checked on site.

Rev	Date	Dwn	Chk	Notes		
DO NOT SCALE						
Project	Originator	Zone	Level	Type	Role	Number
VHCD	- ASA	- XX	- 00	- DR	- A	- 010
Status	S2	Authorised	Revision	P00	Preliminary	
Client	Y-Fets					01
Job	4752		Veterinary Hospital Cardiff			
Content	Indicative Proposed Plan					
Date	10.12.25			Drawn	PBN	
Scale	1:200 @ A2			Checked	RC	

All dimensions are to be checked on site
All discrepancies must be reported to the
Architect prior to proceeding
ASA Copyright

Summerhill House
9 Summerhill Terrace
Newcastle Upon Tyne
NE4 6EB

+44(0) 191 2323434
architect@ainsworthspark.com
www.ainsworthspark.com

